




front elevation

side elevation



rear elevation

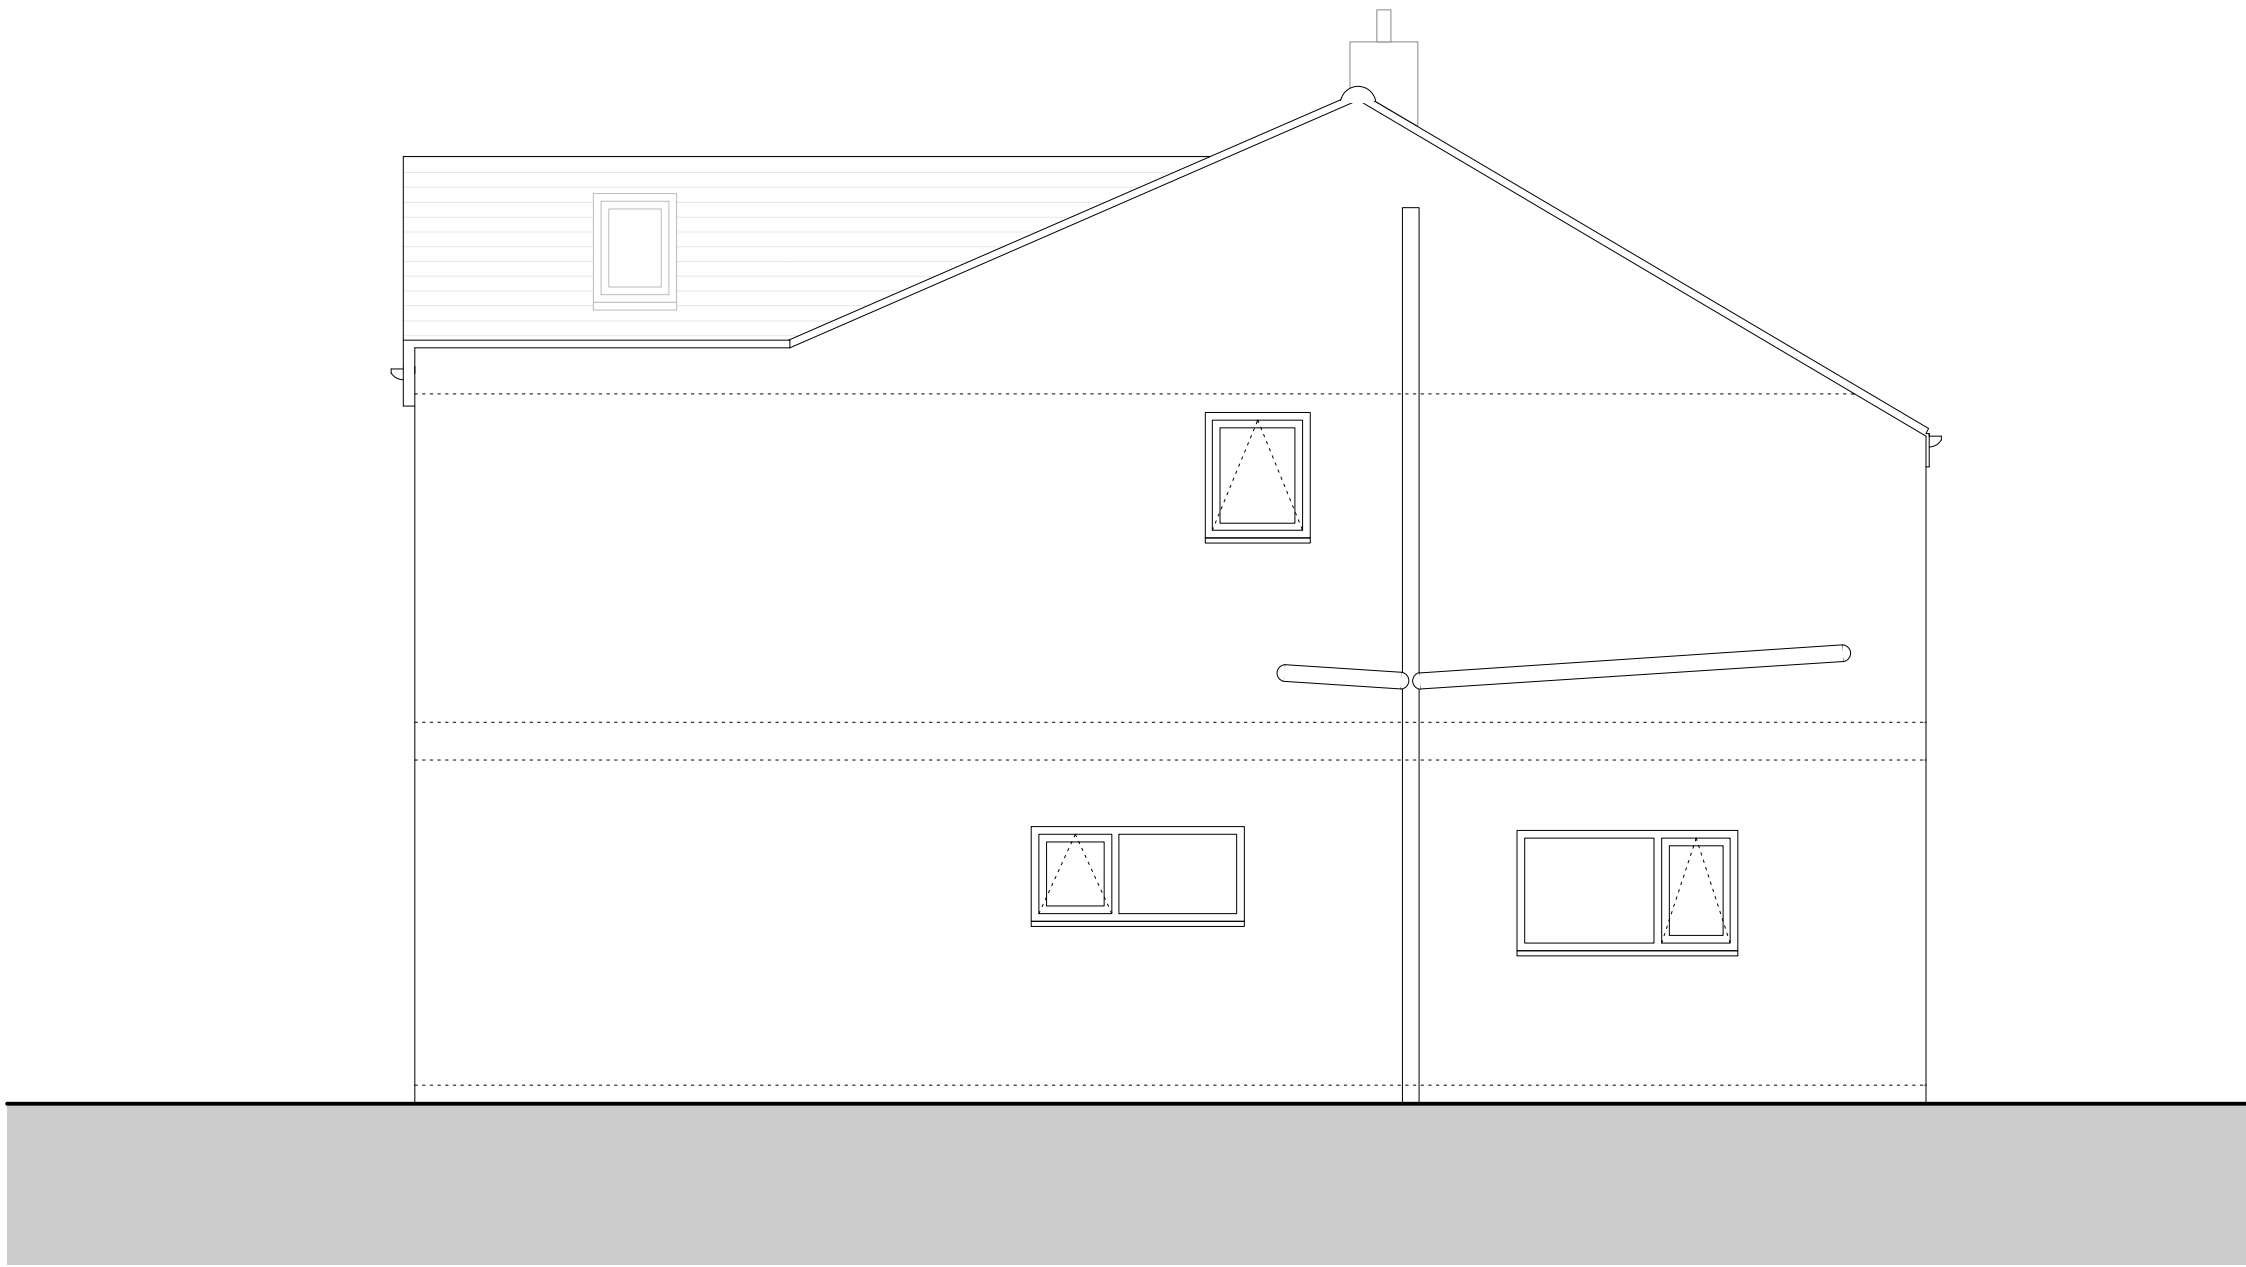

GORSE COTTAGE
002 existing elevs 1:50 @ A1