


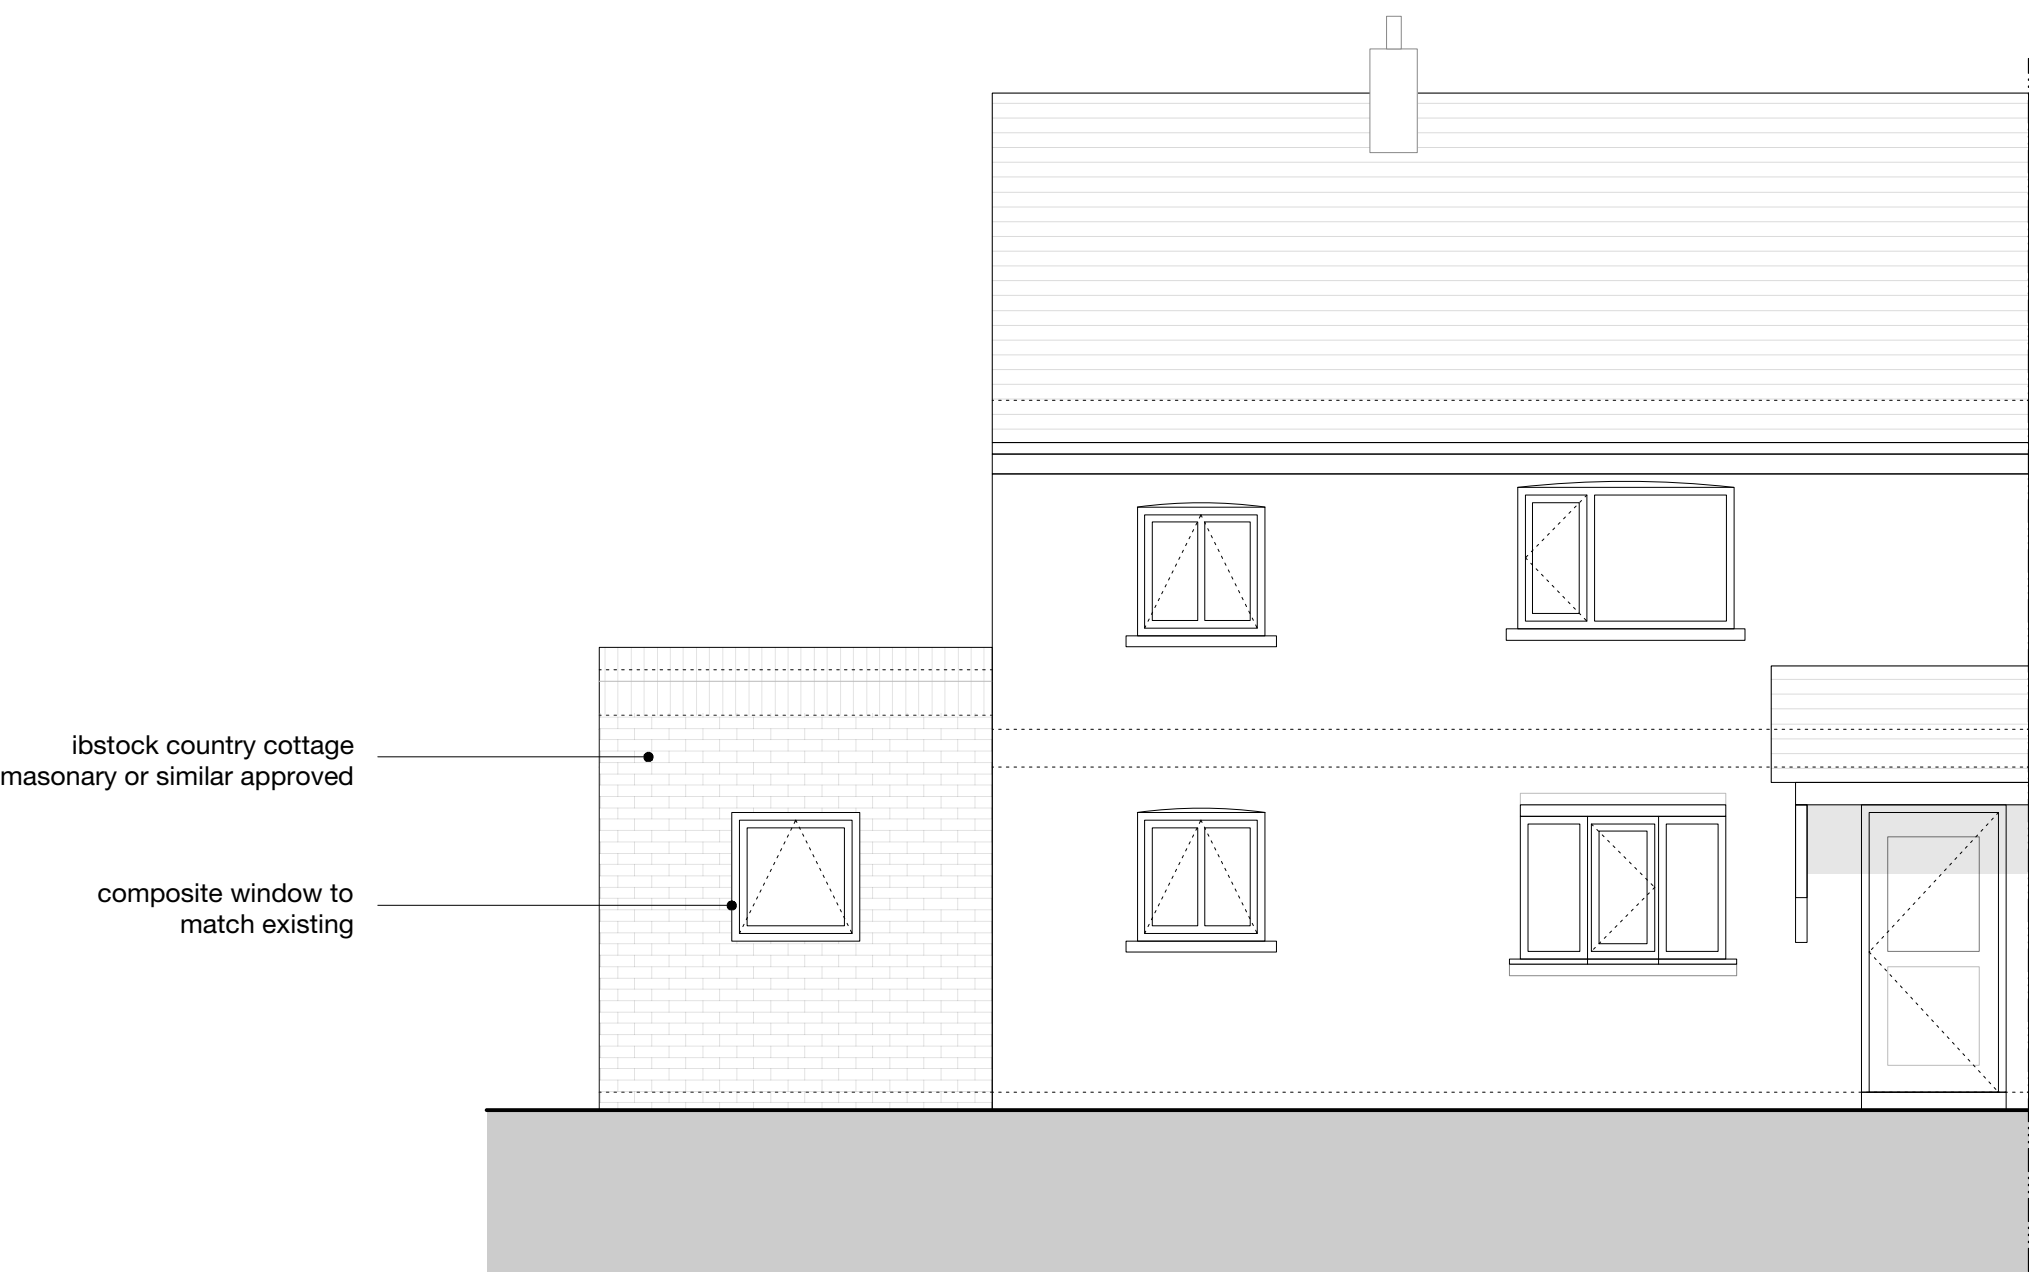

ibstock country cottage
masonry or similar approved

composite window to
match existing

front elevation


side elevation



ibstock country cottage
masonry or similar approved

composite window sliders
to match new windows

rear elevation

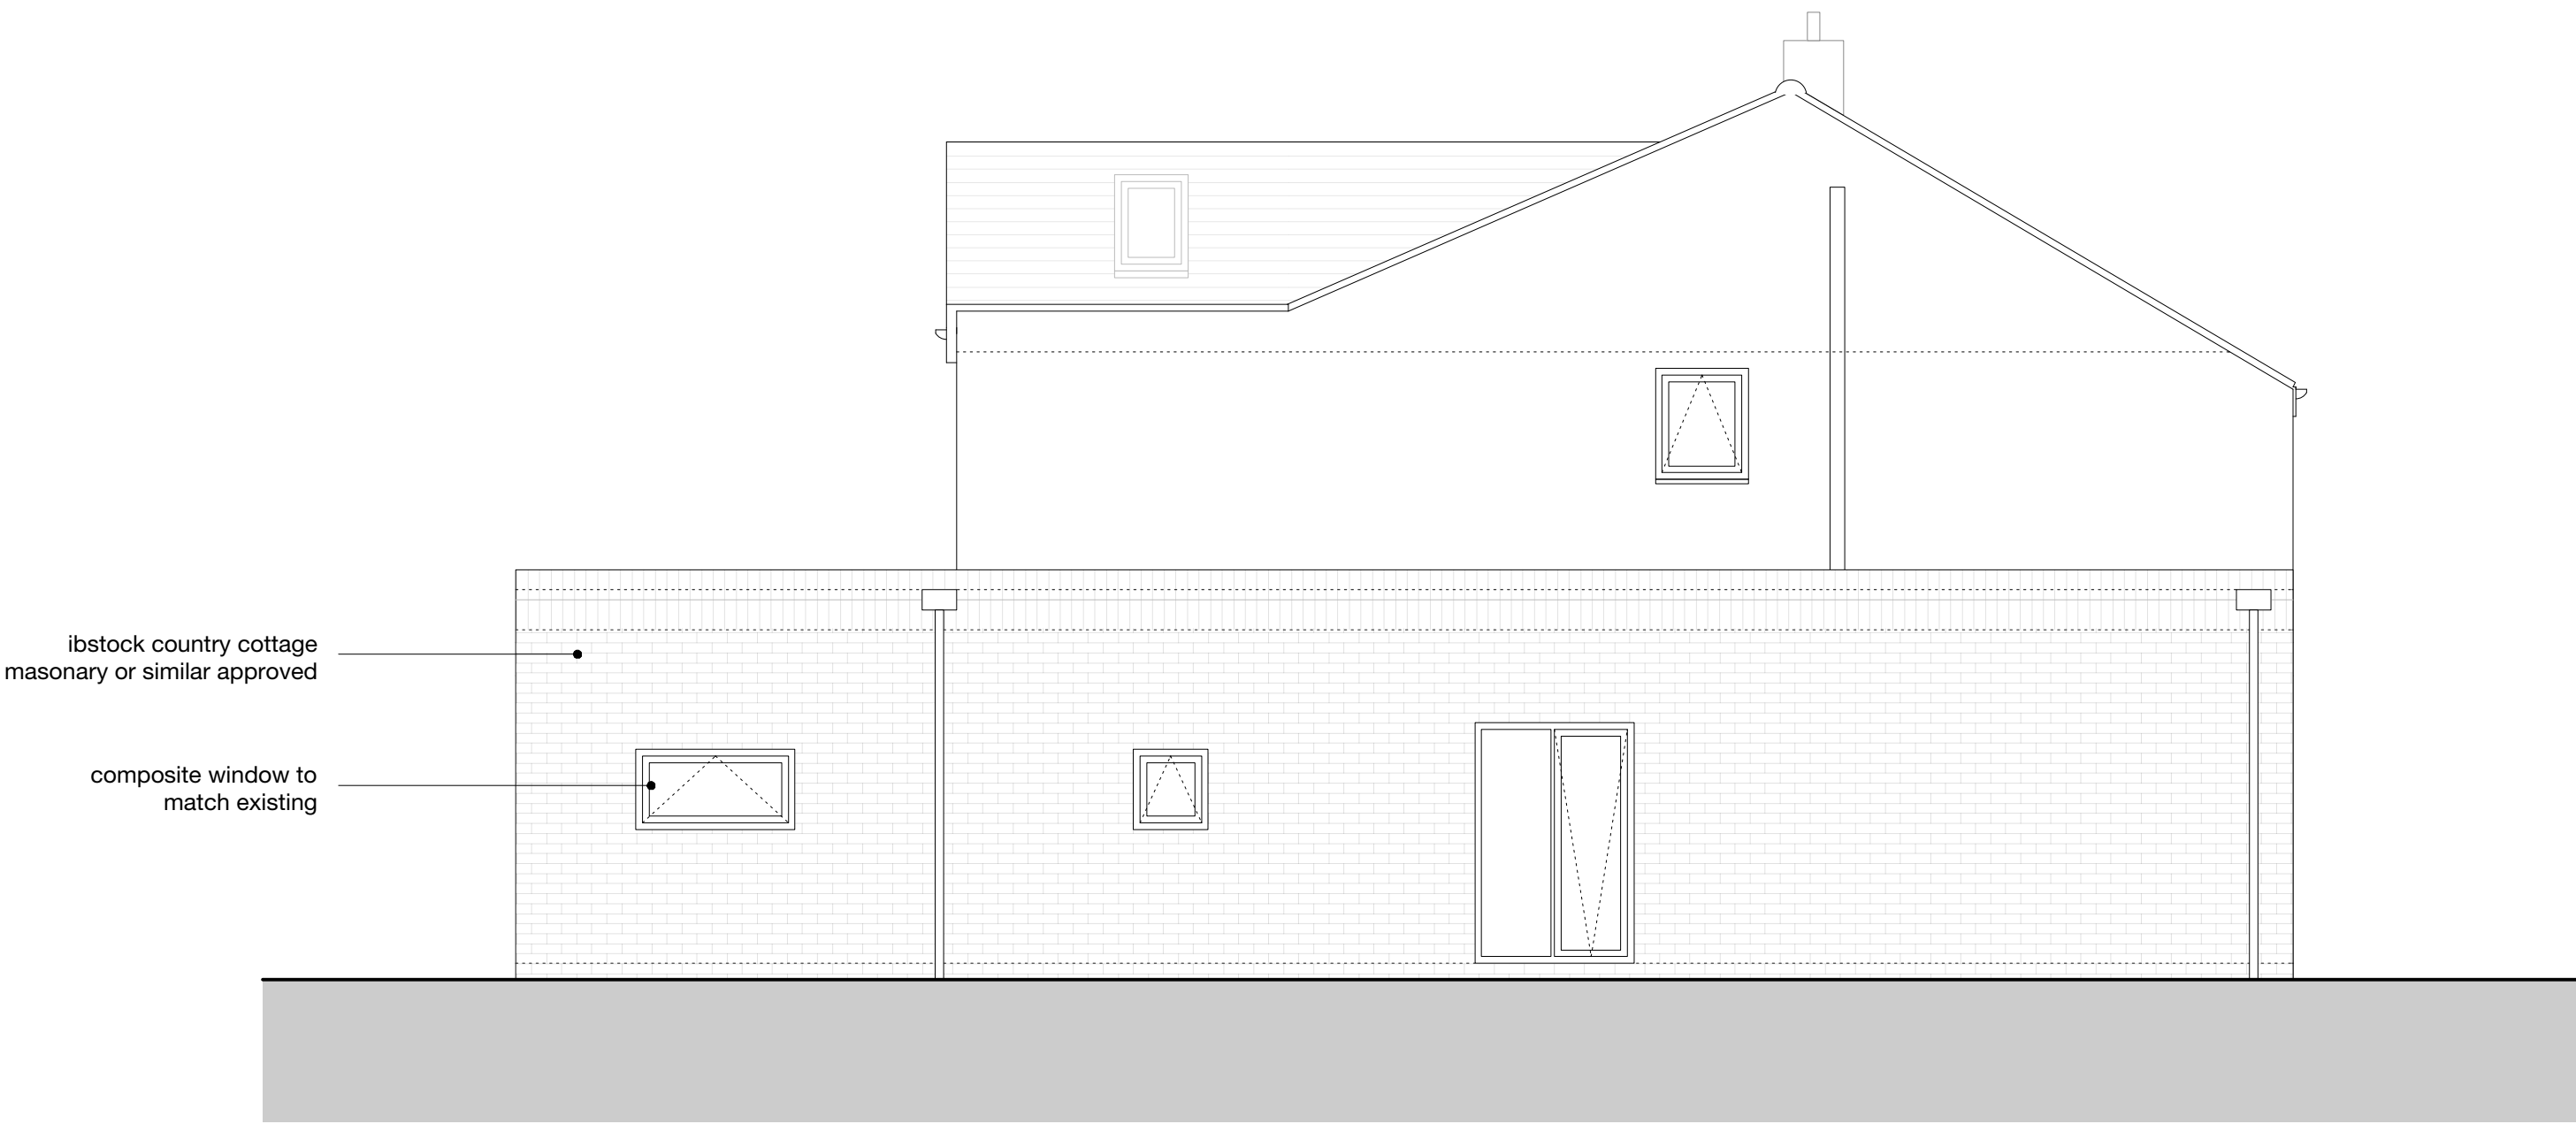

ibstock country cottage
masonry or similar approved

composite window to
match existing