


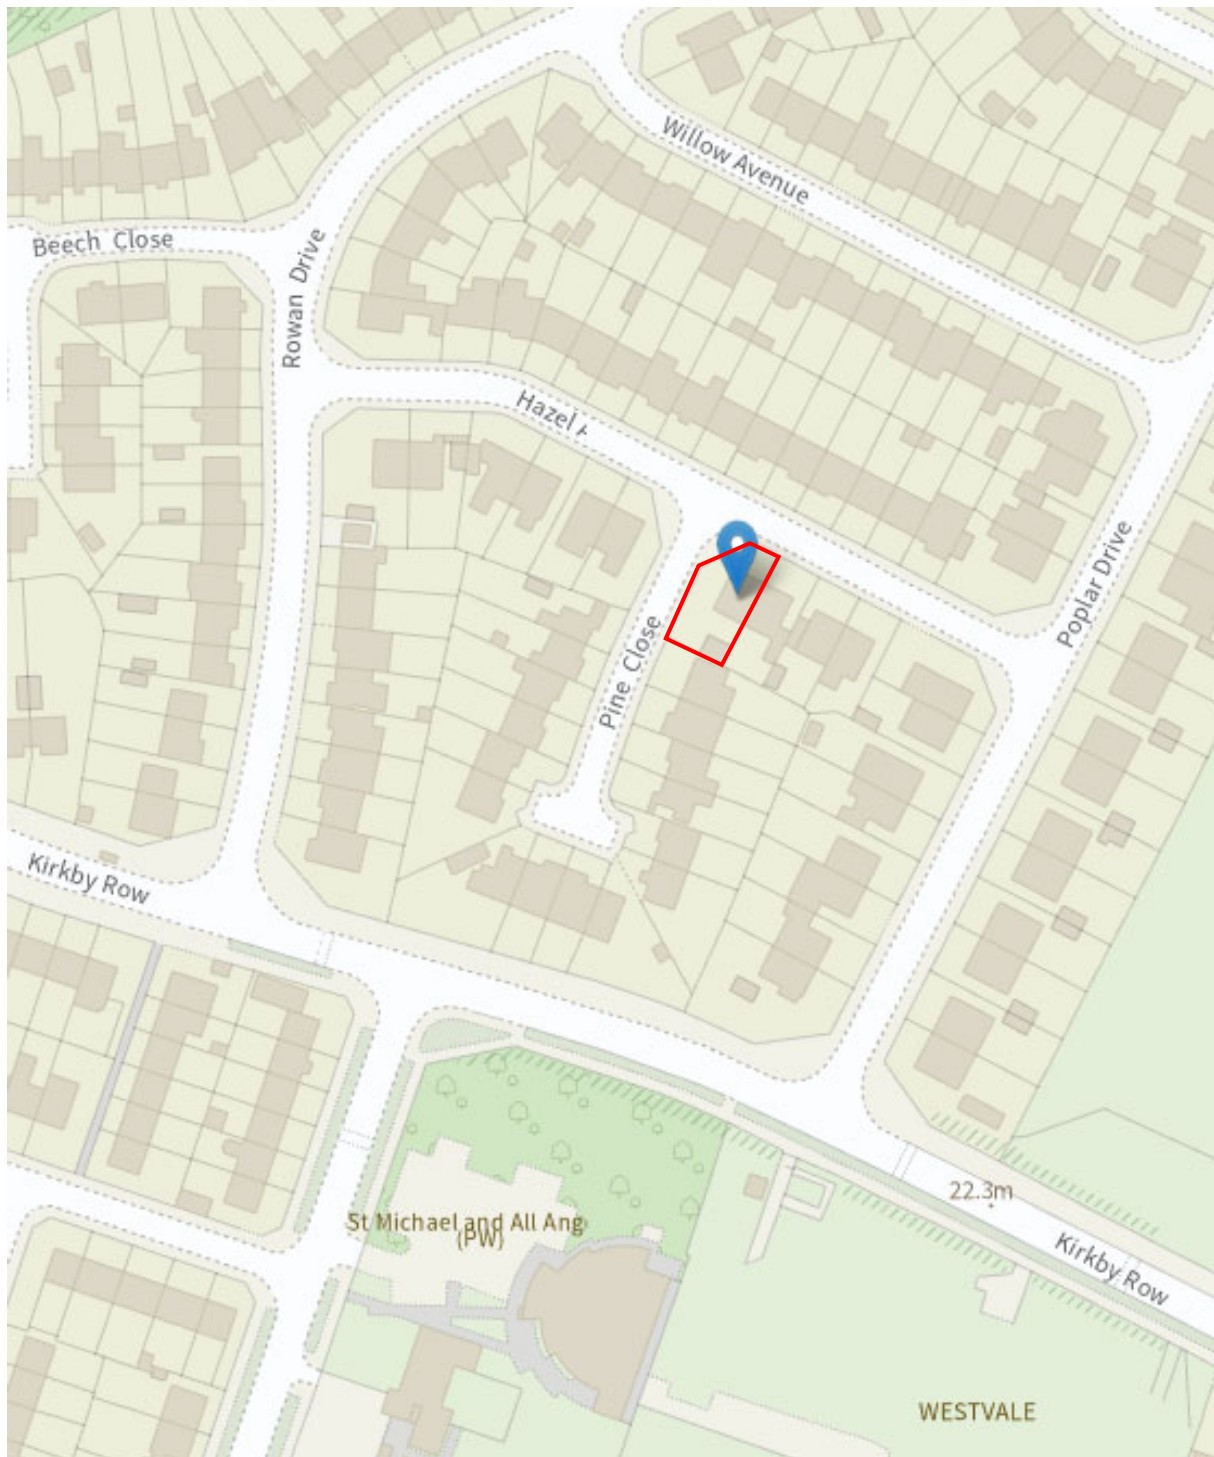

Site Location Plan

7 Hazel Avenue, Kirkby, L32 0SA

Applicant: Mr J McGovern

Scale: 1:1250@A4