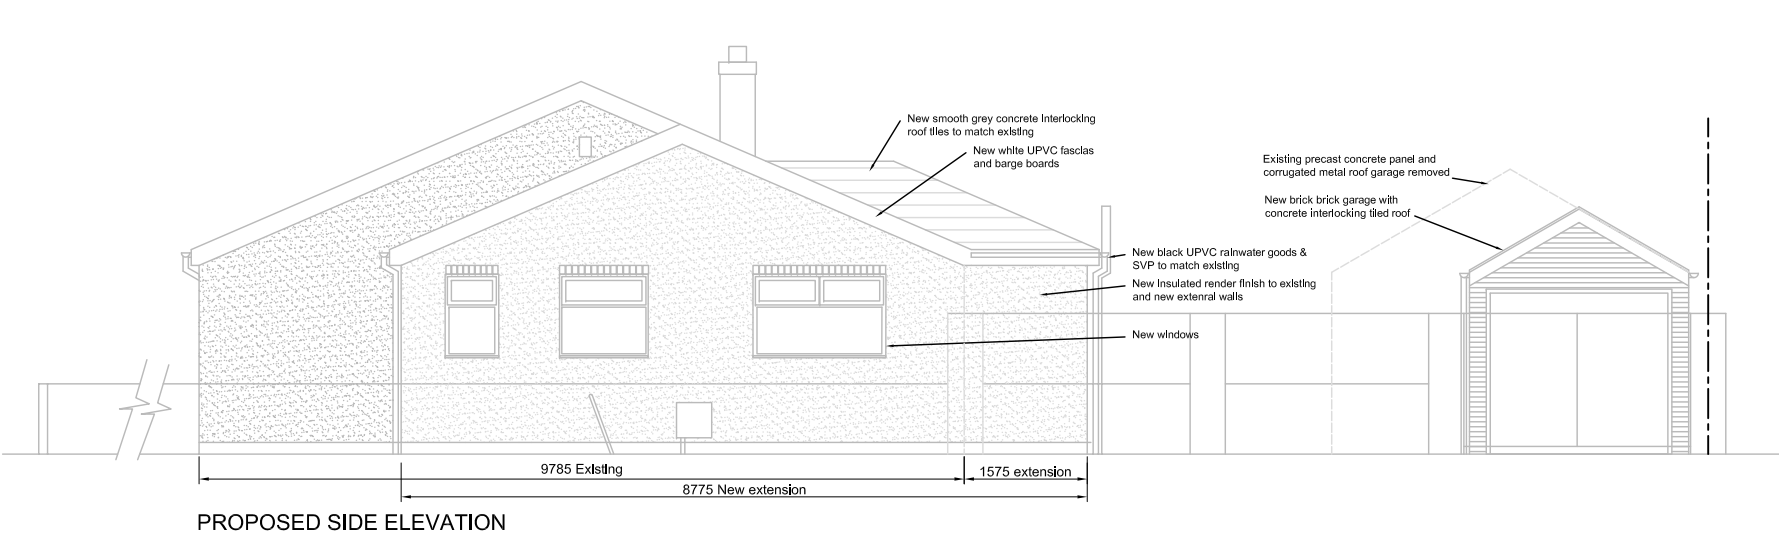
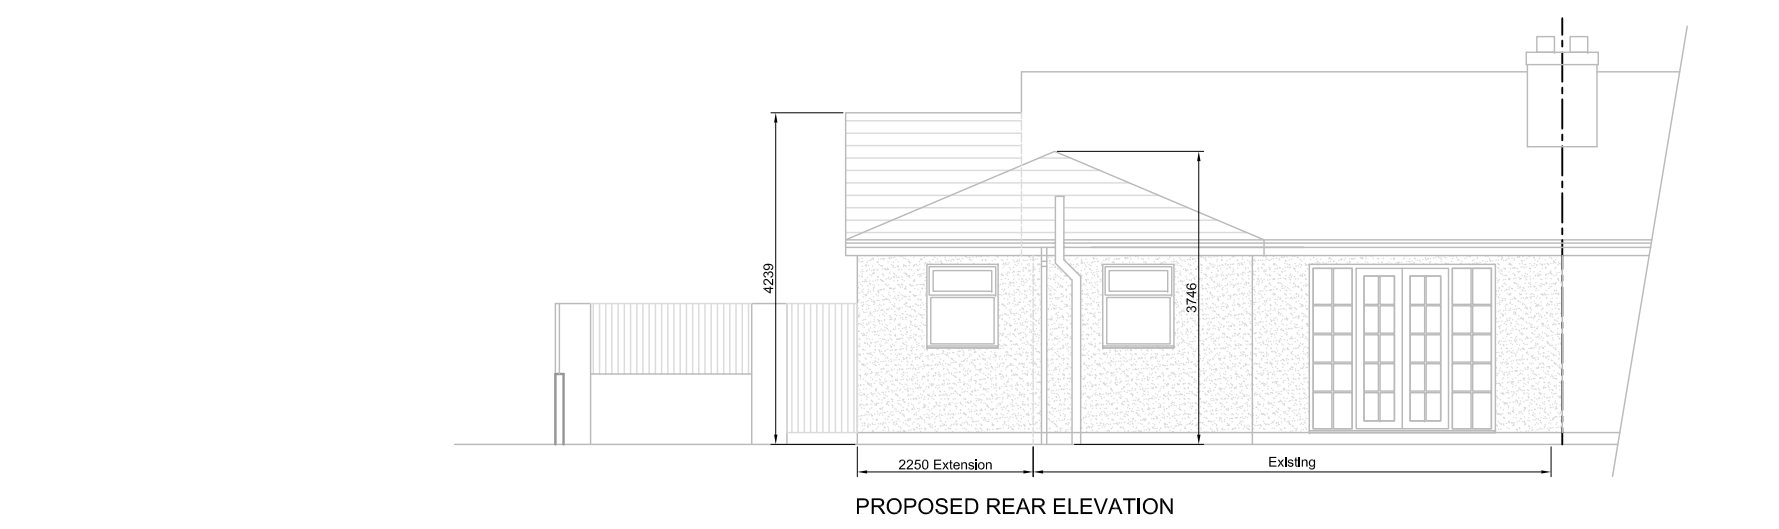
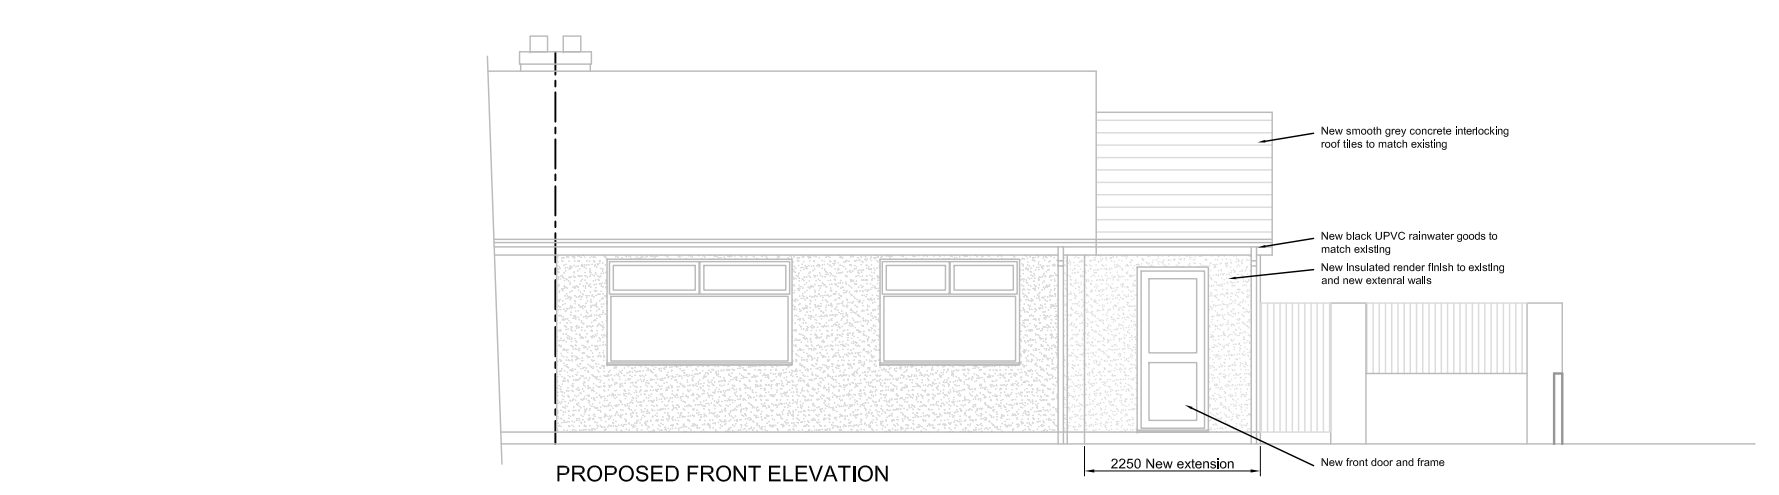
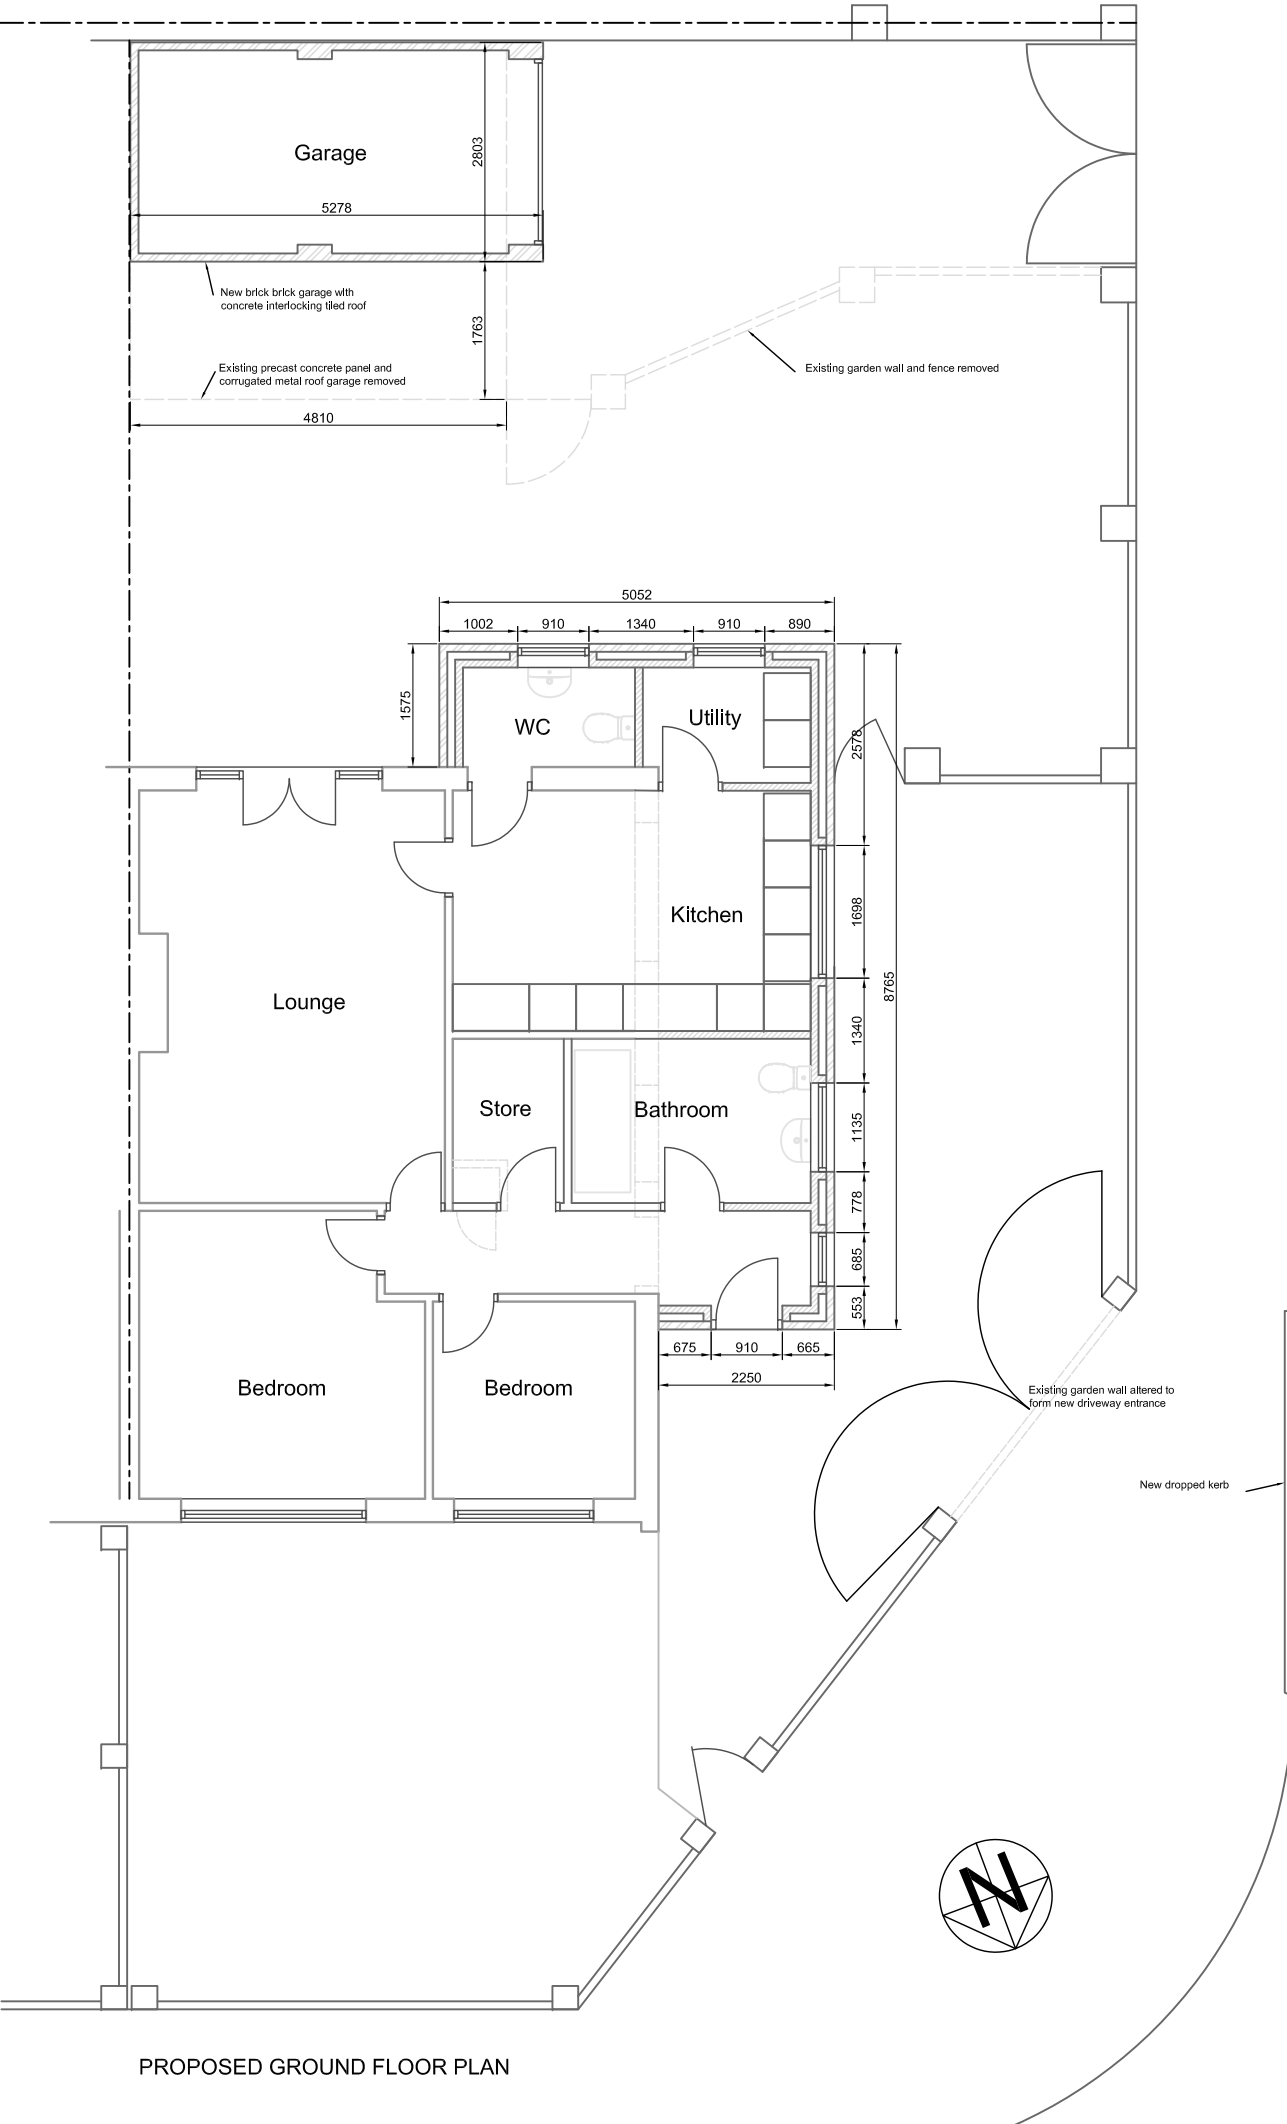


Title Proposed single storey extension and replacement garage at: 7 Hazel Ave, Kirkby, L32 0SA	Drawing No. JM-PR-01	
	Scale: 1:100 @A3	Revision -
	Date: 27th May 2022	Applicant: Mr J McGovern