PLANS : 32, PARKBROOK CLOSE L36 3XH

PLAN N° 32/PAK/08/2/056

DATE 21/08/2 PAGE SIZE A3

SCALE BAR 0 0.5 1m 1.5 2m 2.5 3m
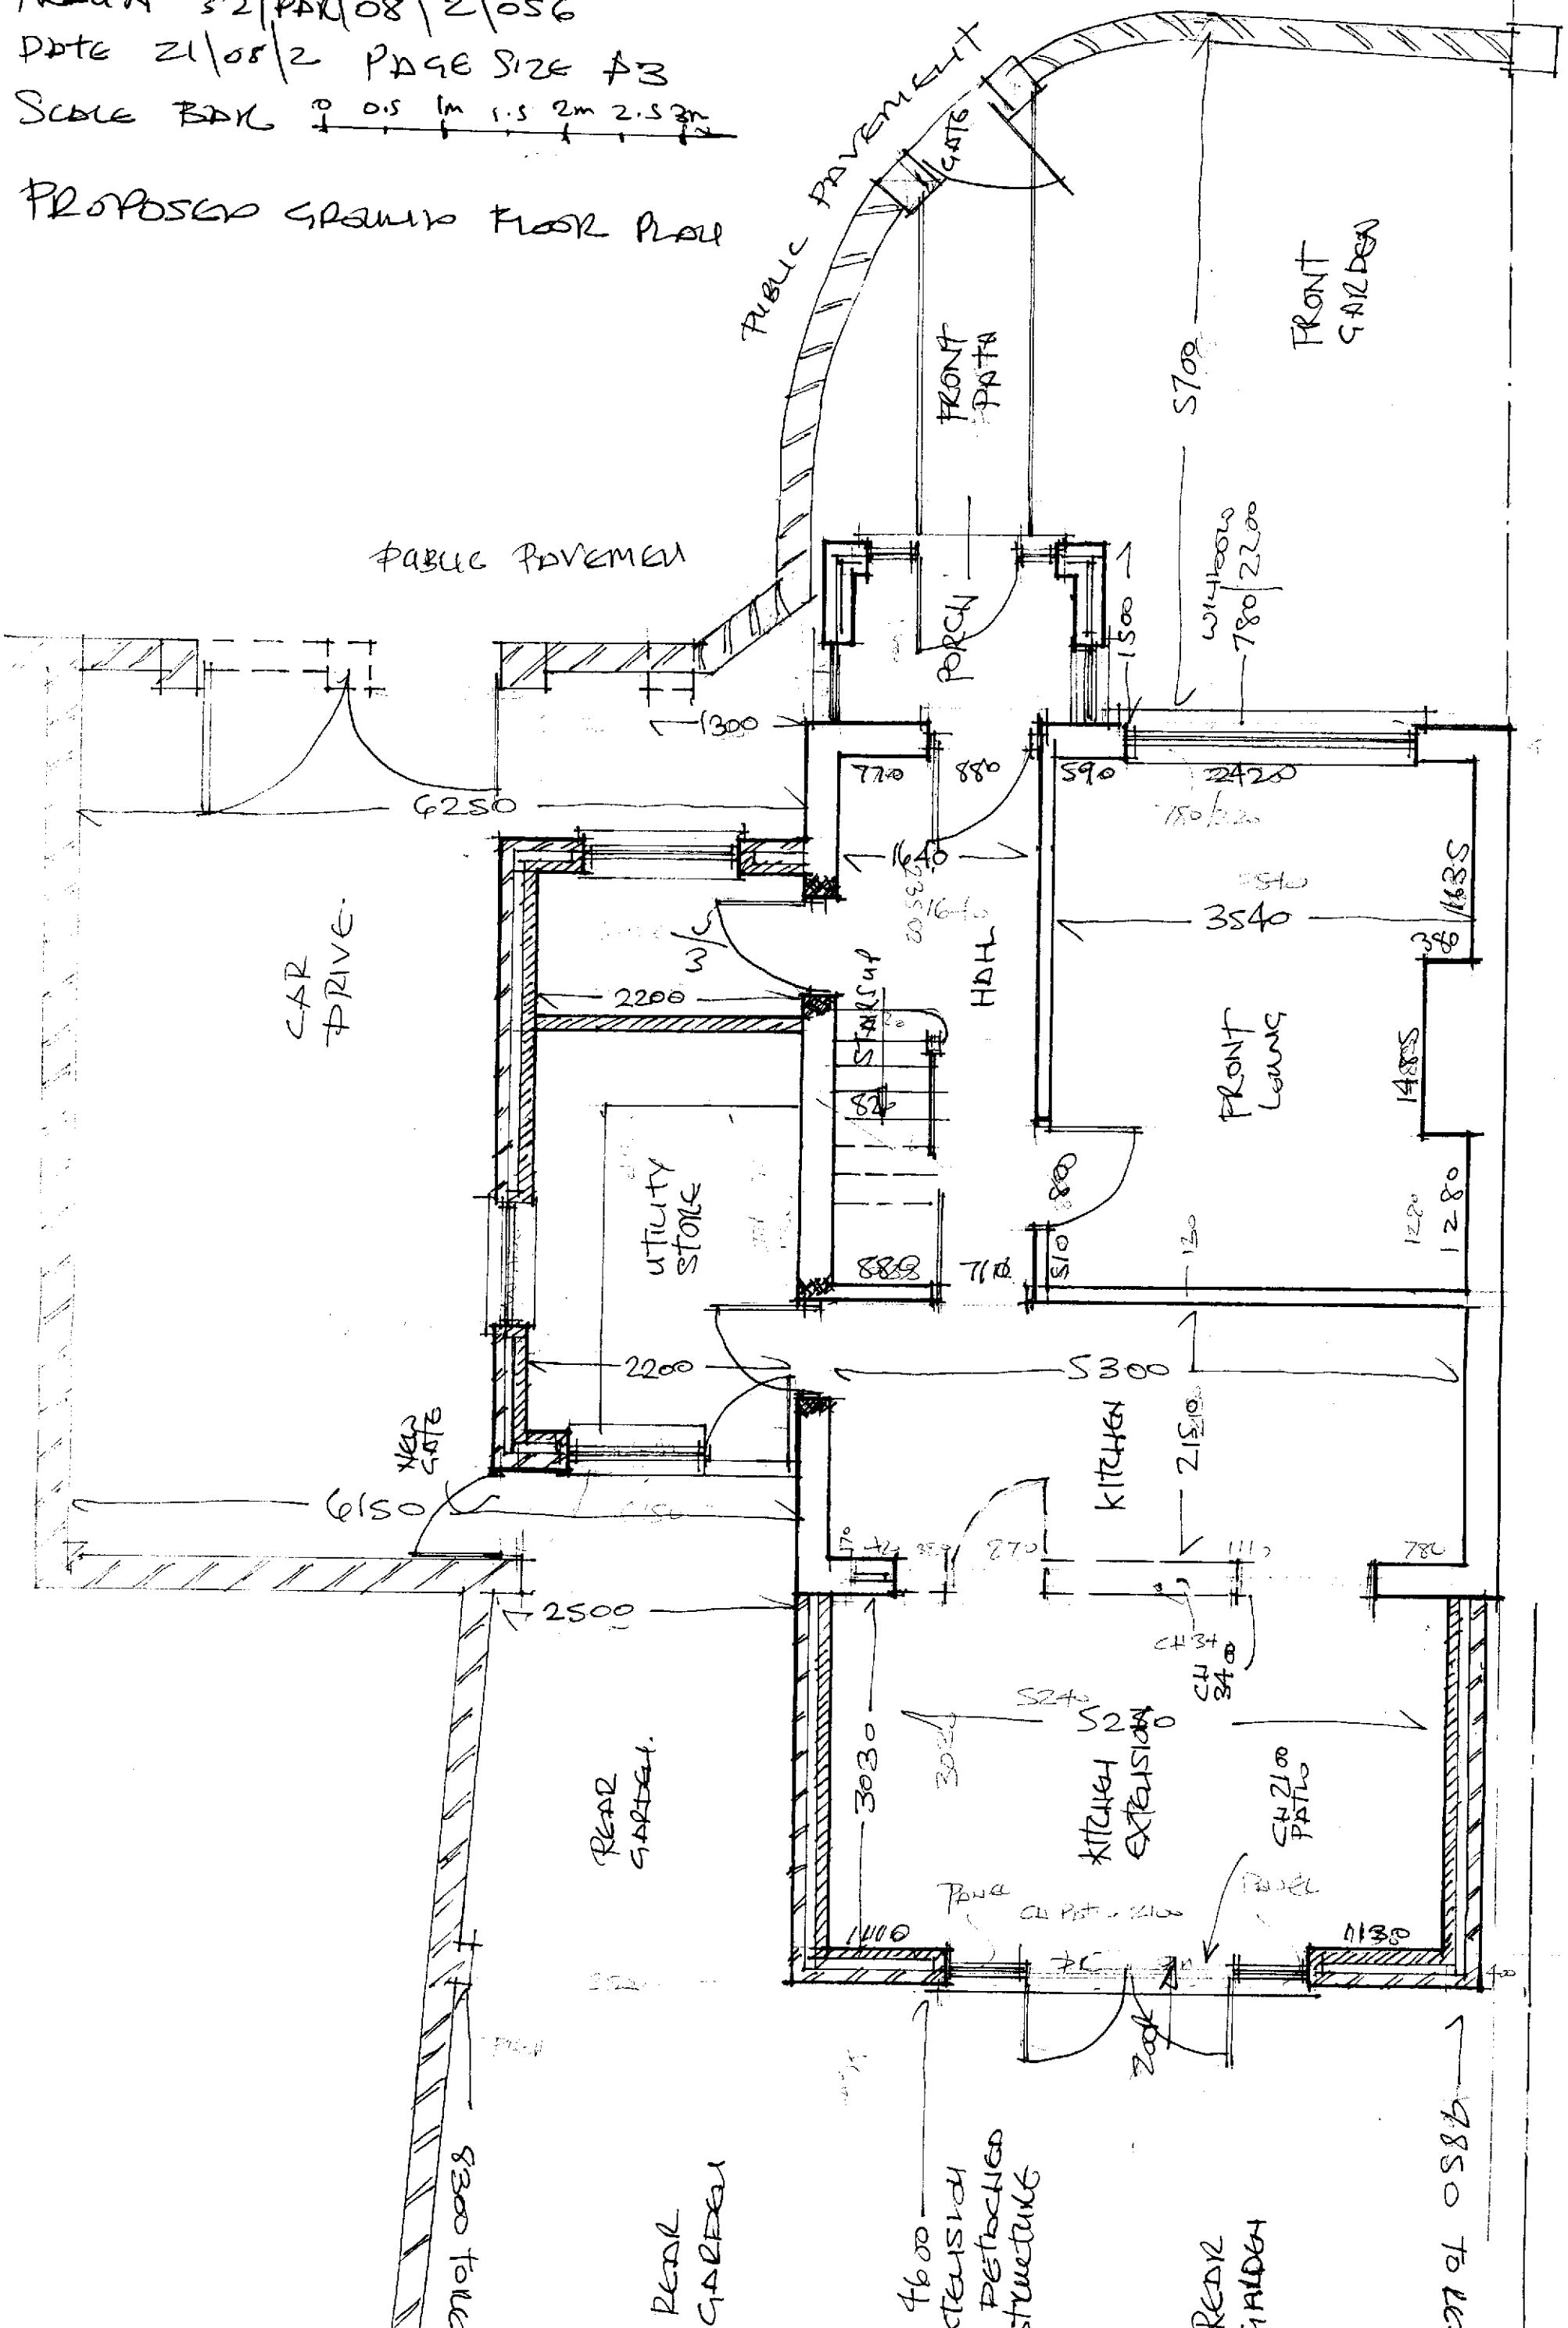
PROPOSED GROUND FLOOR PLAN