


- Dimensions are in millimeters, unless stated otherwise.
- It is the recipients responsibility to print this document to the correct scale.
- All relevant drawings and specifications should be read in conjunction with this drawing.

- Layout to be confirmed

C1

- Revision reference

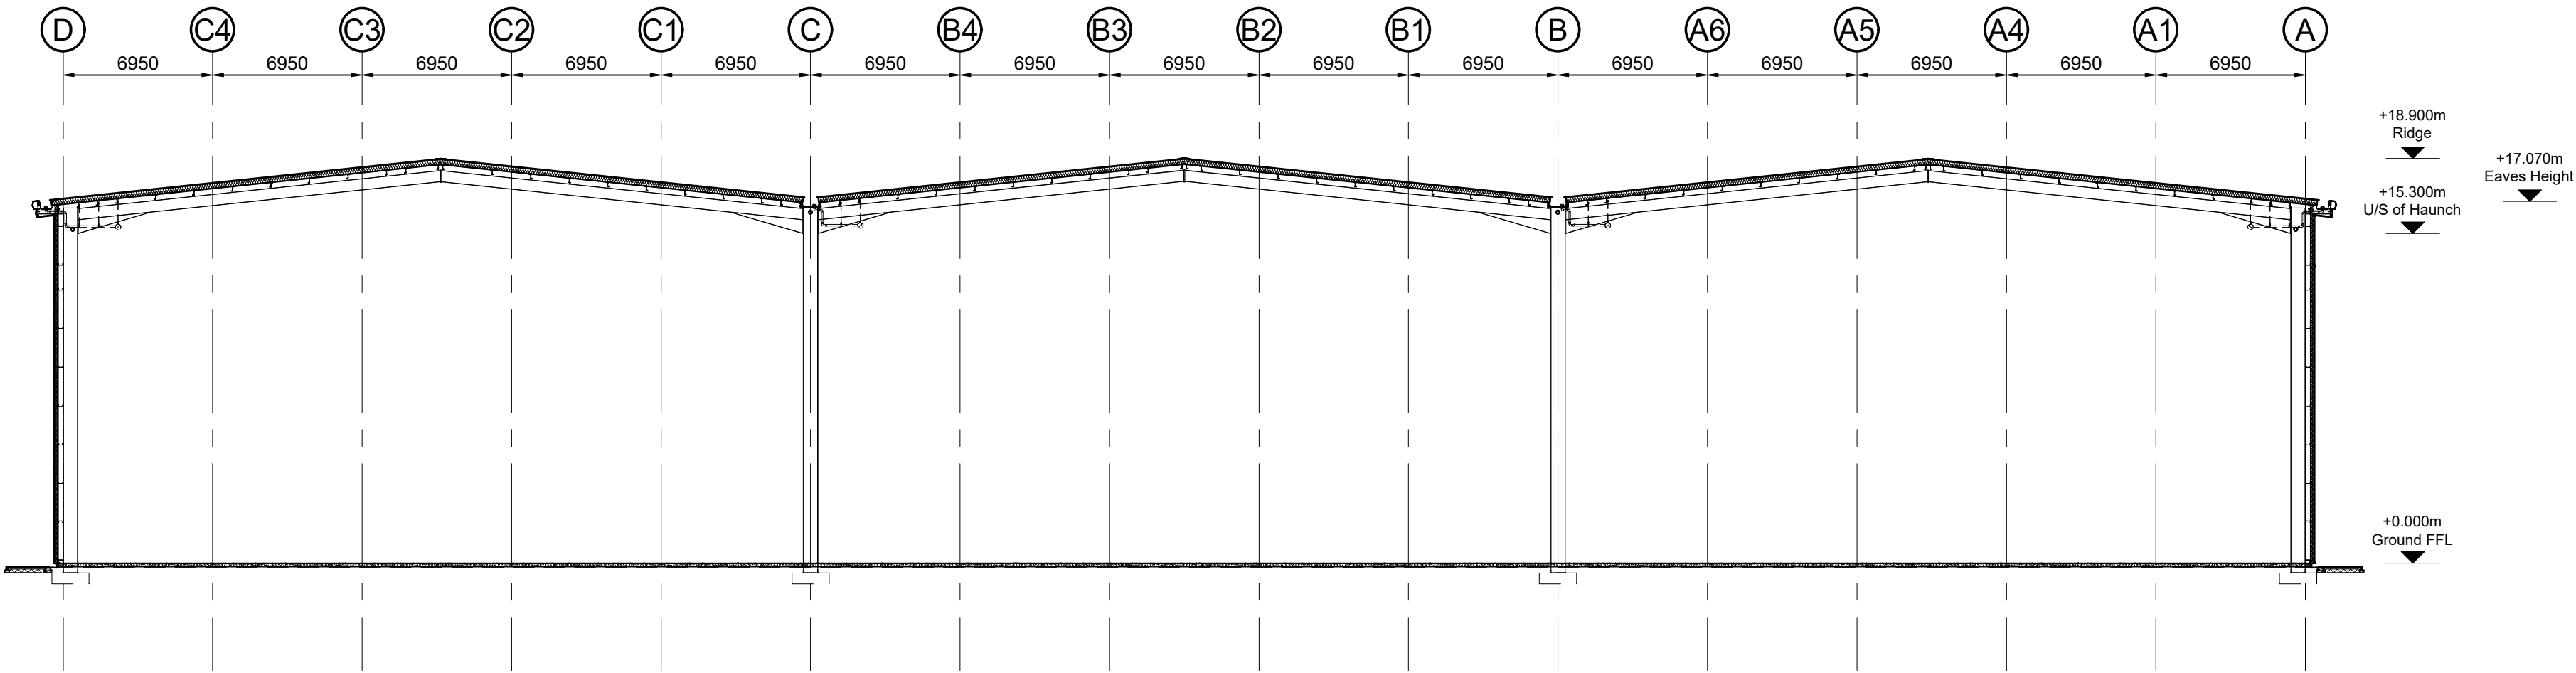

PLANNING

THIS DRAWING IS TO BE USED FOR THE STATED PURPOSE ONLY AND SHOULD NOT BE USED FOR ANY OTHER

rev	amendments	by	ckd	date
Penrhyn Road, Knowsley Business Park, Merseyside				
Building Section				
GRAFTONGATE				
				
Newark Beacon, Cafferata Way, Newark, Nottinghamshire NG24 2TN o. +44 (0)1636 653027 e. info@umcarchitects.com				
Drawing Status:		Preliminary		
Drawn / Checked:		RF / LF		
Date:		03.02.2022		
Scale:		1:250 A1		
Drawing no:		Revision:		
21002 P1006		B		