


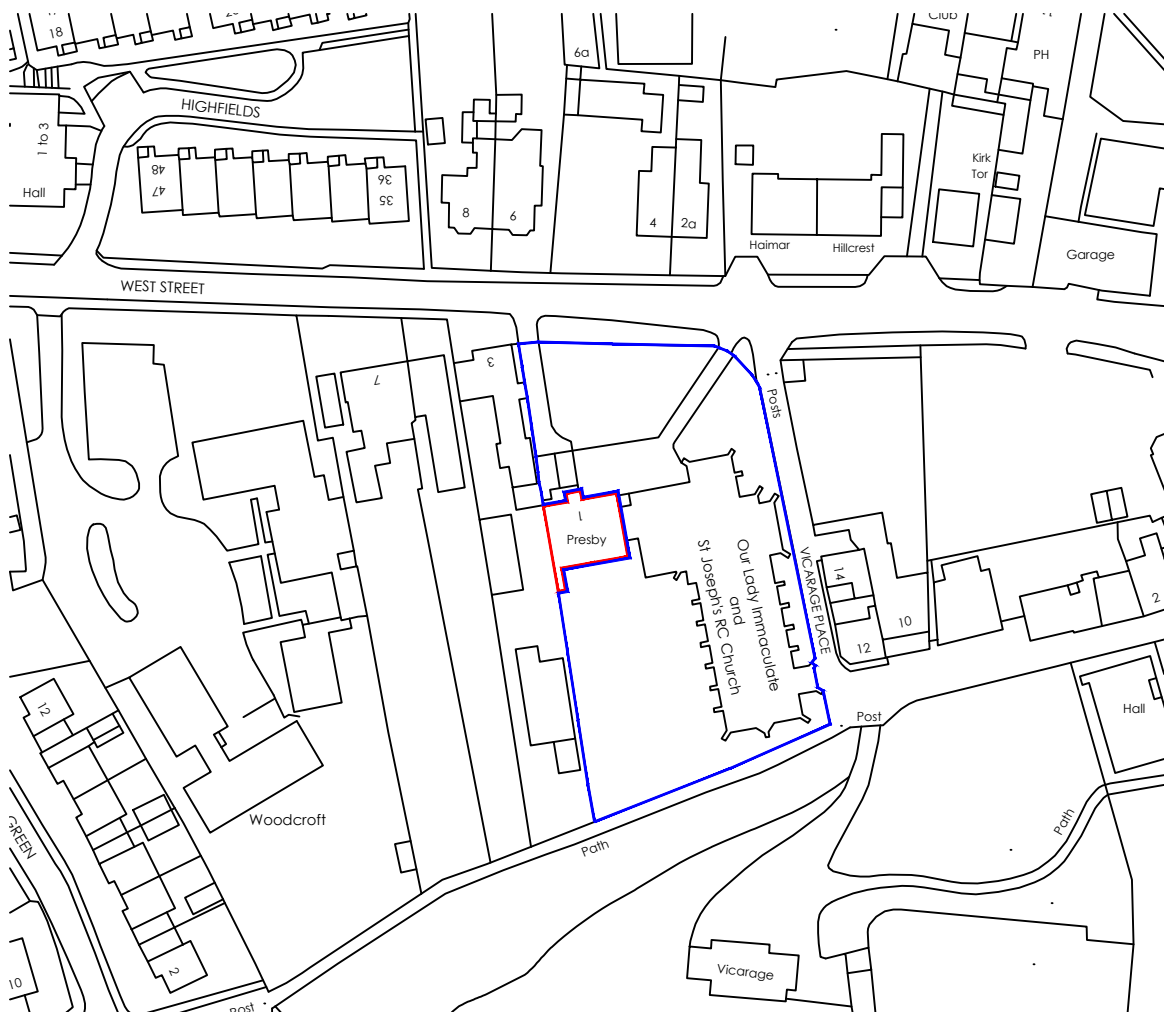

1:1250



1

LOCATION PLAN

SCALE | 1:1250



Drawing No.:

A1.0



CHARTERED BUILDING CONSULTANCY

email: mail@pk1-uk.com | website: http://www.pk1-uk.com

PK1 Building Consultancy is a trading name of PK1 Partners Limited. This drawing is the copyright of PK1 Partners Limited, and shall not be altered, copied or reproduced in any way without prior consent.
© 2020 PK1 Partners Limited

Client:
Archdiocese of Liverpool
Croxteth Drive
Sefton Park
Liverpool. L17 1AA

Project:
Our Lady Immaculate & St.
Joseph Catholic Church
1 West Street
Prescot
L34 1LE

Title:
Ordnance Survey Data
1:1250 Location Plan

Project No.: 4208-036
Drawn By: SC
Scale: As Shown @ A4
Date: 14/10/2024

Revision: A
Date: 14/10/2024

Description: Approval Issue