

ALL DIMENSIONS ARE IN mm UNLESS NOTED OTHERWISE	
N.G.R	E: 343683 N: 390528

N.G.R	E: 343683	N: 390528
-------	-----------	-----------

[illegible]


30863900	27601_0	N/A
CORNERSTONE	VF	VMO2
Cell ID No		
Cell Name		
ROBY ROAD SW		
A		
Opt		

Site Address / Contact Details

HUYTON
KNOWSLEY
MERSEYSIDE
L36 4NA

Drawing Title:

PROPOSED SITE ELEVATION			
Purpose of issue:		CONSTRUCTION	
Drawing Number:		301	
Surveyed By:		SH	
Drawn:	Date:	Checked:	Date:
SPC	05/03/24	WJ	05/03/24
Pack Issue:		A	
Draw Rev:		B	

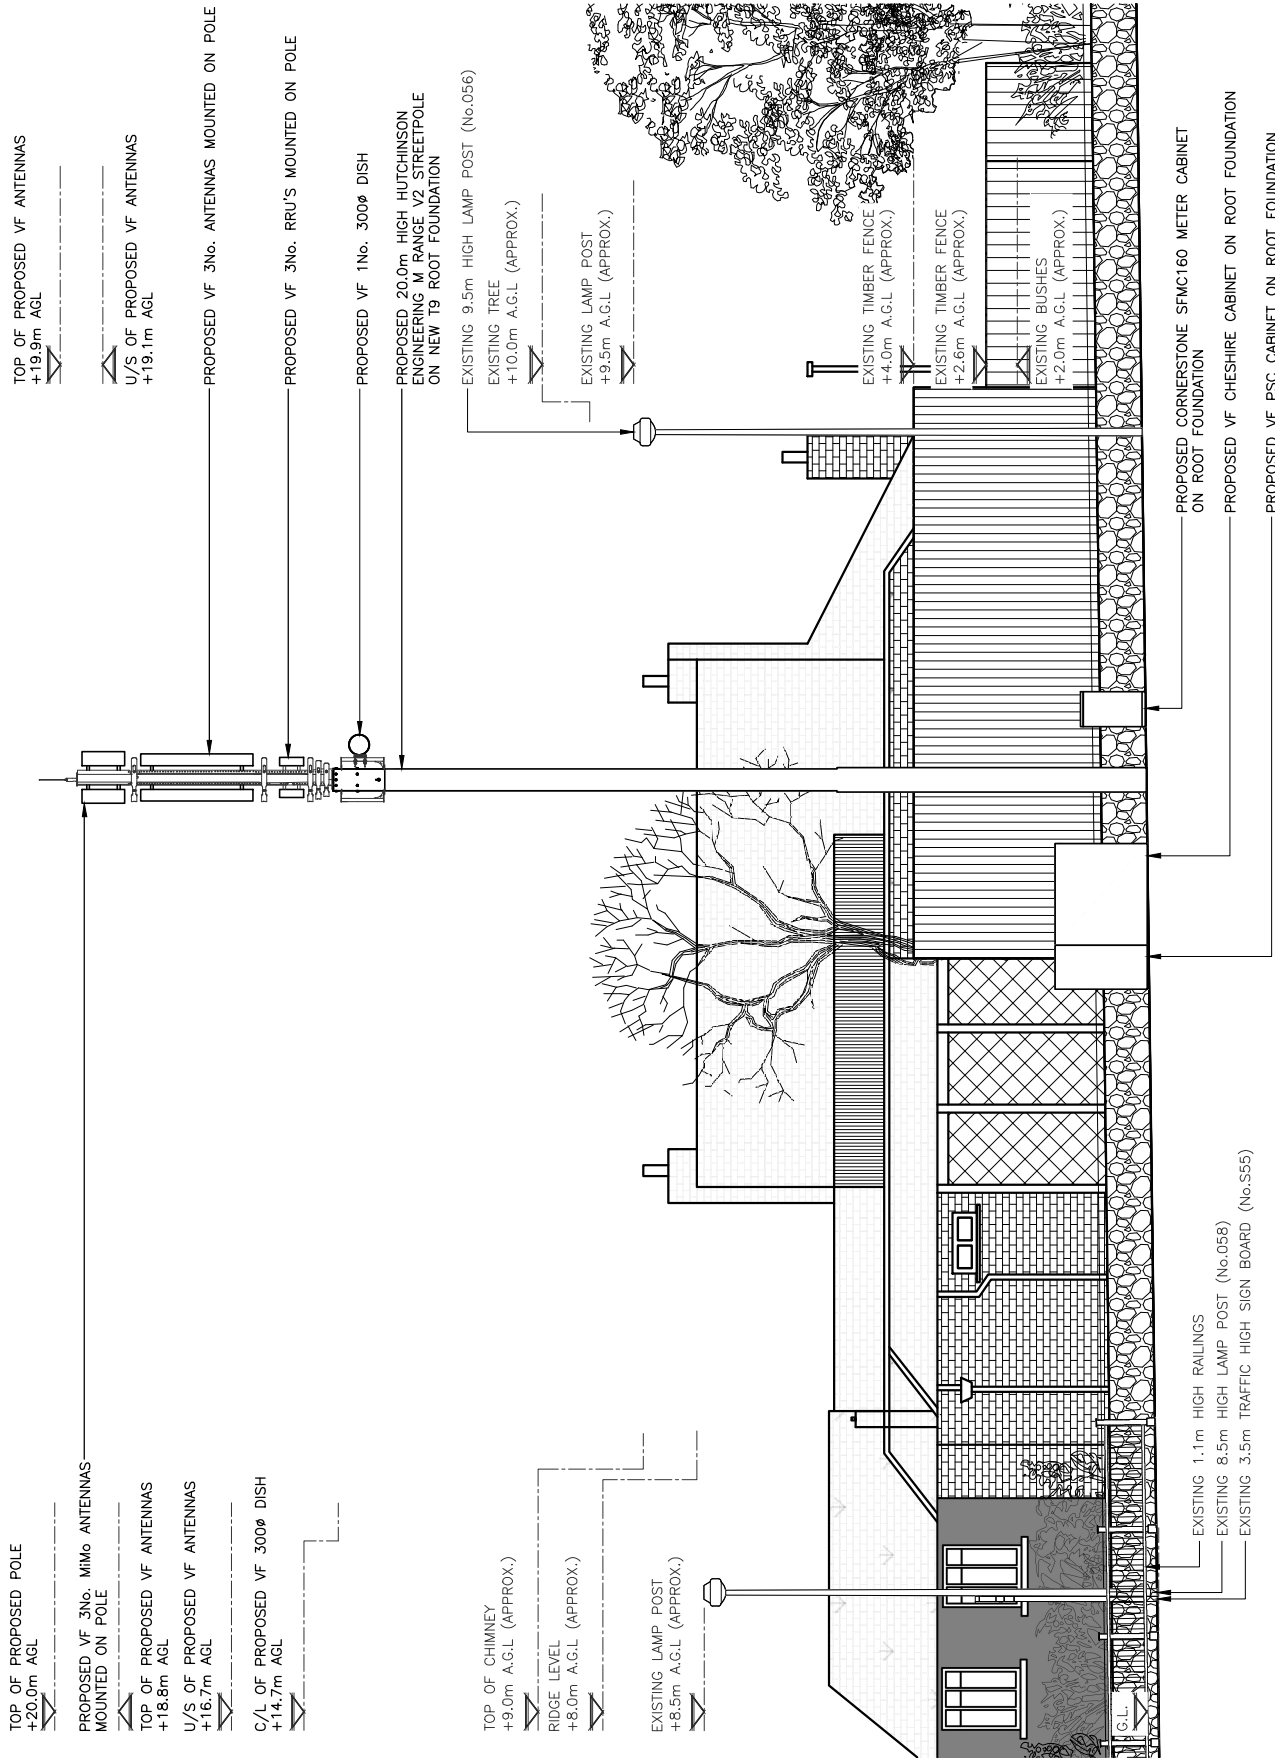

PROPOSED SITE ELEVATION
(1:100)



These drawings comply with VF Standard ICNIRP guidelines, under configuration VU7F designed in accordance with Cornerstone documents: SDN007v1.0 & SDN009v6.0