


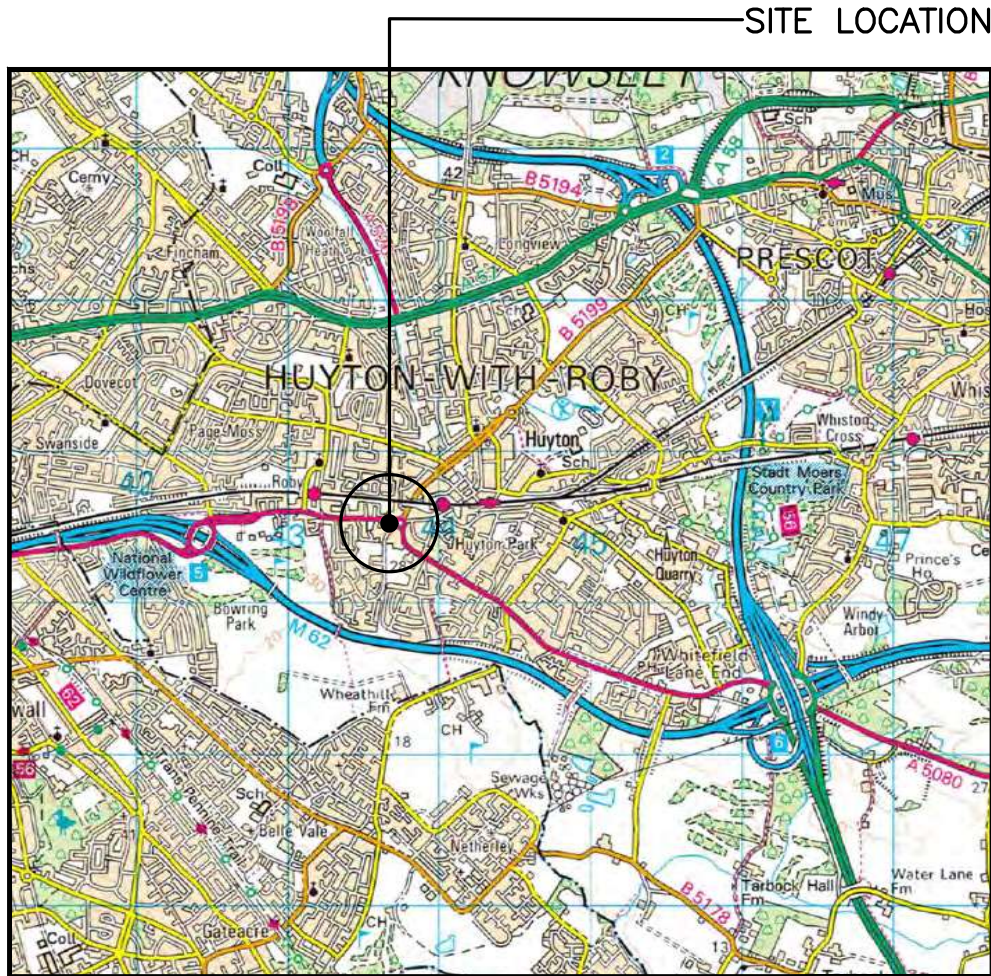


SITE LOCATION
(Scale 1:50000)


Ordnance Survey map extract
based upon Landranger map series
with the permission of the controller of
Her Majesty's Stationery Office
Waldon Telecom licence no. 100057710
Crown copyright.
0 500 1000 1500 2000 2500m
1:50000



SITE PHOTOGRAPH

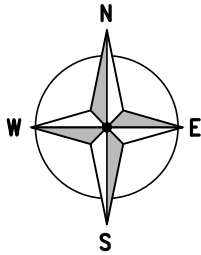

← = Right of Access
← = Public Access Route

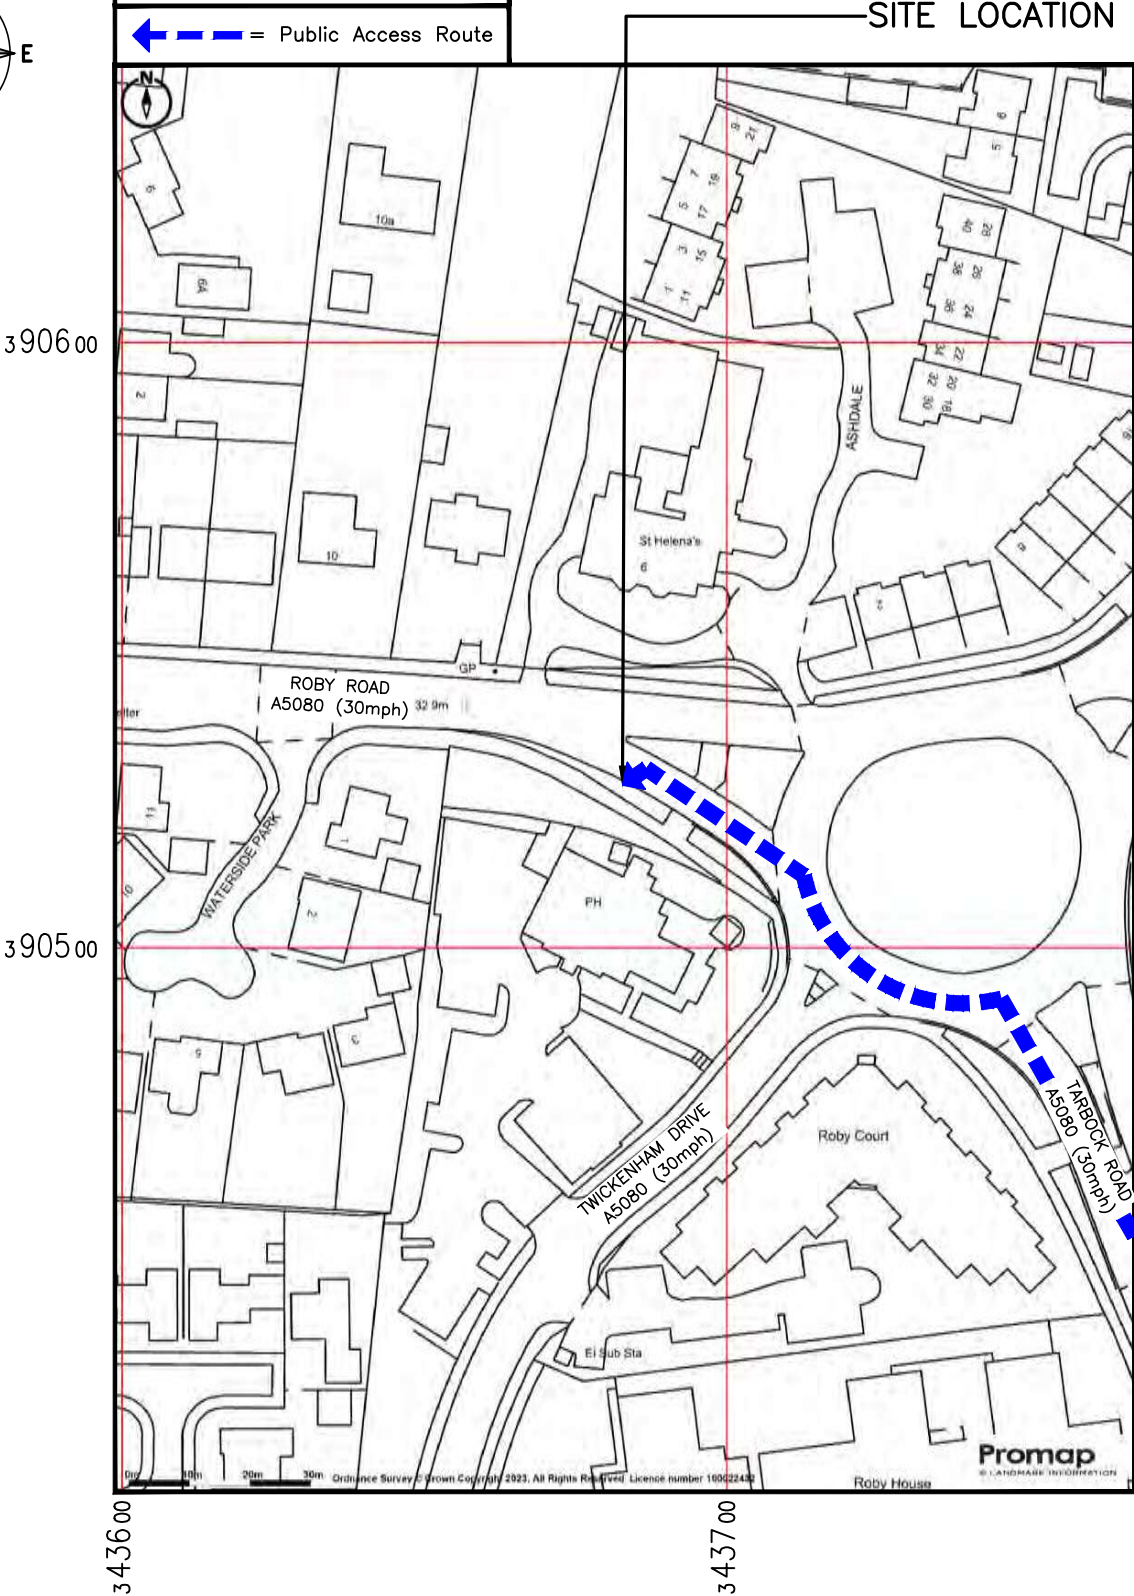

DETAILED SITE LOCATION
(Scale 1:1250)

Based upon Ordnance Survey map extract
with the permission of the Controller of
Her Majesty's Stationery Office.
Crown copyright.
Licence No. 100057710

0 12.5 25 37.5 50 62.5m
1:1250

These drawings comply with VF Standard ICNIRP guidelines, under configuration VU7F
Designed in accordance with Cornerstone documents: SDN0007v1.0 & SDN0009v6.0

ALL DIMENSIONS ARE IN mm UNLESS NOTED OTHERWISE

N.G.R | E: 343683 N: 390528

DIRECTIONS TO SITE:
TAKE SPEKE HALL AVE AND WESTERN AVE TO
SPEKE BLVD/A561, HEAD SOUTH ON SPEKE HALL
AVE, AT THE ROUNDABOUT, TAKE THE 5TH EXIT
AND STAY ON SPEKE HALL AVE, TURN RIGHT ONTO
DUNLOP RD, CONTINUE ONTO HALE RD, TURN LEFT
ONTO WESTERN AVE, GET ON CRONTON RD/A5080
IN TARBOCK GREEN FROM KNOWSLEY EXPY/A5300,
GET ON CRONTON RD/A5080 IN TARBOCK GREEN
FROM KNOWSLEY EXPY/A5300, TURN RIGHT ONTO
SPEKE BLVD/A561, CONTINUE TO FOLLOW SPEKE
BLVD, USE THE LEFT LANE TO TAKE THE A5300
RAMP TO MANCHESTER/M62/SOUTHPORT/M57/
HUYTON/MERSERY MULTIMODAL GTWY/KNOWSLEY
SAFARI PK, KEEP LEFT, SLIGHT LEFT ONTO
KNOWSLEY EXPY/A5300, USE ANY LANE TO TAKE
THE M62(E)/M62(W)/A5080 RAMP TO
MANCHESTER/LIVERPOOL/HUYTON, DRIVE TO ROBY
RD/A5080 IN LIVERPOOL, AT TARBOCK
ROUNDABOUT, TAKE THE 2ND EXIT ONTO CRONTON
RD/A5080, CONTINUE TO FOLLOW A5080, AT THE
ROUNDABOUT, TAKE THE 2ND EXIT ONTO ROBY
RD/A5080, , SITE WILL BE LOCATED ON THE LEFT.

NOTES:

A	Issued for Construction	SPD	HK	05.02.24
REV	MODIFICATION	BY	CH	DATE



WOLVEY - HINCKLEY - LEICESTERSHIRE - LE10 3JF
Tel: +44 (0)1455 222792 Fax: +44 (0)1455 222758



CORNERSTONE

Cell Name		Opt.
ROBY ROAD SW		A
Cell ID No		
CORNERSTONE	VF	VM02
30863900	27601_0	N/A

Site Address / Contact Details

HUYTON
KNOWSLEY
MERSEYSIDE
L36 4NA

Drawing Title: SITE LOCATION MAPS				
Purpose of issue: CONSTRUCTION				Dwg Rev:
Drawing Number: 100				A
Surveyed By: SH	Original Sheet Size: A3		Pack Issue:	
Drawn: SPD	Date: 05.02.24	Checked: HK	Date: 05.02.24	B