



ALL DIMENSIONS ARE IN mm UNLESS OTHERWISE STATED

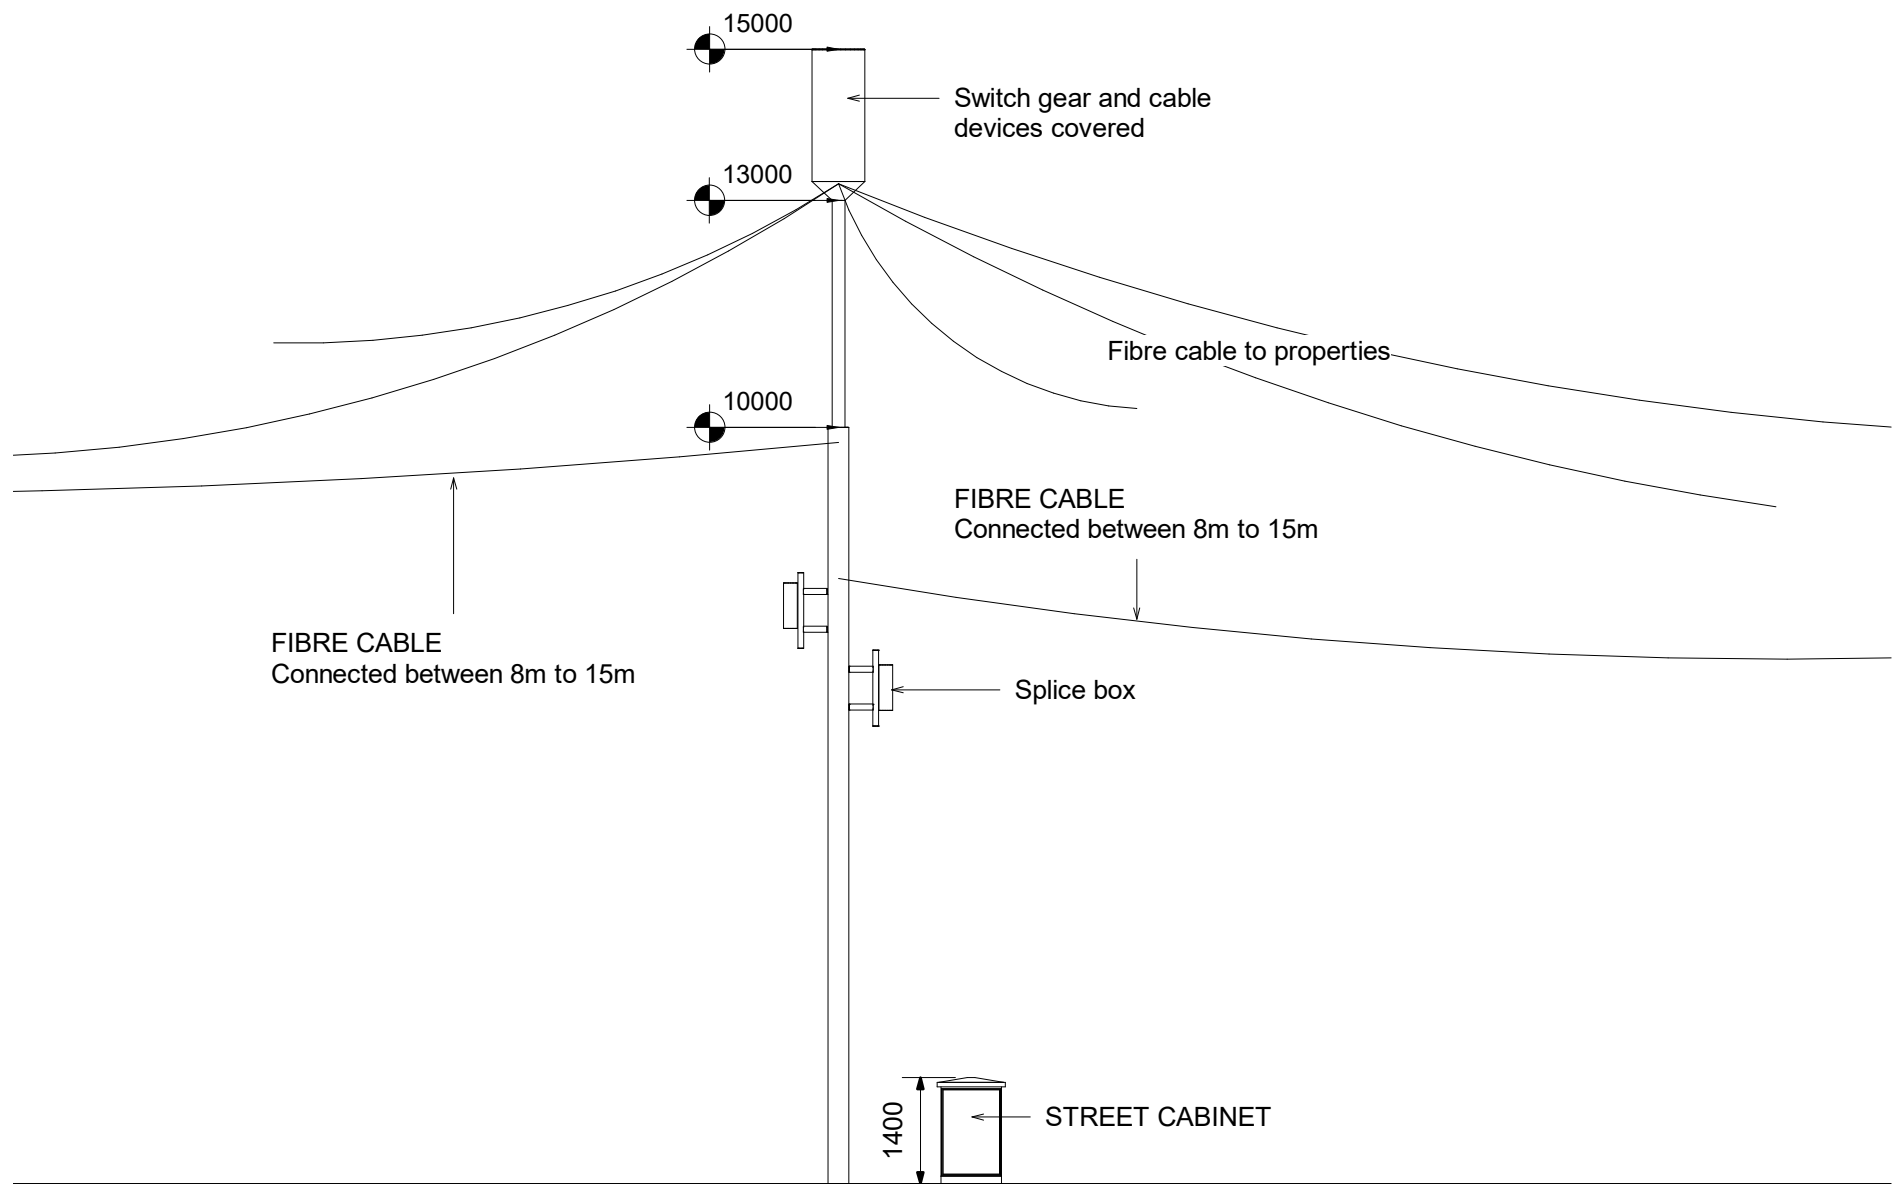

SIDE ELEVATION
1:100

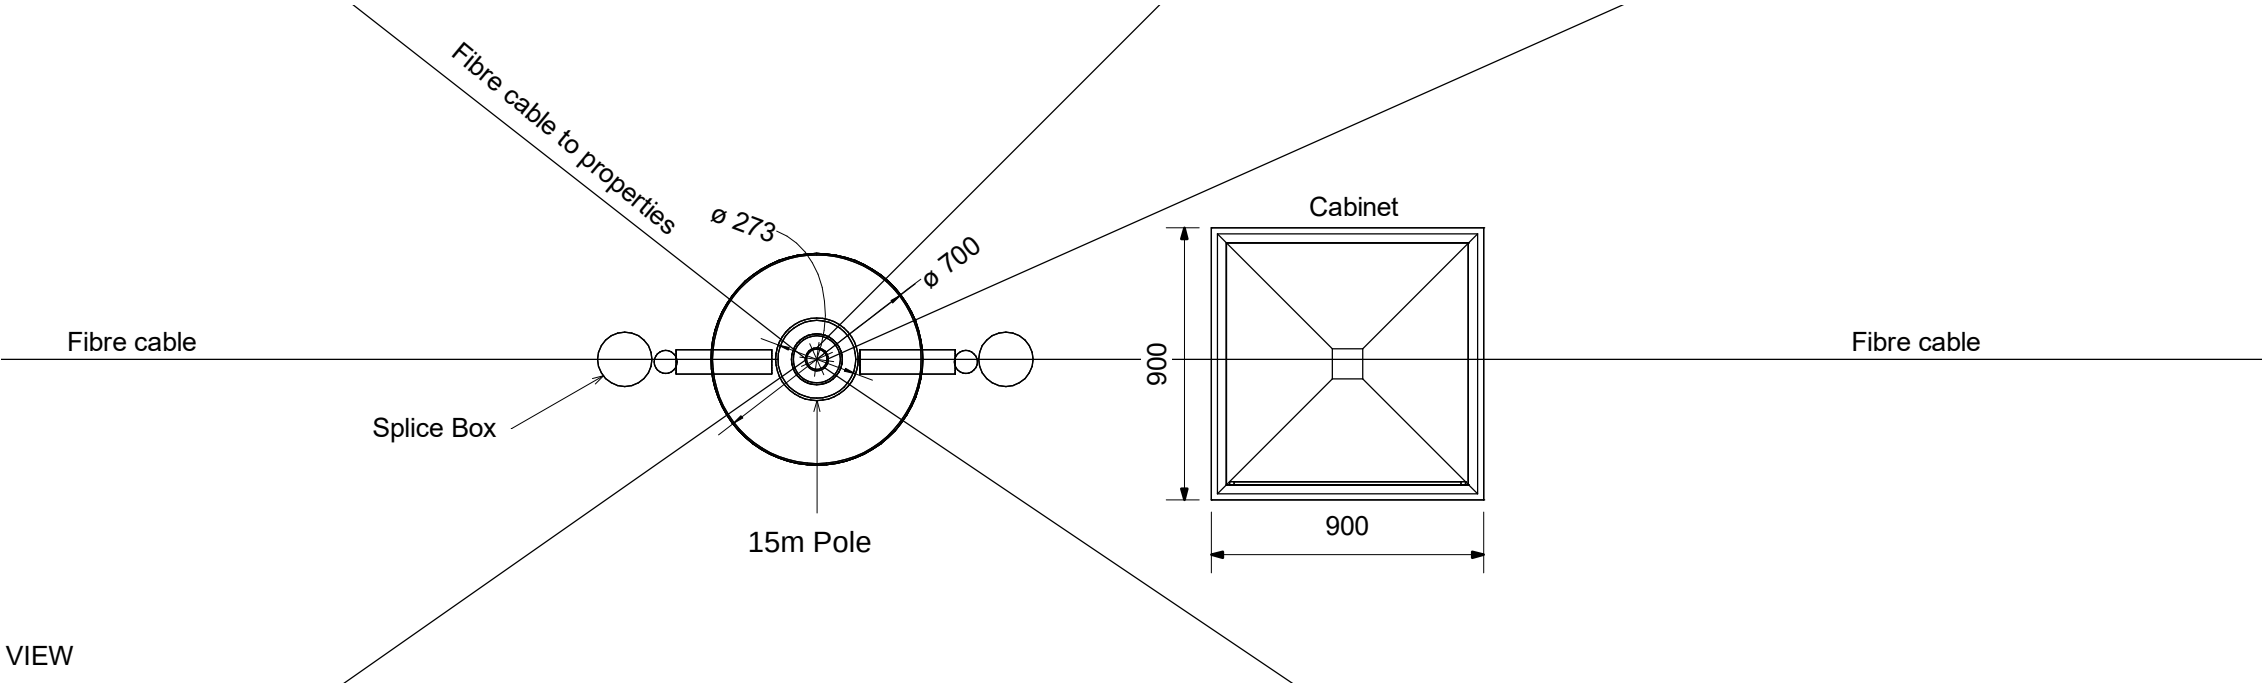

PLAN VIEW
1:25

STATUS		PURPOSE OF ISSUE	
No.	Description	Date	
			
PROJECT			
15m POLE			
SHEET			
General Arrangement			
CLIENT			
INTERNEXUS			
Drawn by	Checked by	Date	
BU	Checker	05/01/19	
Scale (@ A3)	DRAWING NUMBER		
As	IX-LDC-001		
REV indicated			