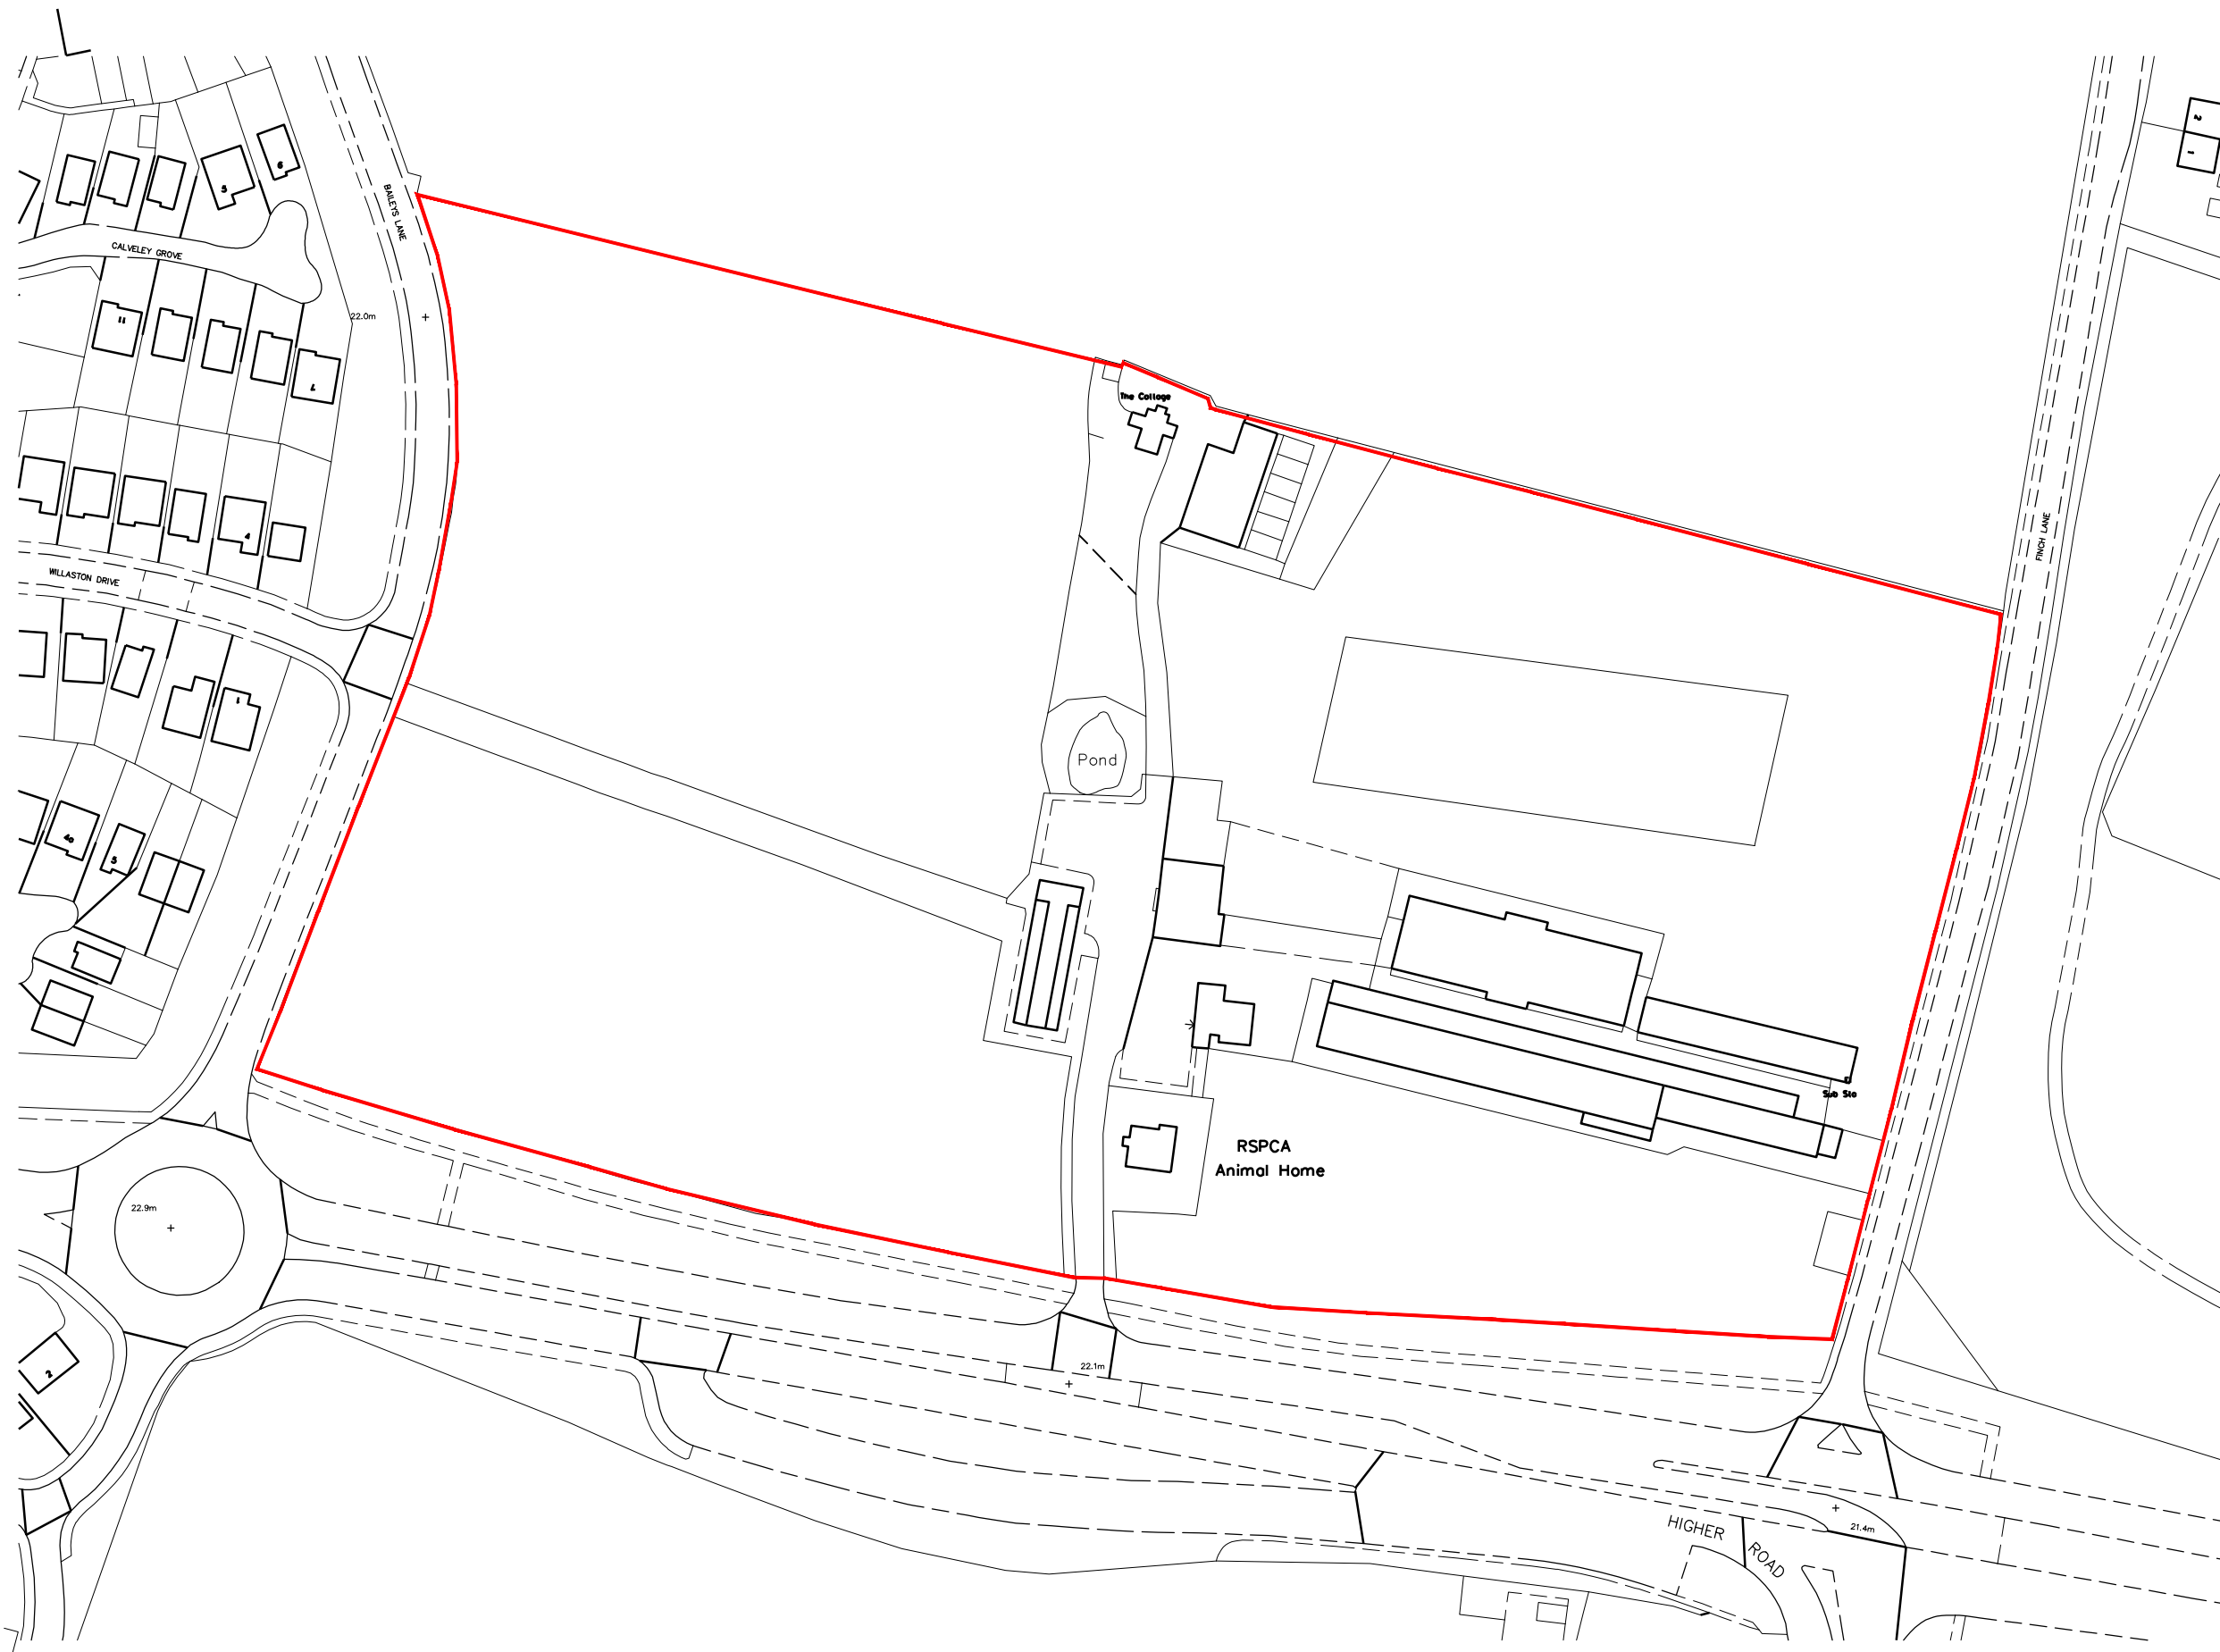


REV:	DESCRIPTION:	BY:	DATE:
STATUS:			

Suite 4, Unit 1,
Benton Office Park,
Bennett Avenue,
Horbury,
Wakefield,
WF4 5RA
Tel: 01924 669424

Web: www.sten-architecture.co.uk
Twitter: @STEN_arch
Facebook: [stenarchitectureid](https://www.facebook.com/stenarchitecture)
LinkedIn: [Sten Architecture](https://www.linkedin.com/company/sten-architecture)

CLIENT:

SITE:

Baileys Lane
Halewood

TITLE:

Location Plan

SCALE AT A3:	DATE:	DRAWN:	CHECKED:
1:1250	28.11.18	TS	--
PROJECT NO:	DRAWING NO:	REVISION:	
BLHW	BLHW.LP.02	--	