


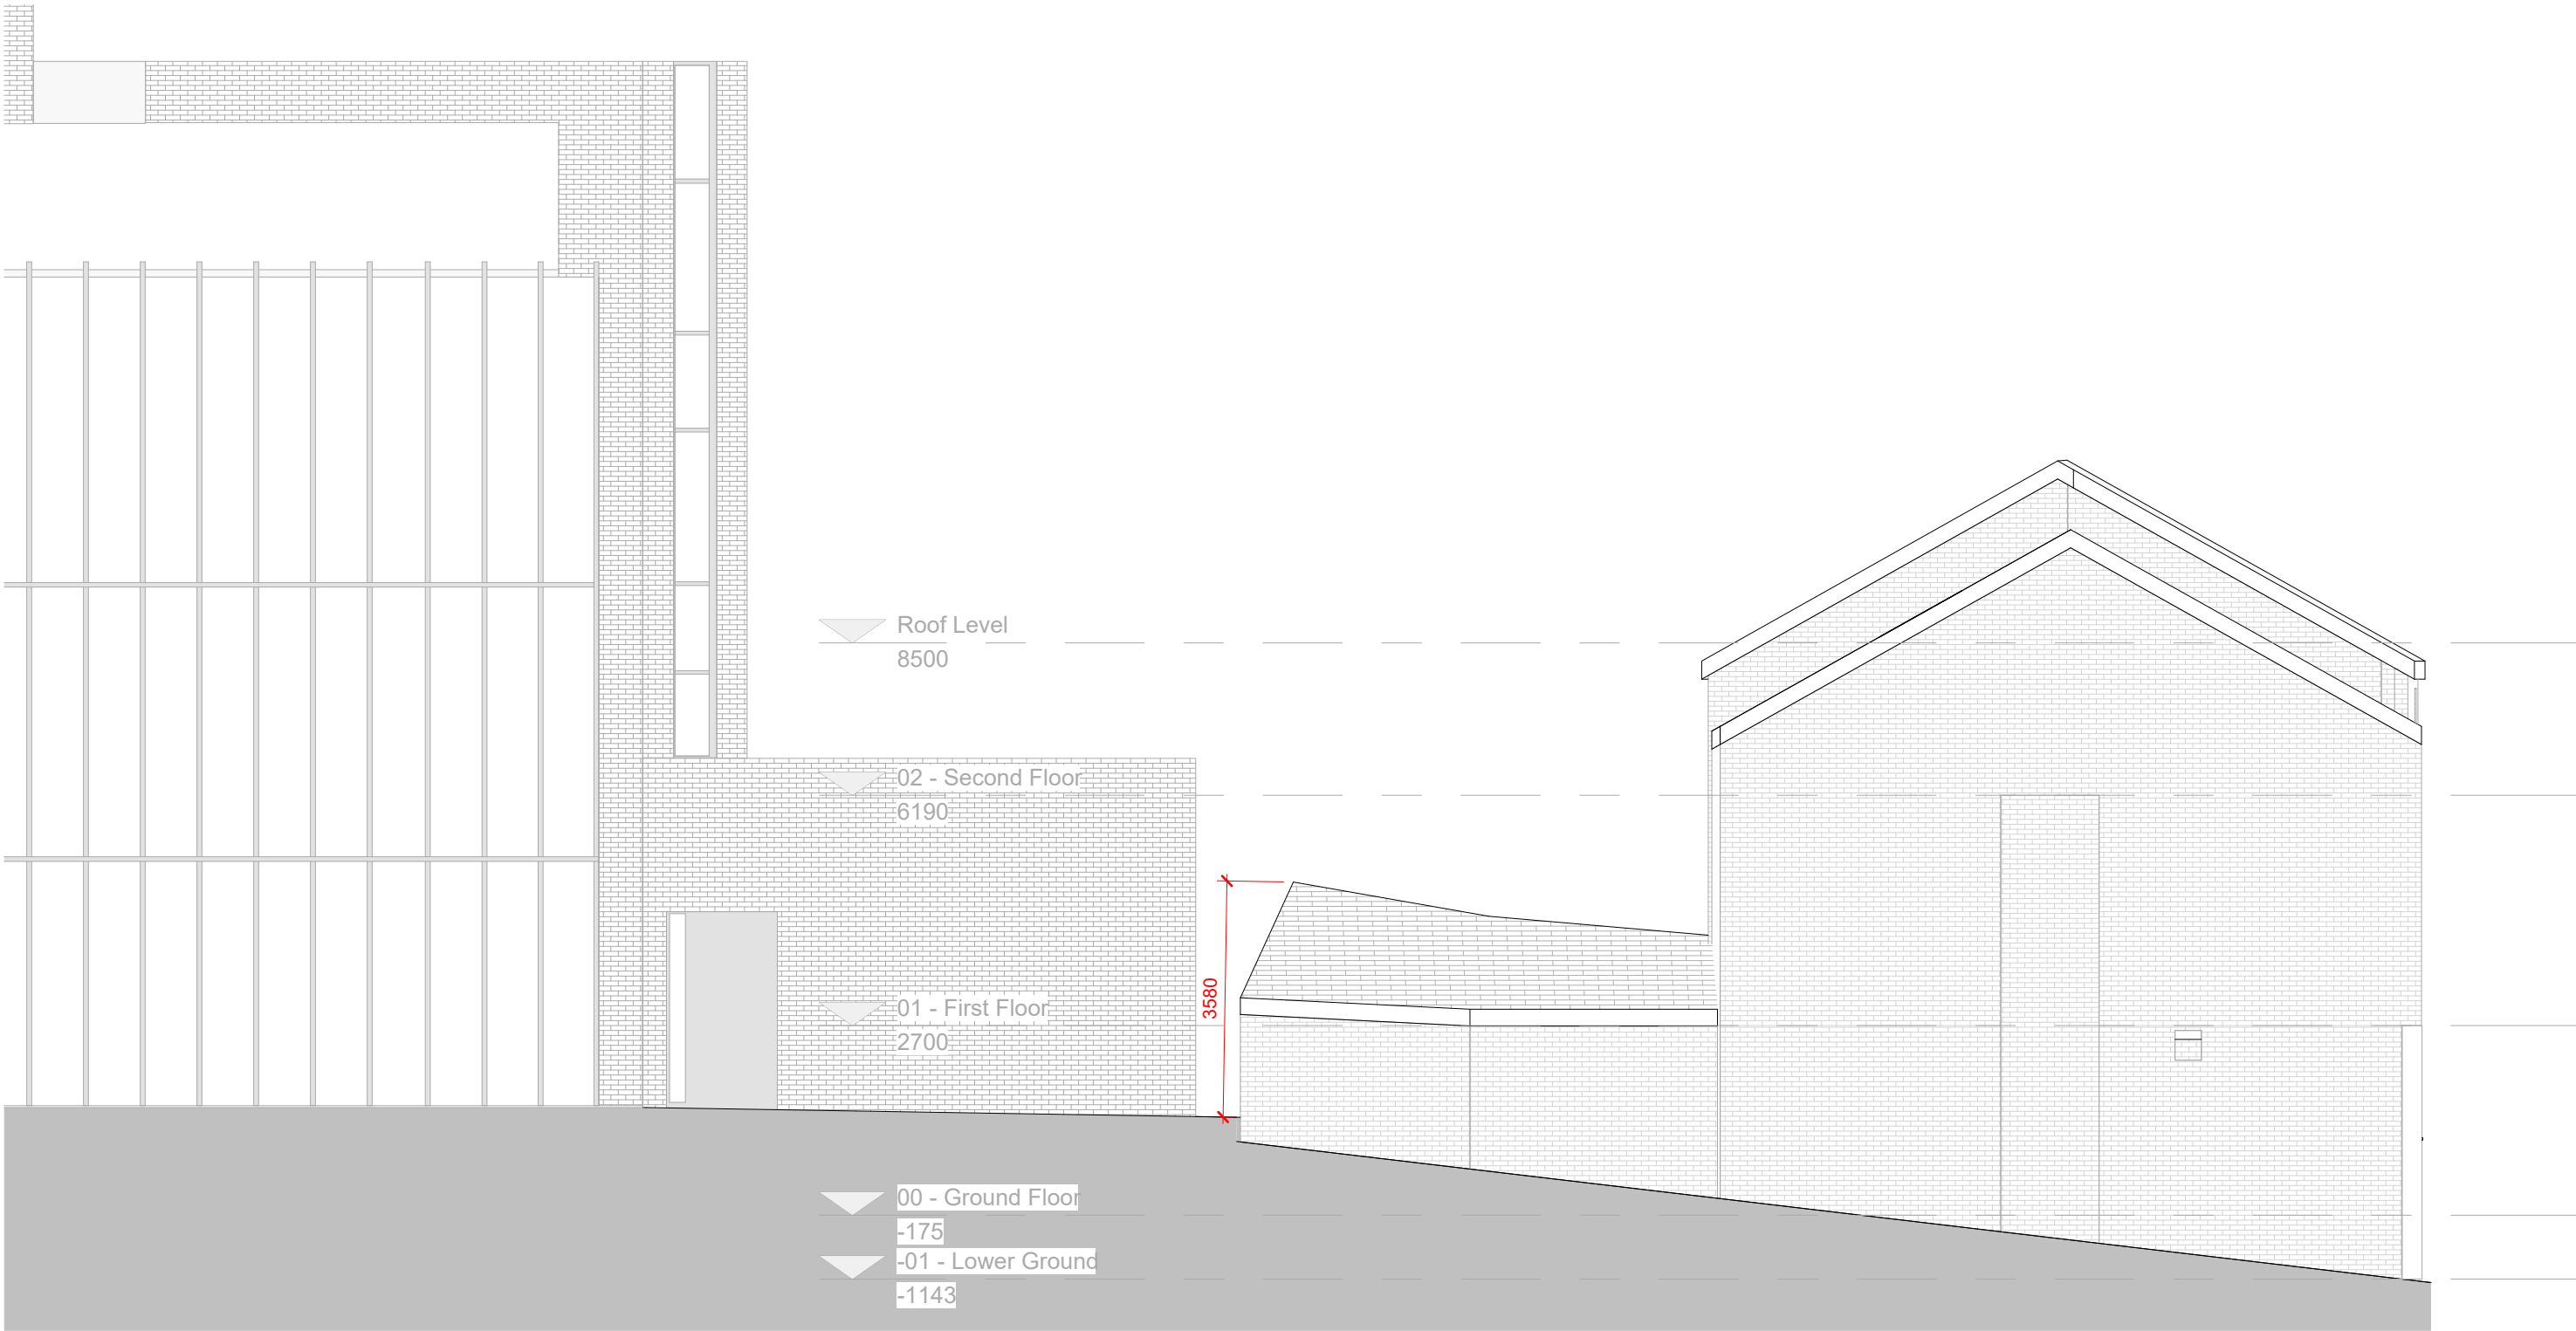

REV	Date	Description	Issued	Additional Notes	Project Title	Title
A	14/03/2024	Technical Issue	RJ		5-11 Eccleston Street	Left Side Elevation - Existing
					Client Name	Drawing No.
					Onyx Ltd	1286-02-04-003 Rev A
					Project Address	Date
					5-11 Eccleston Street	07/03/24
					Prescot, L34 5QH	Scale
						1:100
						Sheet Size
						A3
						Drawn by
						RJ
						Checked by
						DB

0m2m4m6m8m

VISUAL SCALE 1:100 @ A3

STUDIO256

Architecture • Design • Build

Unit 256, Slater Studios, 9 Slater Street, Liverpool, L1 4BW

admin@studio256design.co.uk / +44 (0)151 345 7600

© Copyright Studio 256 Design Ltd. - All dimensions to be checked and verified on site. This drawing is to be read in conjunction with all other relevant drawings and specifications. Any discrepancies in the drawings are to be reported immediately to Studio 256 Design. This drawing is not to be used for construction or sales purposes unless marked 'Issued for construction'. Dimensions and area schedules are subject to change.