


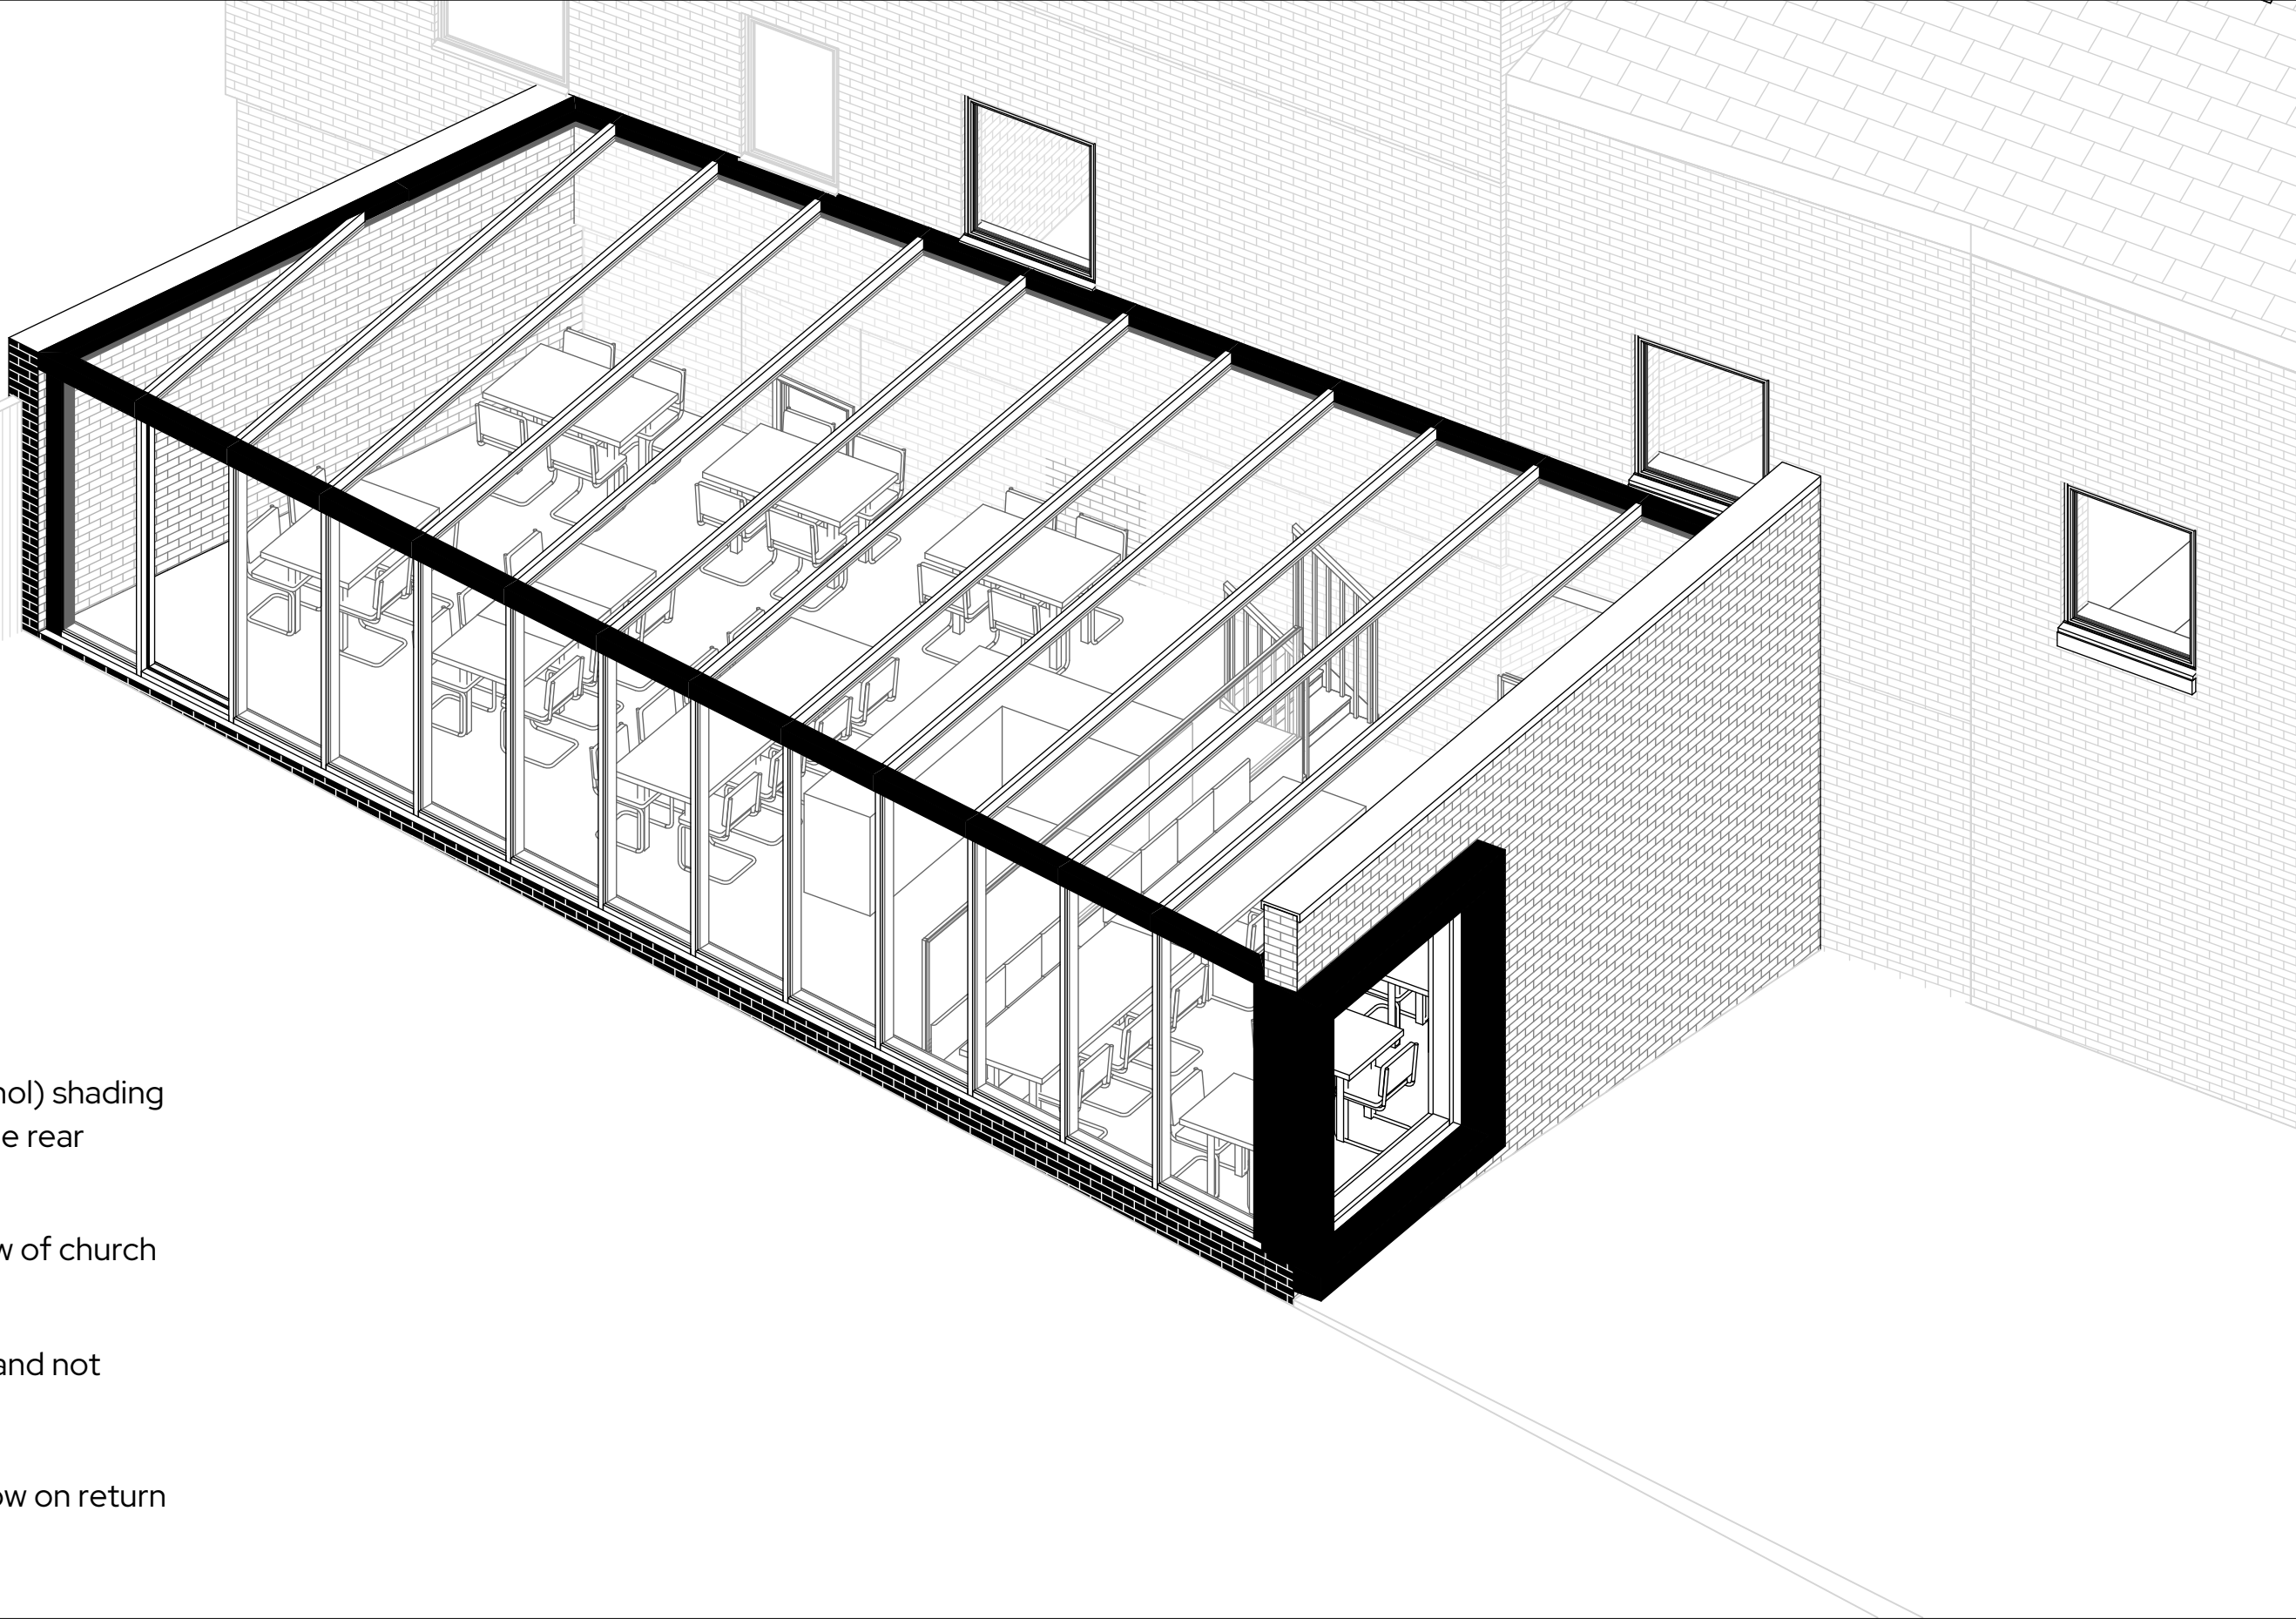

- Goss outdoor (SenolSenol) shading system to be used for the rear extension.
- Glass return to allow view of church facing.
- Glazed roof to be fixed and not retractable.
- Aluminium picture window on return of extension

REV	Date	Description	Issued	Additional Notes	Project Title	Title				
					5-11 Eccleston Street	Extension - Proposed				
						Drawing No.				
					Client Name	1286-02-SKP-001				
					Project Address	Date	Scale	Sheet Size	Drawn by	Checked by
					5-11 Eccleston Street Prescot, L34 5QH	19/03/25		A3	AG	DB

STUDIO256

Architecture • Design • Build

Unit 256, Slater Studios, 9 Slater Street, Liverpool, L1 4BW
admin@studio256design.co.uk / +44 (0)151 345 7600

© Copyright Studio 256 Design Ltd. - All dimensions to be checked and verified on site. This drawing is to be read in conjunction with all other relevant drawings and specifications. Any discrepancies in the drawings are to be reported immediately to Studio 256 Design. This drawing is not to be used for construction or sales purposes unless marked 'Issued for construction'. Dimensions and area schedules are subject to change.