



File name \\UK.WSP\GROUP.COM\CENTRAL DATA\PROJECTS\70119\XXXX\70119\719 KMBC HALEWOOD LUF RIBA 303 WIP\LANDSCAPE ARCHITECT\T02 CAD-BIM MODELS\LOCATION PLAN MODEL\HALEWOOD LOCATION PLAN MODEL.DWG, printed on 13 November 2025 13:54:56, by Yip, Jake

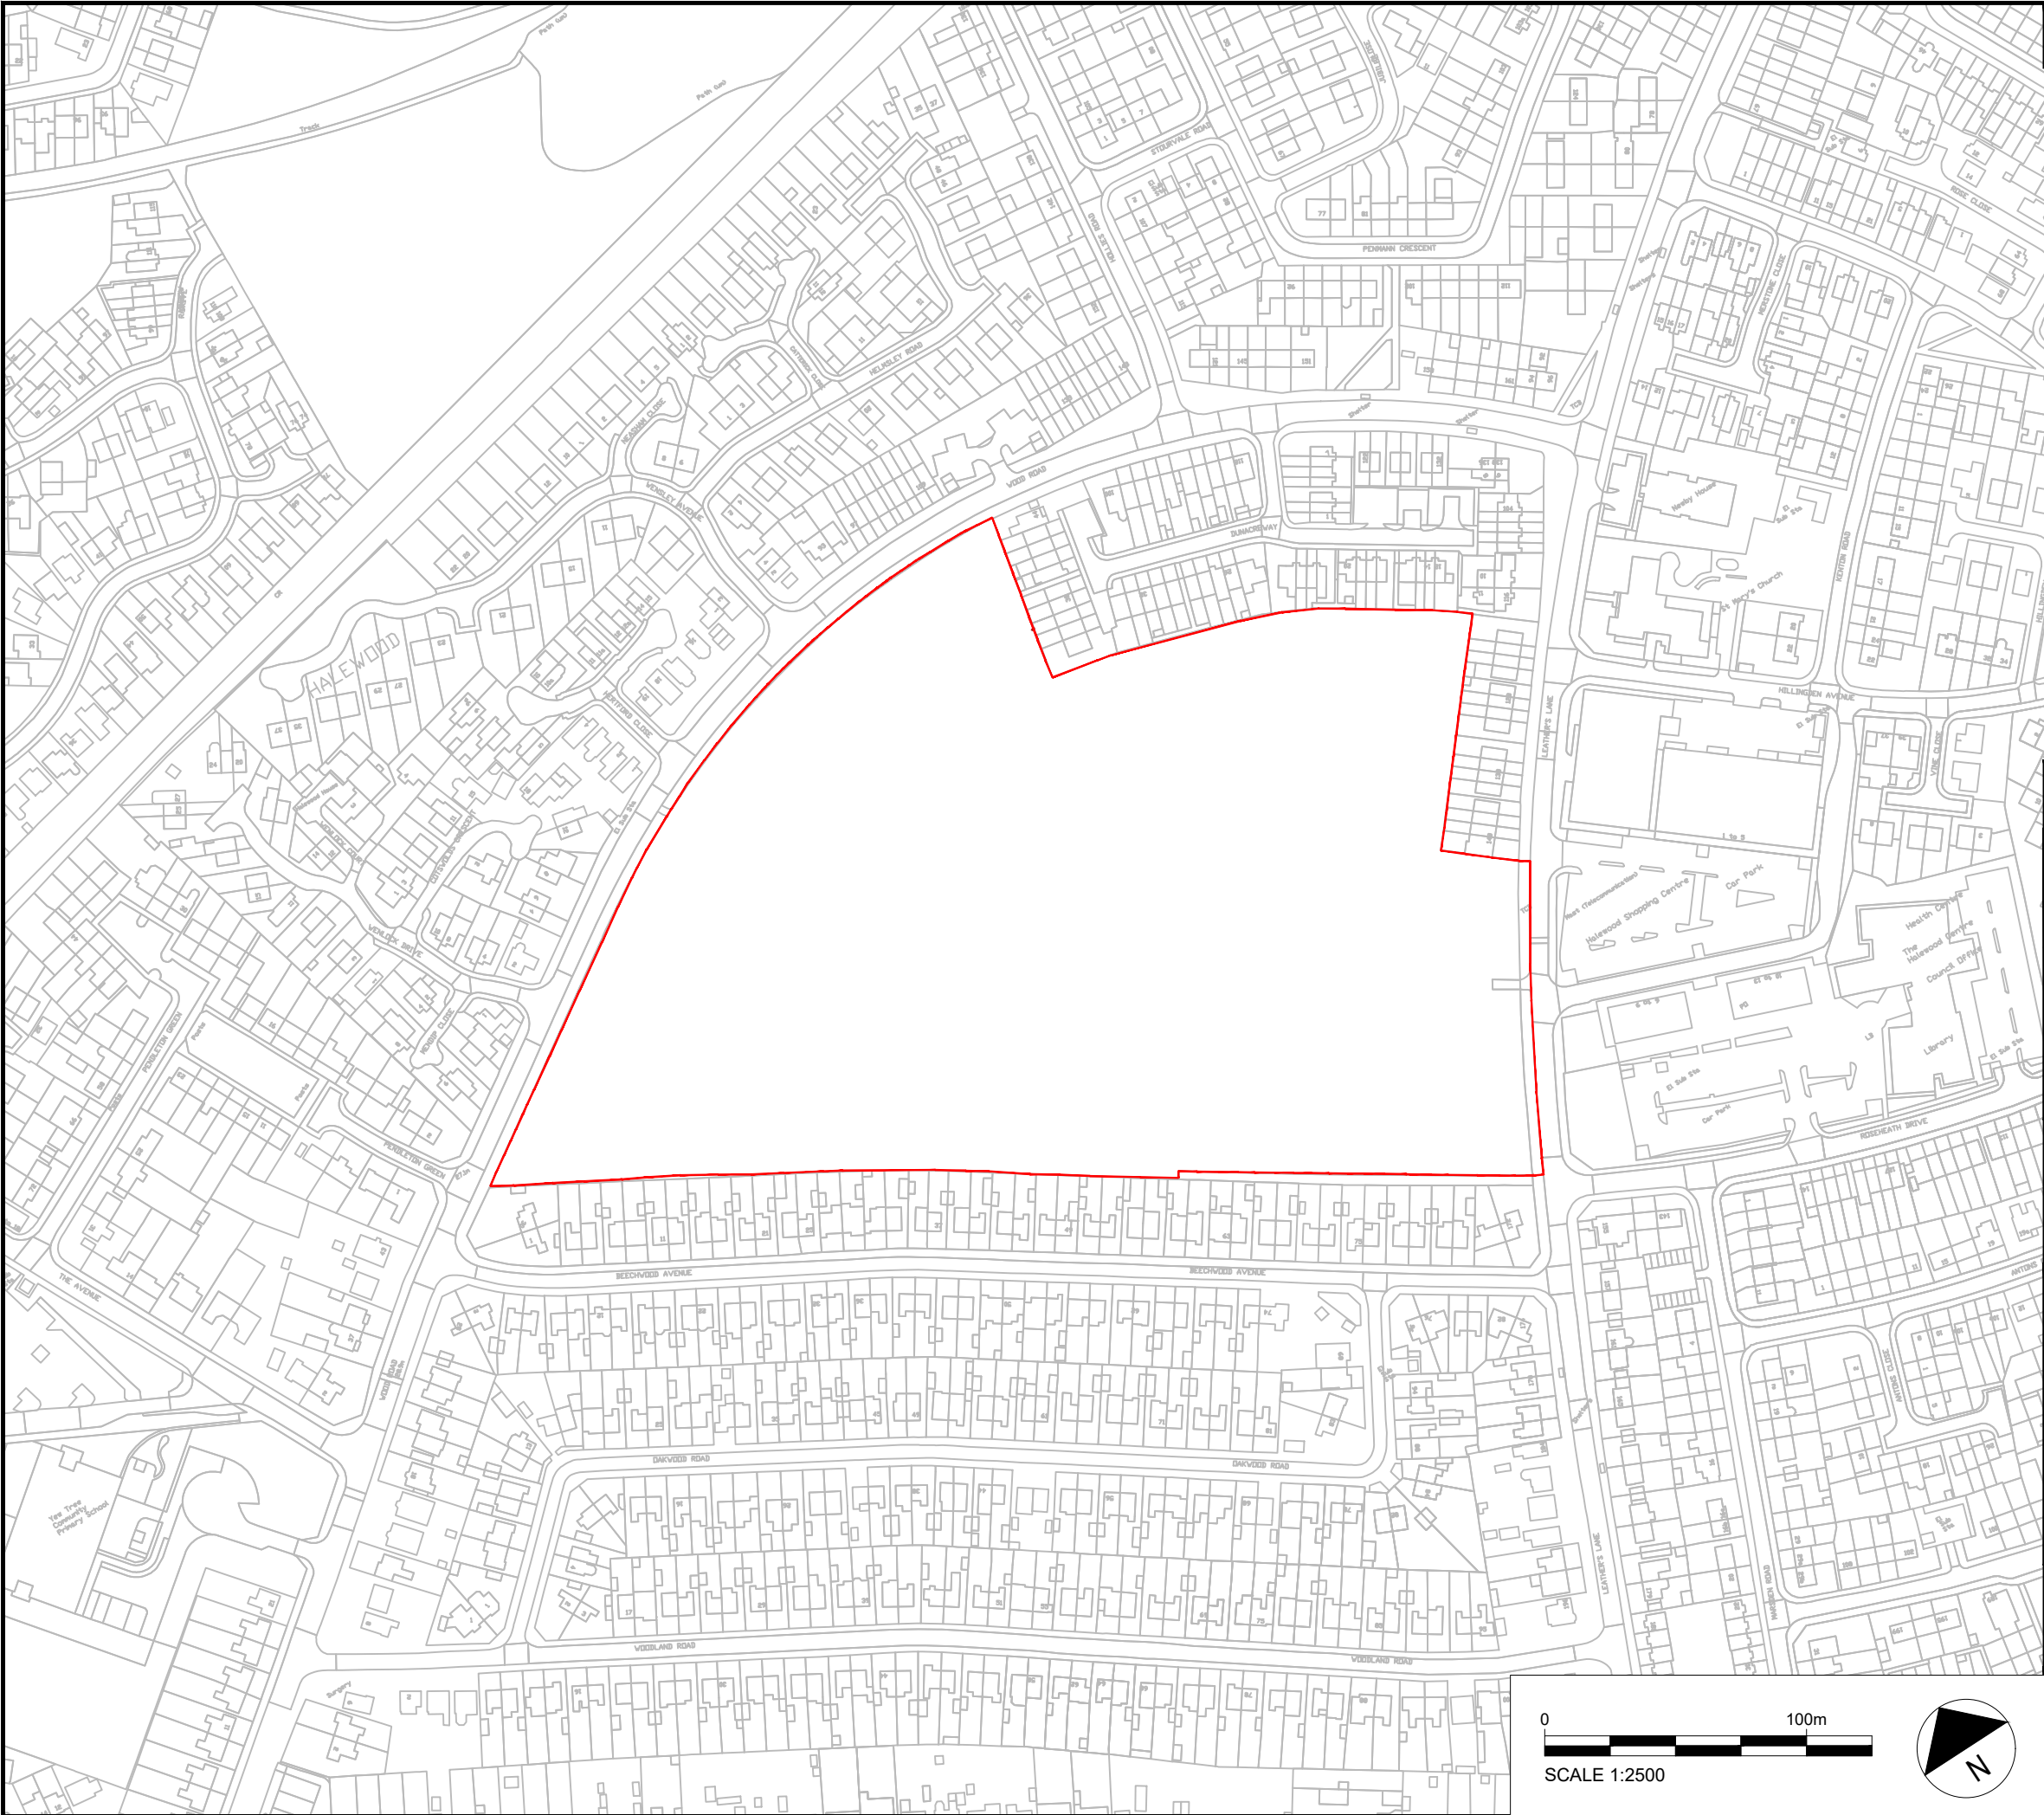

DO NOT SCALE

KEY:

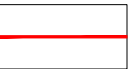

Application Site Boundary

P01	14/11/25	JY	For Information	MF	RW
P02	18/11/24	JY	RLB Updated	ER	RW
P01	10/10/24	JY	First Issue	ER	RW
REV	DATE	BY	DESCRIPTION	CHK	APP

DRAWING STATUS:	S3 - FOR REVIEW
-----------------	-----------------



1st Floor Station House, Exchange Station, Tithebarn Street, Liverpool, L2 2QP, UK
T+ 44 (0) 151 600 5500
wsp.com

CLIENT:	KMBC
---------	------

ARCHITECT:	WSP
------------	-----

PROJECT:	Halewood LUF
----------	--------------

TITLE:	Grace Park Site Location Plan
--------	----------------------------------

SCALE @ A3: 1:2500	CHECKED: MF	APPROVED: RW
PROJECT No: 70119719	DESIGNED: JY	DRAWN: JY
		DATE: December 24

DRAWING No: 70119719_WSP_LUD_GRP_DR_LA_0002	REV: P03
--	-------------

© WSP UK Ltd

