



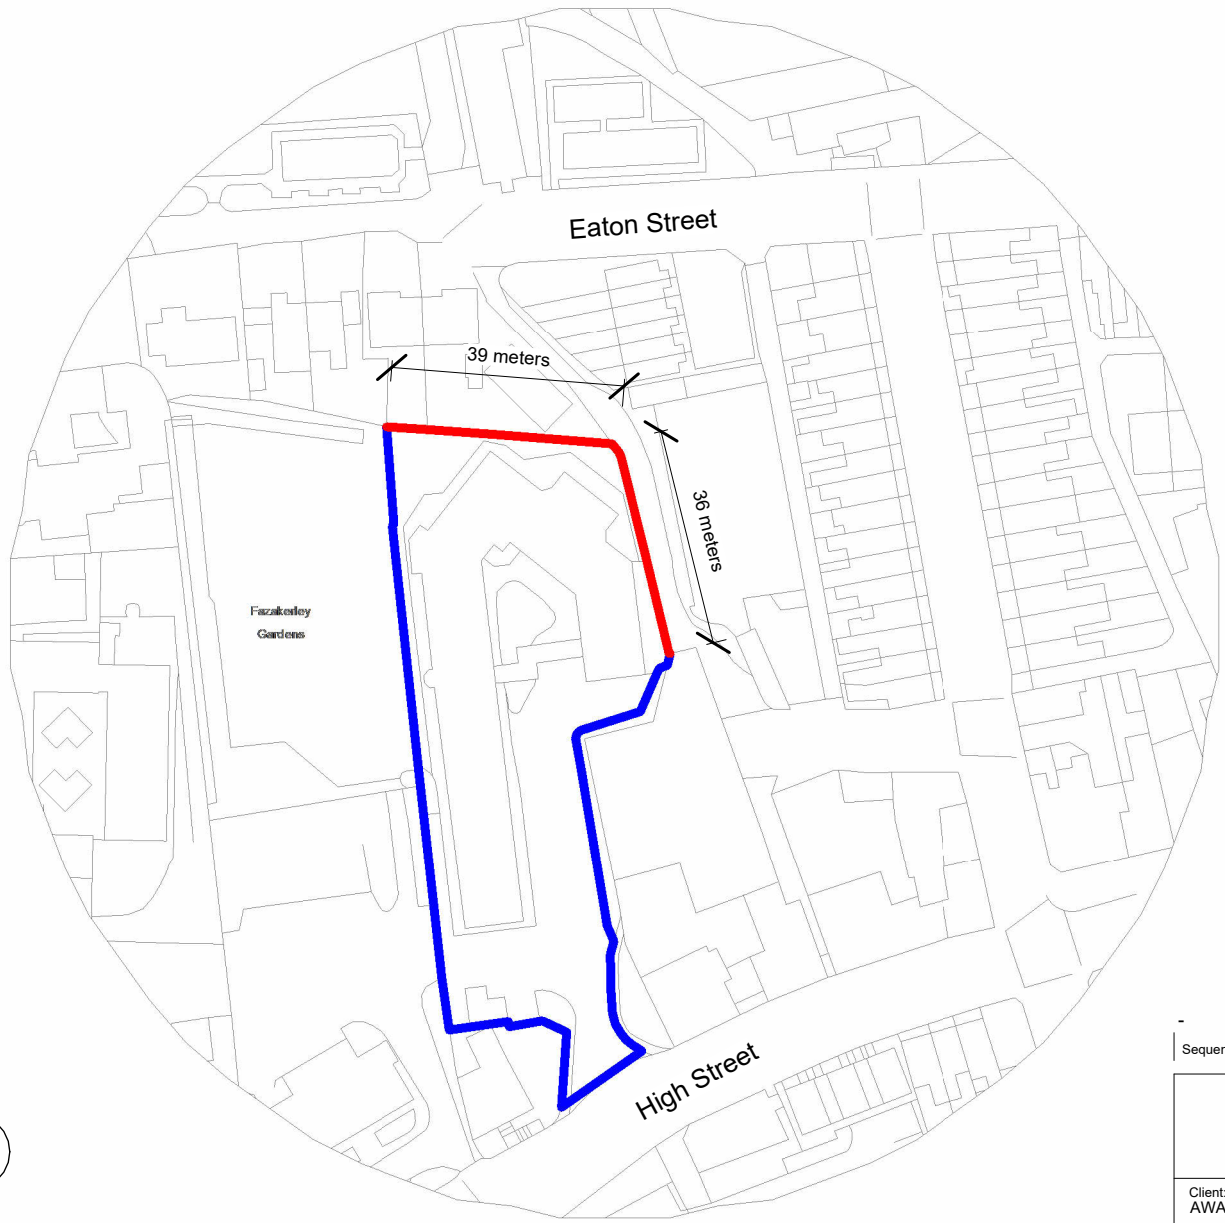

Title Plan Key

- Planning Application Boundary
- Ownership Boundary

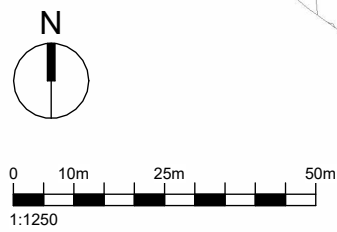

Updated following validation comments - 10/02/26		12/02/26	MG	AWA		
Sequence	Description	Date	Drawn	Checked		
Project: 11a High Street, Prescot		VSA www.V-S-A.co.uk				
Sheet Title: Site Block Plan						
Client: AWA / MG					scale As indicated@A4	
Drawn: MG	Checked By: MG				Date: 21.01.2026	suitability S02
UPRN - Originator - Zone - Level - Type - Role - Number - Rev.						
0001 - VSA - XX - 00 - DR - A - 101 - -						