


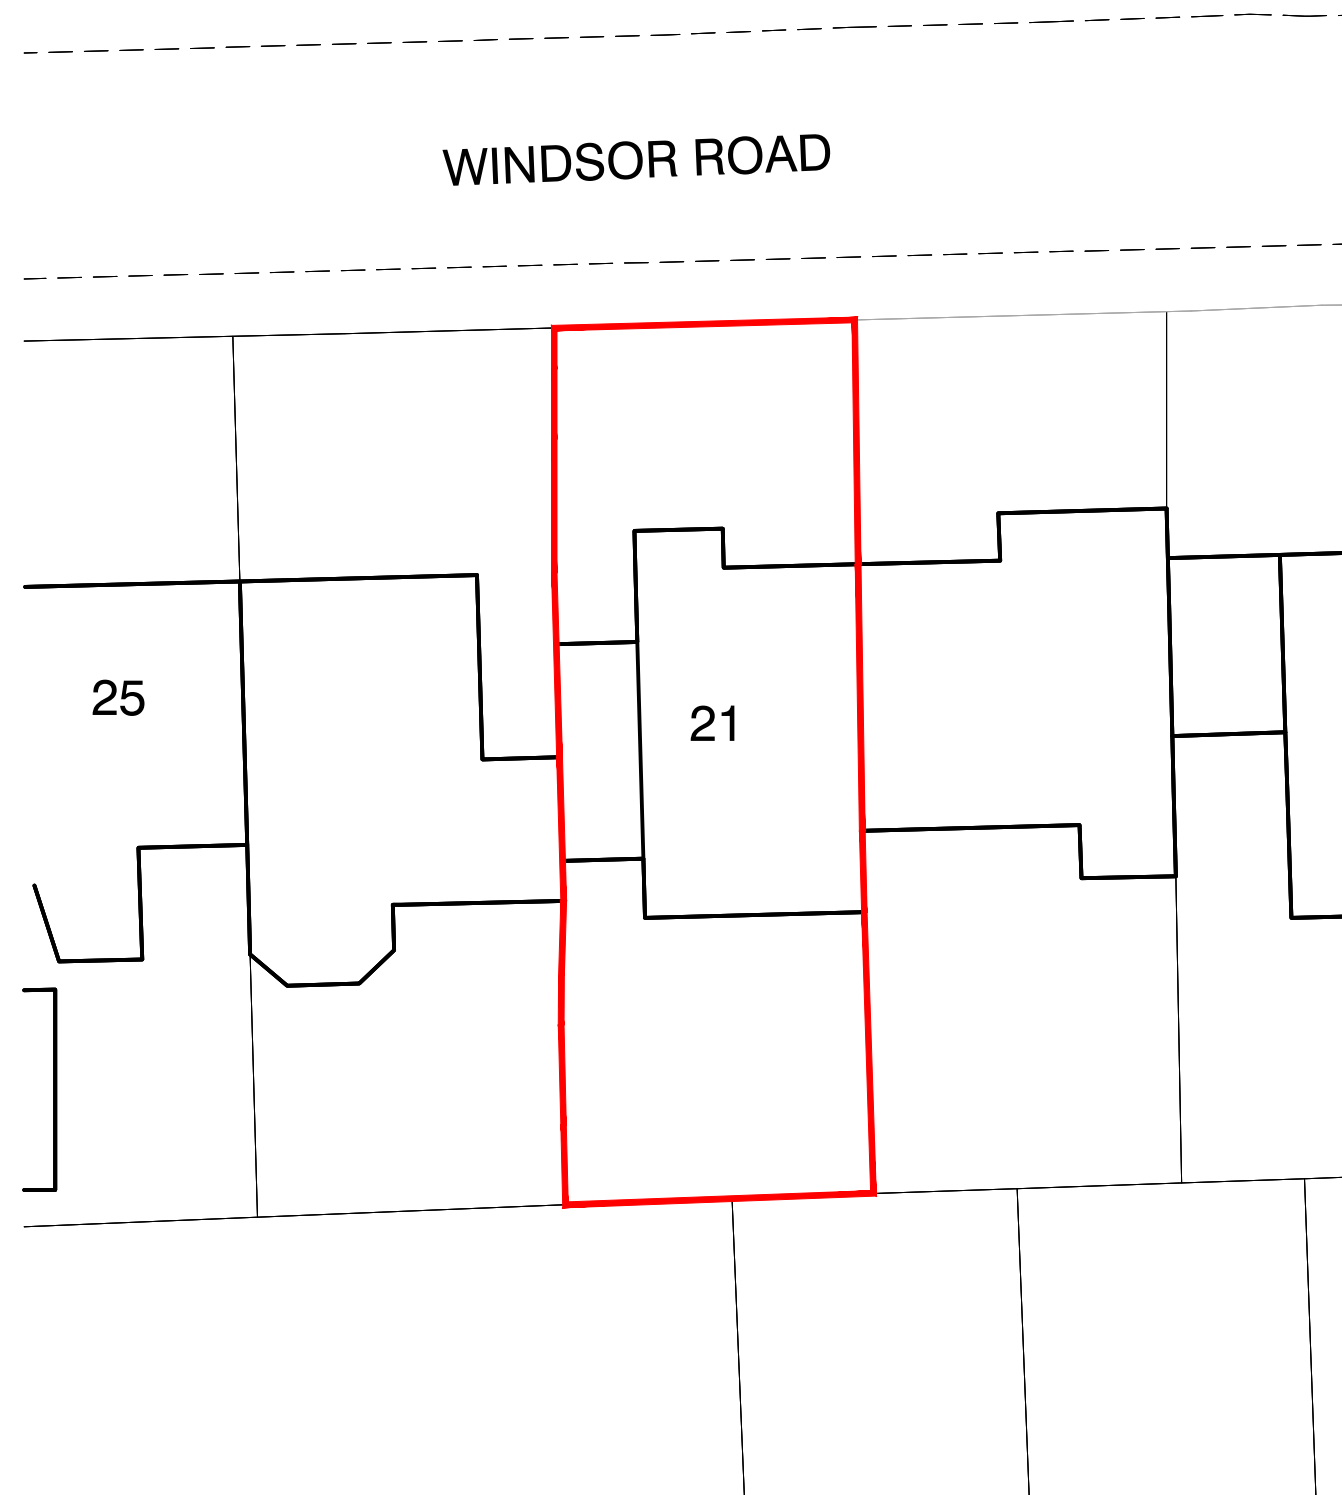

REV	DATE	DESCRIPTION
CLIENT: A. GILLESPIE & K. HOWARD		
PROJECT: PROPOSED ALTERATIONS TO 21 WINDSOR ROAD, PRESCOT. L35 5AR		
TITLE: EXISTING BLOCK PLAN		
DRAWING No: DG 24/57/05		
SCALE @ A3: 1:200	DRAWN: D. GRIFFITHS	REV: DATE: 05.09.2024



Office: 2 Dovedale Road, Hoylake, Wirral, CH47 3AW
Mobile: 07887 875039
Email: dgdesigns@hotmail.co.uk
Website: www.dgdesignservices.co.uk