




Street Scene Elevation A-A facing Pilch Lane
(Street Scene Elevations indicative only)

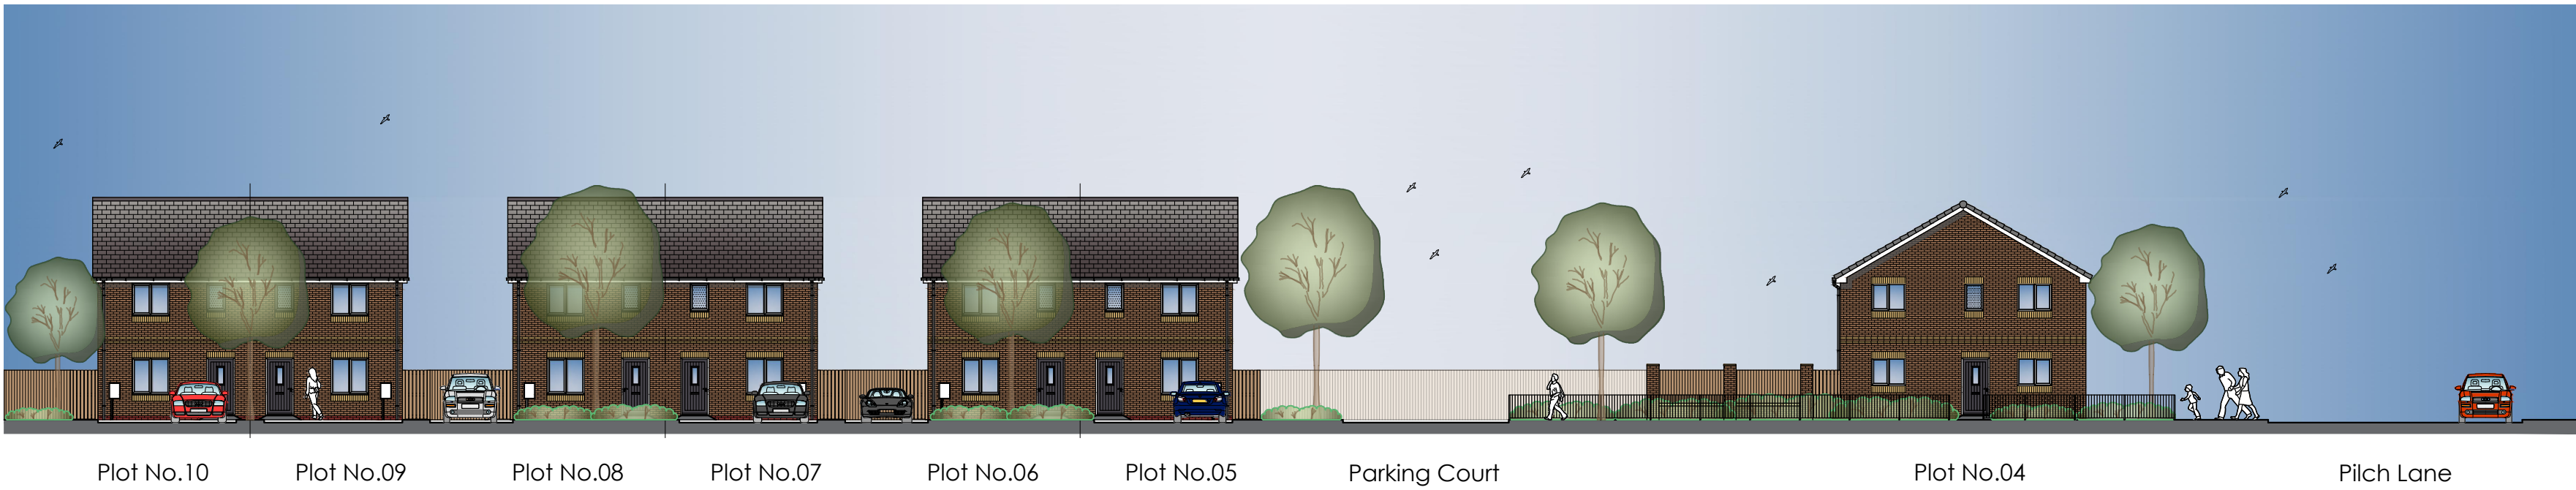


Street Scene Elevation B-B
(Street Scene Elevations indicative only)



Street Scene Elevation C-C
(Street Scene Elevations indicative only)



Site Location Plan 1:500

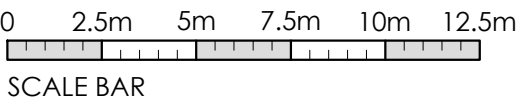

REV	DATE	DRAWN	DESCRIPTION
A	JUNE 25	SHW	SCALE BAR ADDED
TITLE			
STREET SCENE ELEVATIONS			
 Breck Homes 21 Scapins Court Bamber Bridge Preston PR10 6AW tel: 01524 587 000 www.breck.co.uk/homes hello@breck.co.uk			
PROJECT			
PILCH LANE, LIVERPOOL			
DATE	SCALE	JOB REF	DRAWING NUMBER
APR 25	1:200 @ A1	-	P09 Pilch Lane / Street Scene Elevations
			REV
			A