




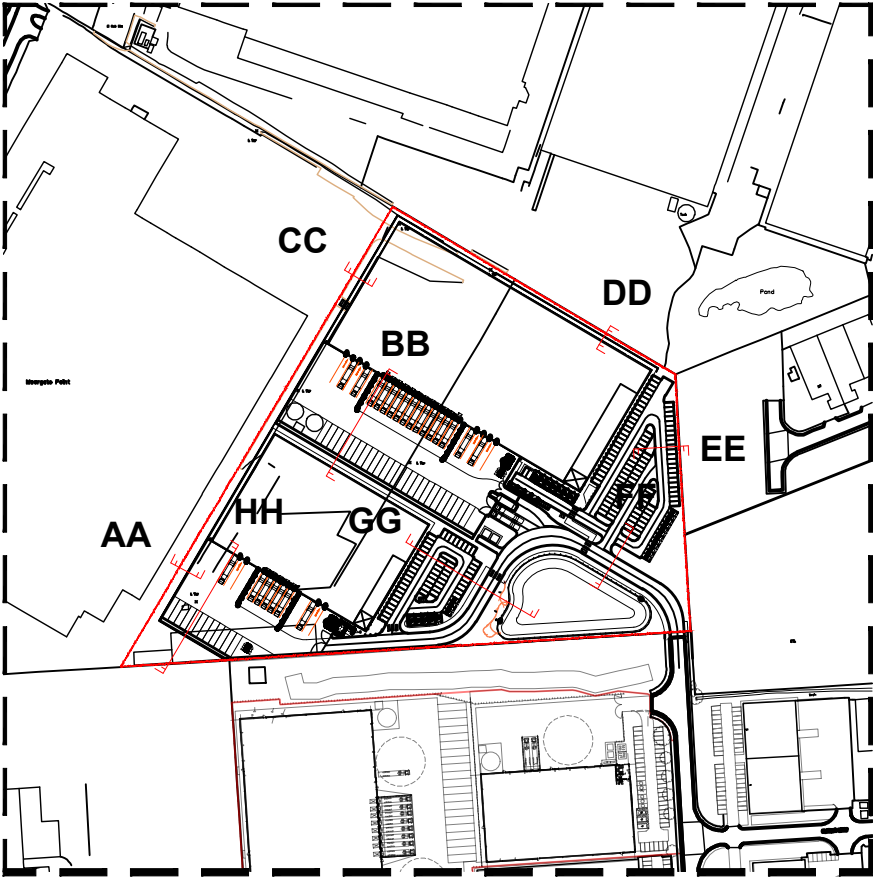


SECTION LOCATION PLAN - NTS.

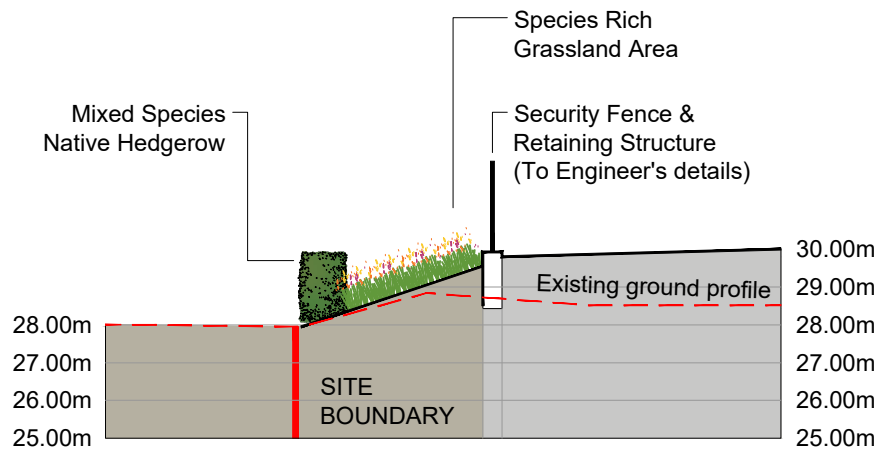


SECTION A-A
SCALE 1:200

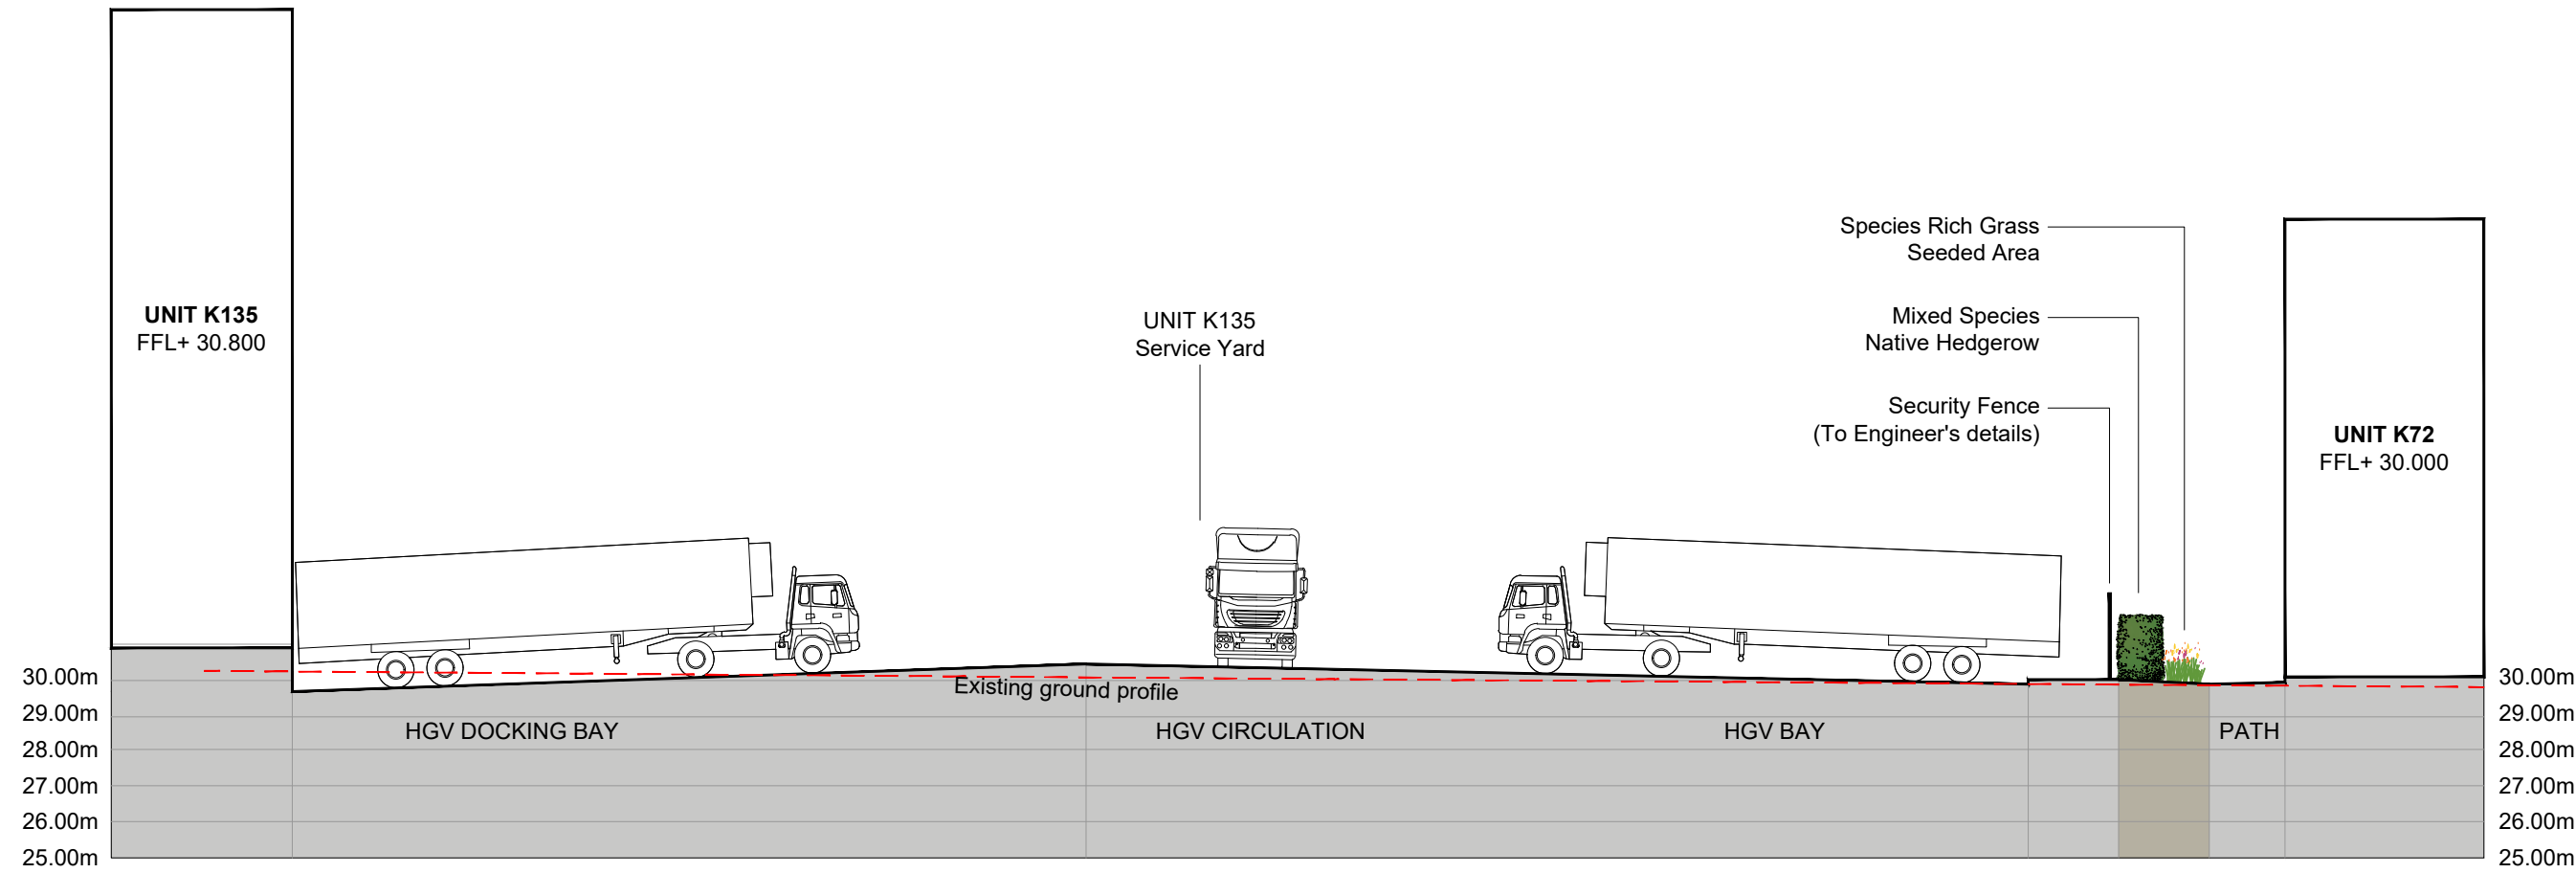


SECTION B-B
SCALE 1:200

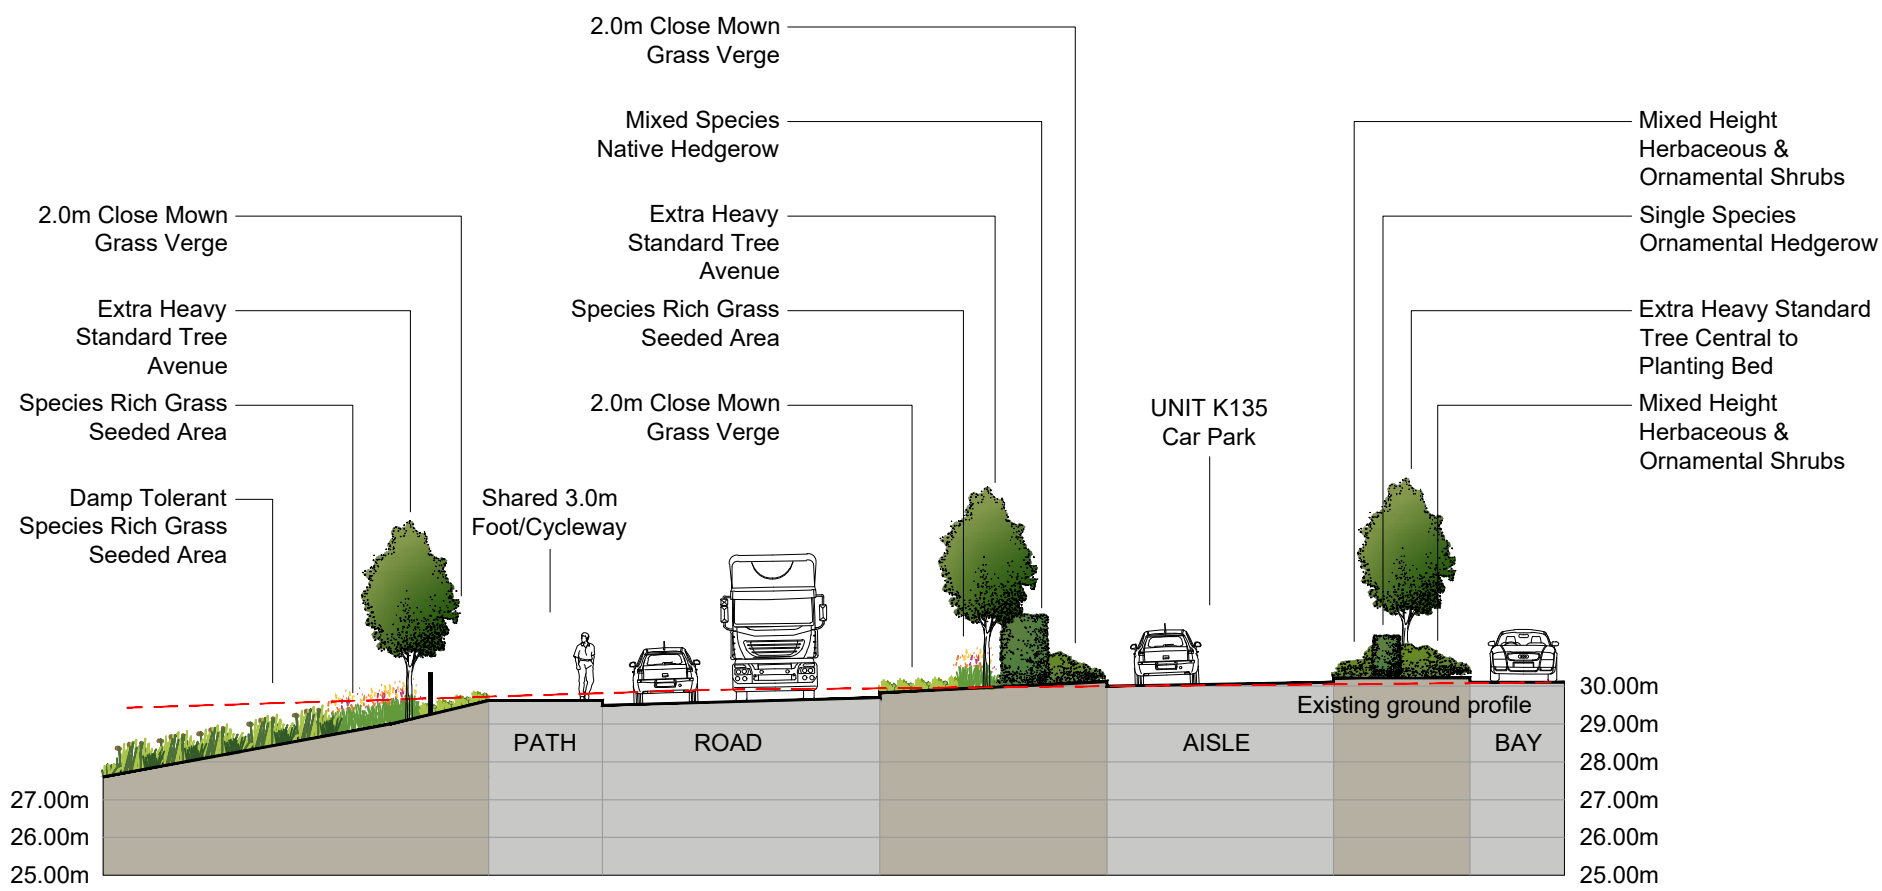


SECTION F-F
SCALE 1:200

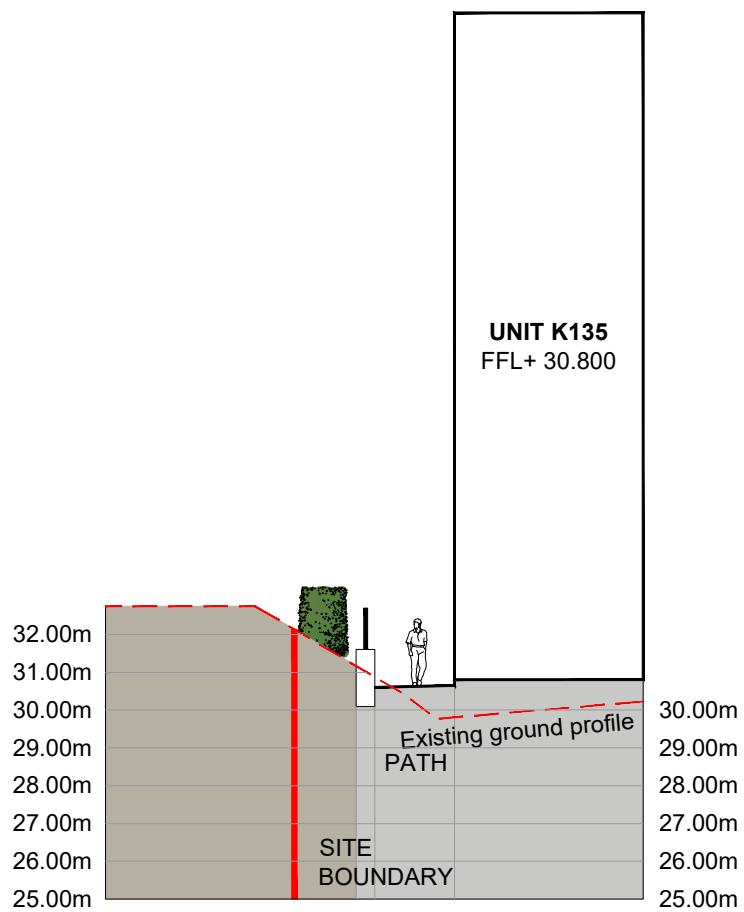


SECTION D-D
SCALE 1:200

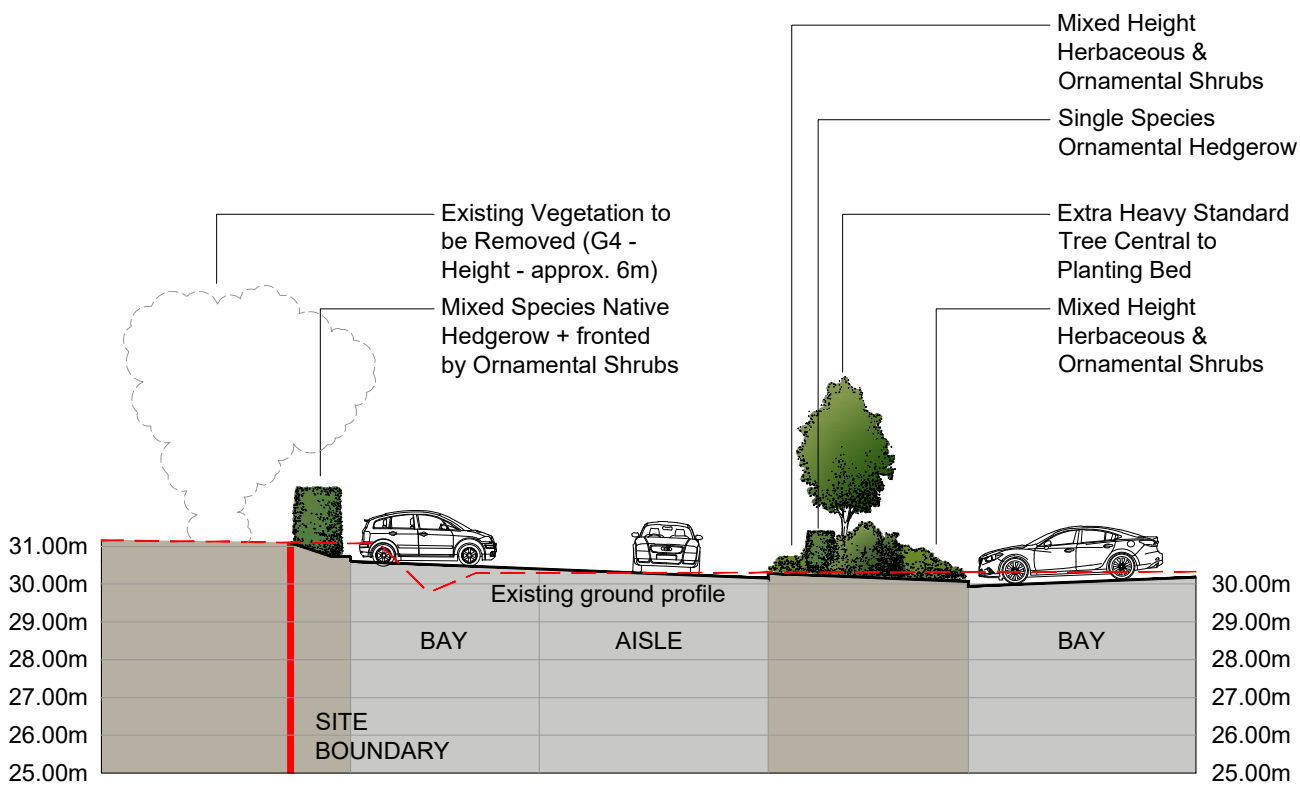


SECTION E-E
SCALE 1:200

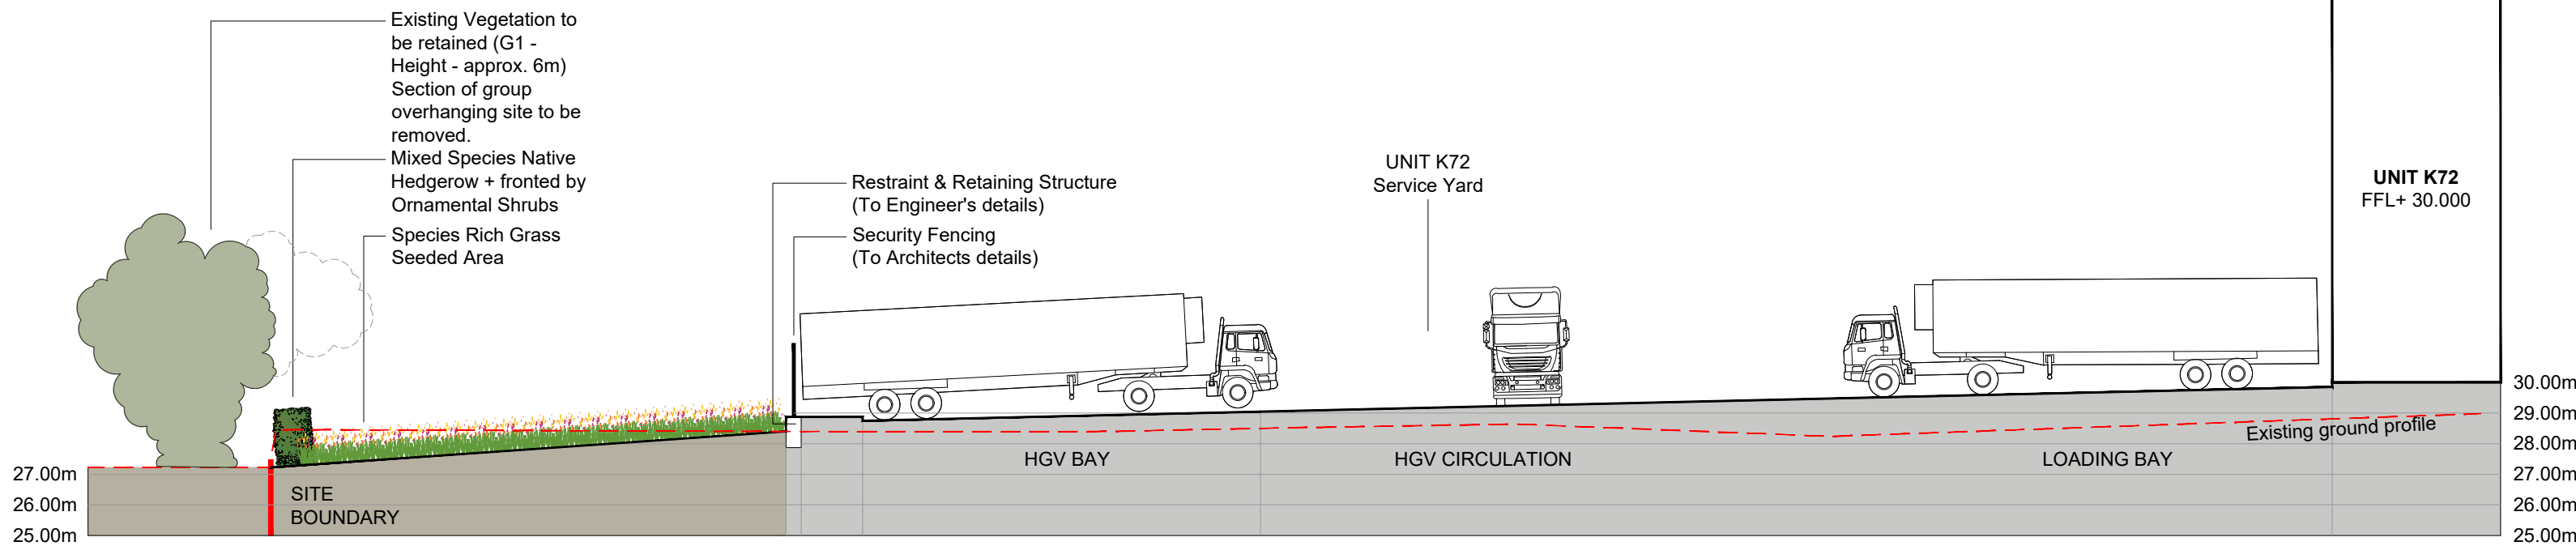


SECTION H-H
SCALE 1:200

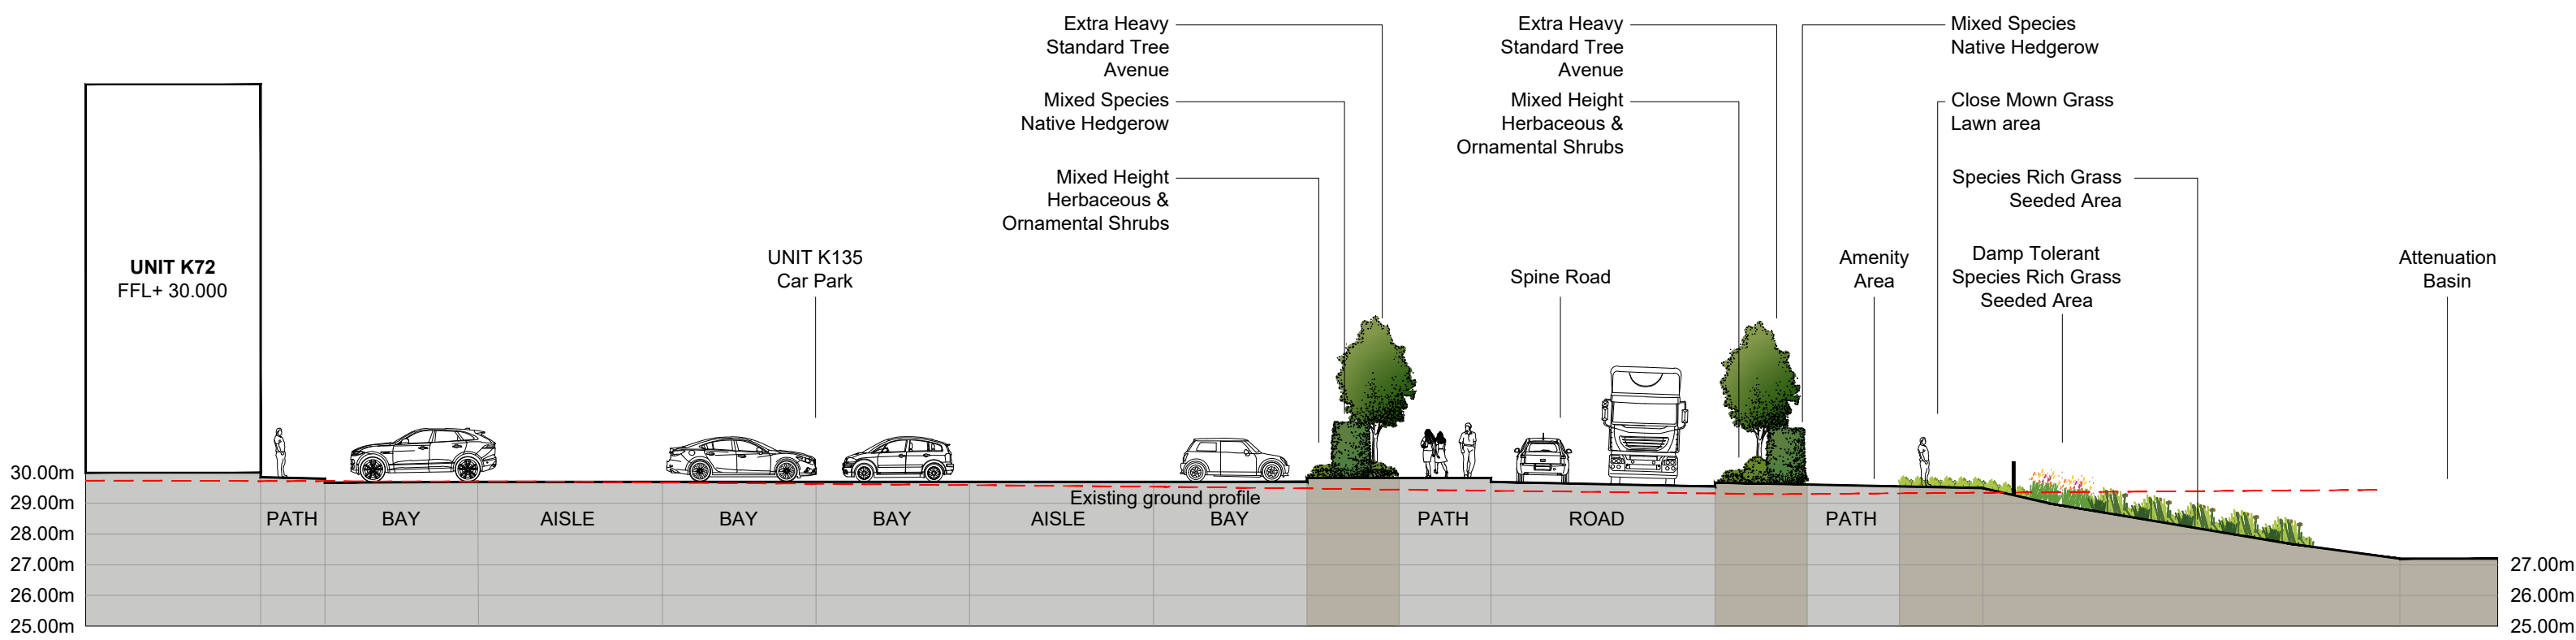

SECTION G-G
SCALE 1:200

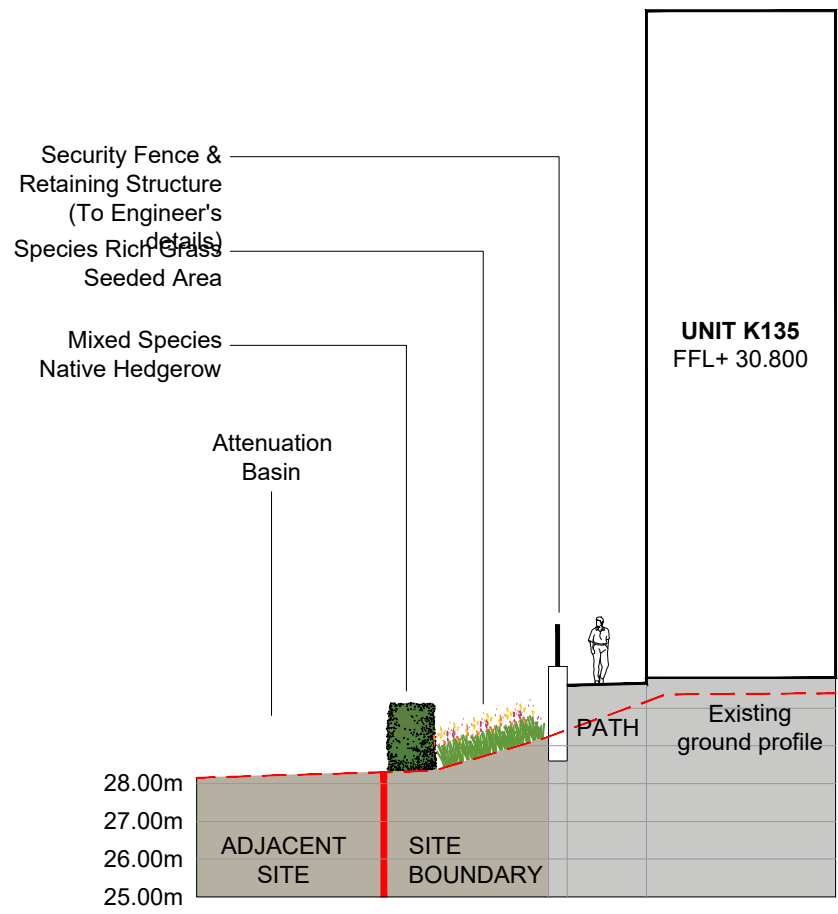

SECTION C-C
SCALE 1:200

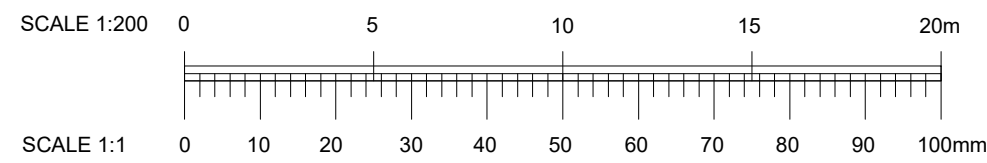

COPYRIGHT RESERVED
DO NOT SCALE FROM THIS DRAWING

- NOTES:**
Based on
- UMC Architects drawing number: 22520-UMC-ZZZZ-SI-DR-A-0601-P.07 Masterplan
 - HSP Consulting Engineers drawing number: 22520-HSP-00-XX-DR-C-2000-P04 General Arrangement
 - BCA Design Ltd drawing number: 2465-25-01 - 'Landscape Concept Proposal' 2465-25-02 - 'Amenity Area Concept Proposal'
- This drawing is to be read in conjunction with all other BCA drawings & documents.

03	Updated to suit revised landscaping layout	HC	GH	25-07-2025
02	Updated to suit latest architectural layout P07	HC	GH	25-07-2025
01	Created for Planning	HC	GH	17-07-2025
REV	DESCRIPTION	BY	CHK	DATE



PROJECT
INDURENT PARK, MOORGATE POINT, KNOWSLEY

DRAWING TITLE
LANDSCAPE CONCEPT SECTIONS

CONTRACT NUMBER:		2465/25		DATE:		03/07/2025											
DRAWING STAGE:		Planning		CAD REFERENCE:		2465-25-03											
DRAWN BY:		HC		CHECKED BY:		GH											
SCALE:		1:200		ORIGINAL SHEET:		A1											
PROJECT ORIGINATOR		VOLUME		LEVEL TYPE		NUMBER		STATUS		REV							
XXX		BCA		ELS		00		DR		L		2465-25-03		S3		03	