

NOTES

Belting and block supplied by:


Tom Trees Ties Ltd.
7 Marley Farm
Headcorn Road
Smarden
Ashford
Kent
TN27 8PJ

Tel: (01233) 770066
Fax: (01233) 770055

or similar approved.

Applicable for use on extra heavy
standard and semi mature trees.


DETAIL 1

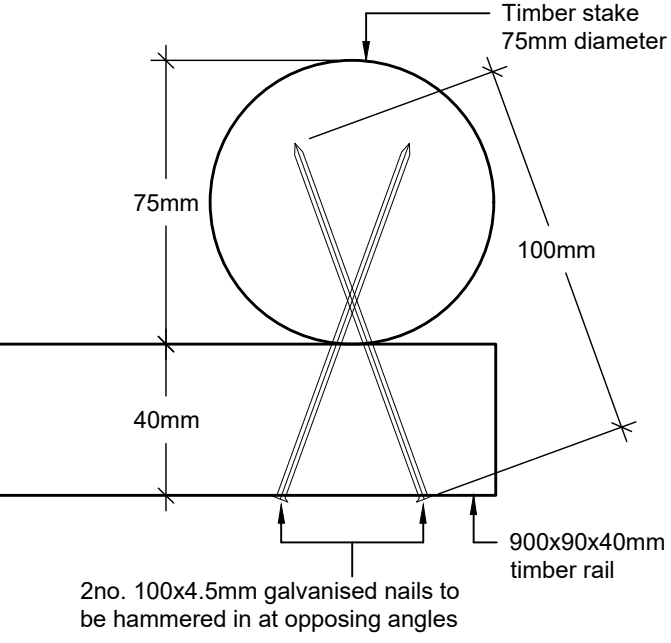

Extra Large Block (Supplied by: Toms Tree Ties, Product Ref: L1)
held in place with expanding rubber belt (37.5mm wide) fixed to the timber rail with
2no. 25x3mm galvanised nails, to be hammered in at opposite angles.

Stakes to be softwood, straight, free from projections and large or edged
knots and with a pointed lower end. The stakes shall be a minimum 75mm
diameter round section. To be positioned outside of rootball.

Timber rail 900mm x 90mm x 40mm to be fixed to timber
stakes with 2no. galvanised nails (100mm x 4.5mm) per stake,
to be hammered in at opposite angles (see Detail 1).

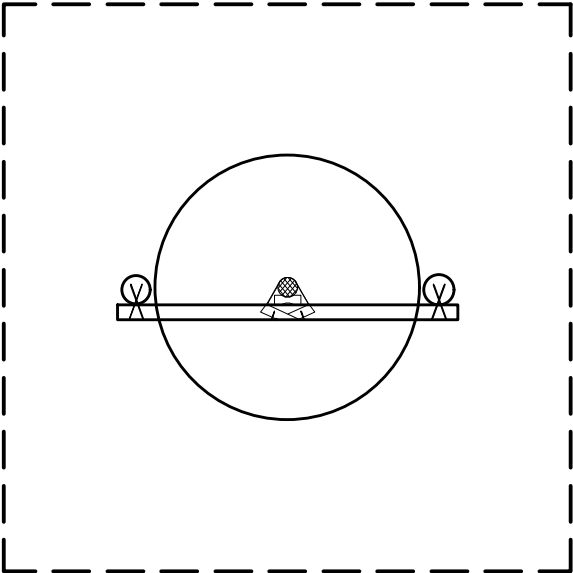


PLAN

50mm depth mulch over rootball
Tree planted raised 100-150mm
above ground level

Ground level

NOTE: Tree pit dimensions will
vary depending on rootball size.

SECTION

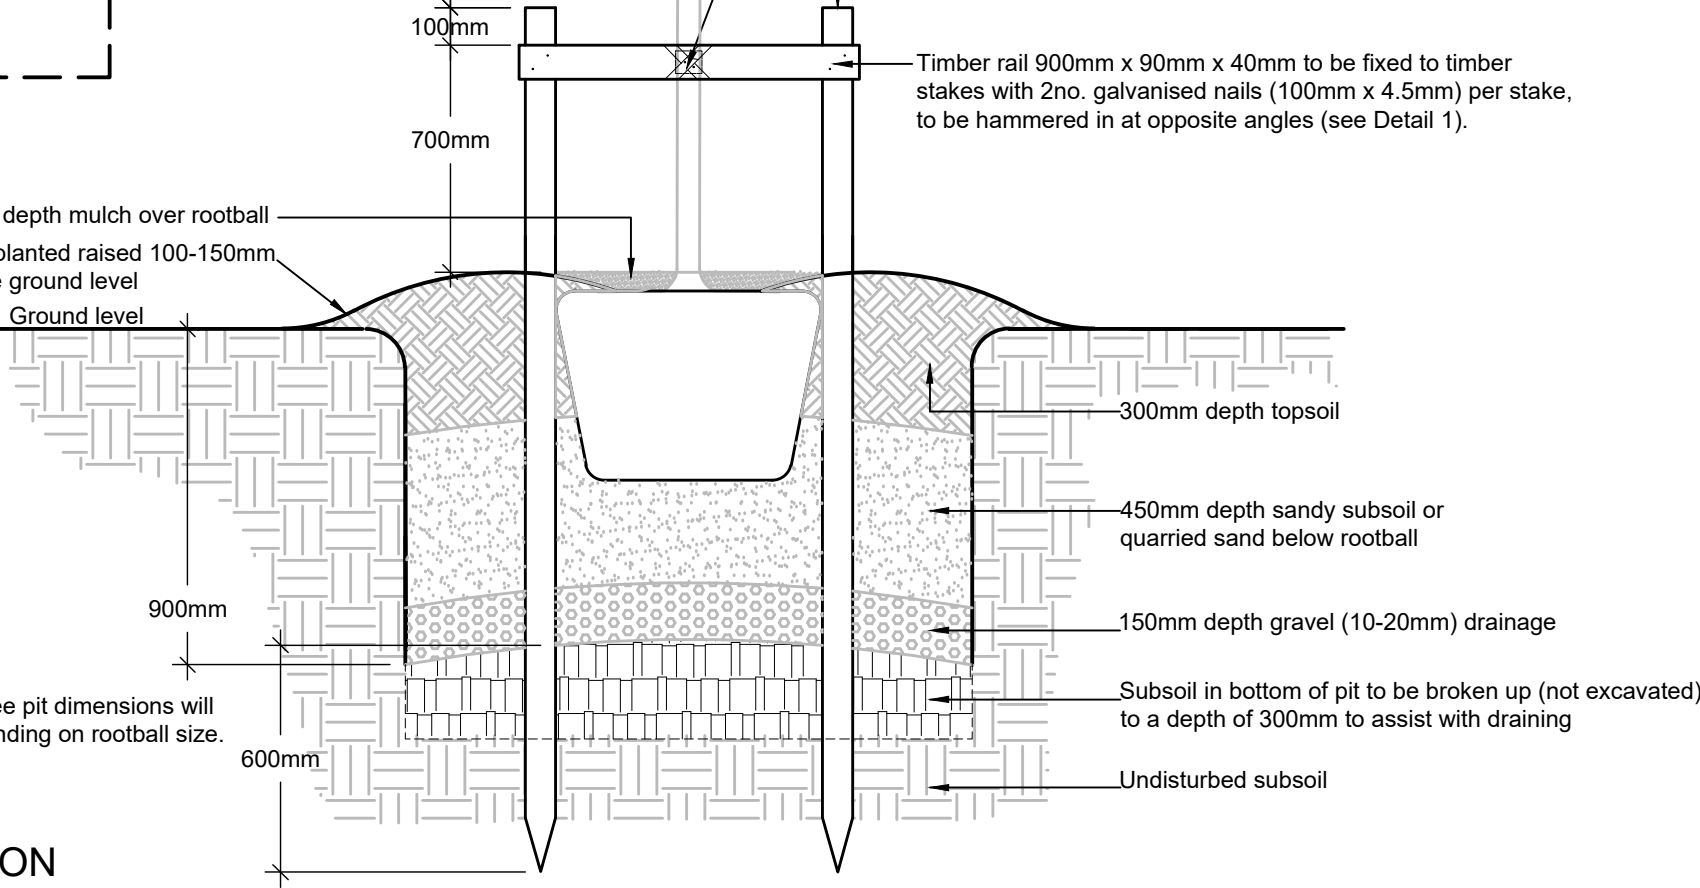

01	Created for planning	HC	GH	03-07-25
REV	DESCRIPTION	BY	CHKD	DATE
PROJECT INDURENT PARK, MOORGATE POINT, KNOWSLEY				
DRAWING TITLE TREE PIT DETAIL - DOUBLE STAKING TO EXTRA HEAVY STANDARD TREES				
CONTRACT NUMBER: 2465/25		DATE: 03/07/2025		
DRAWING STATUS: PLANNING		CAD REFERENCE: 2465-25-05		
DRAWN BY: HC		CHECKED BY: GH		
SCALE: 1:20		ORIGINAL SHEET: A3		
PROJECT ORIGINATOR	VOLUME	LEVEL	TYPE	ROLE
XXX BCA ELS XX DR L	2465-25-05	S5	01	