


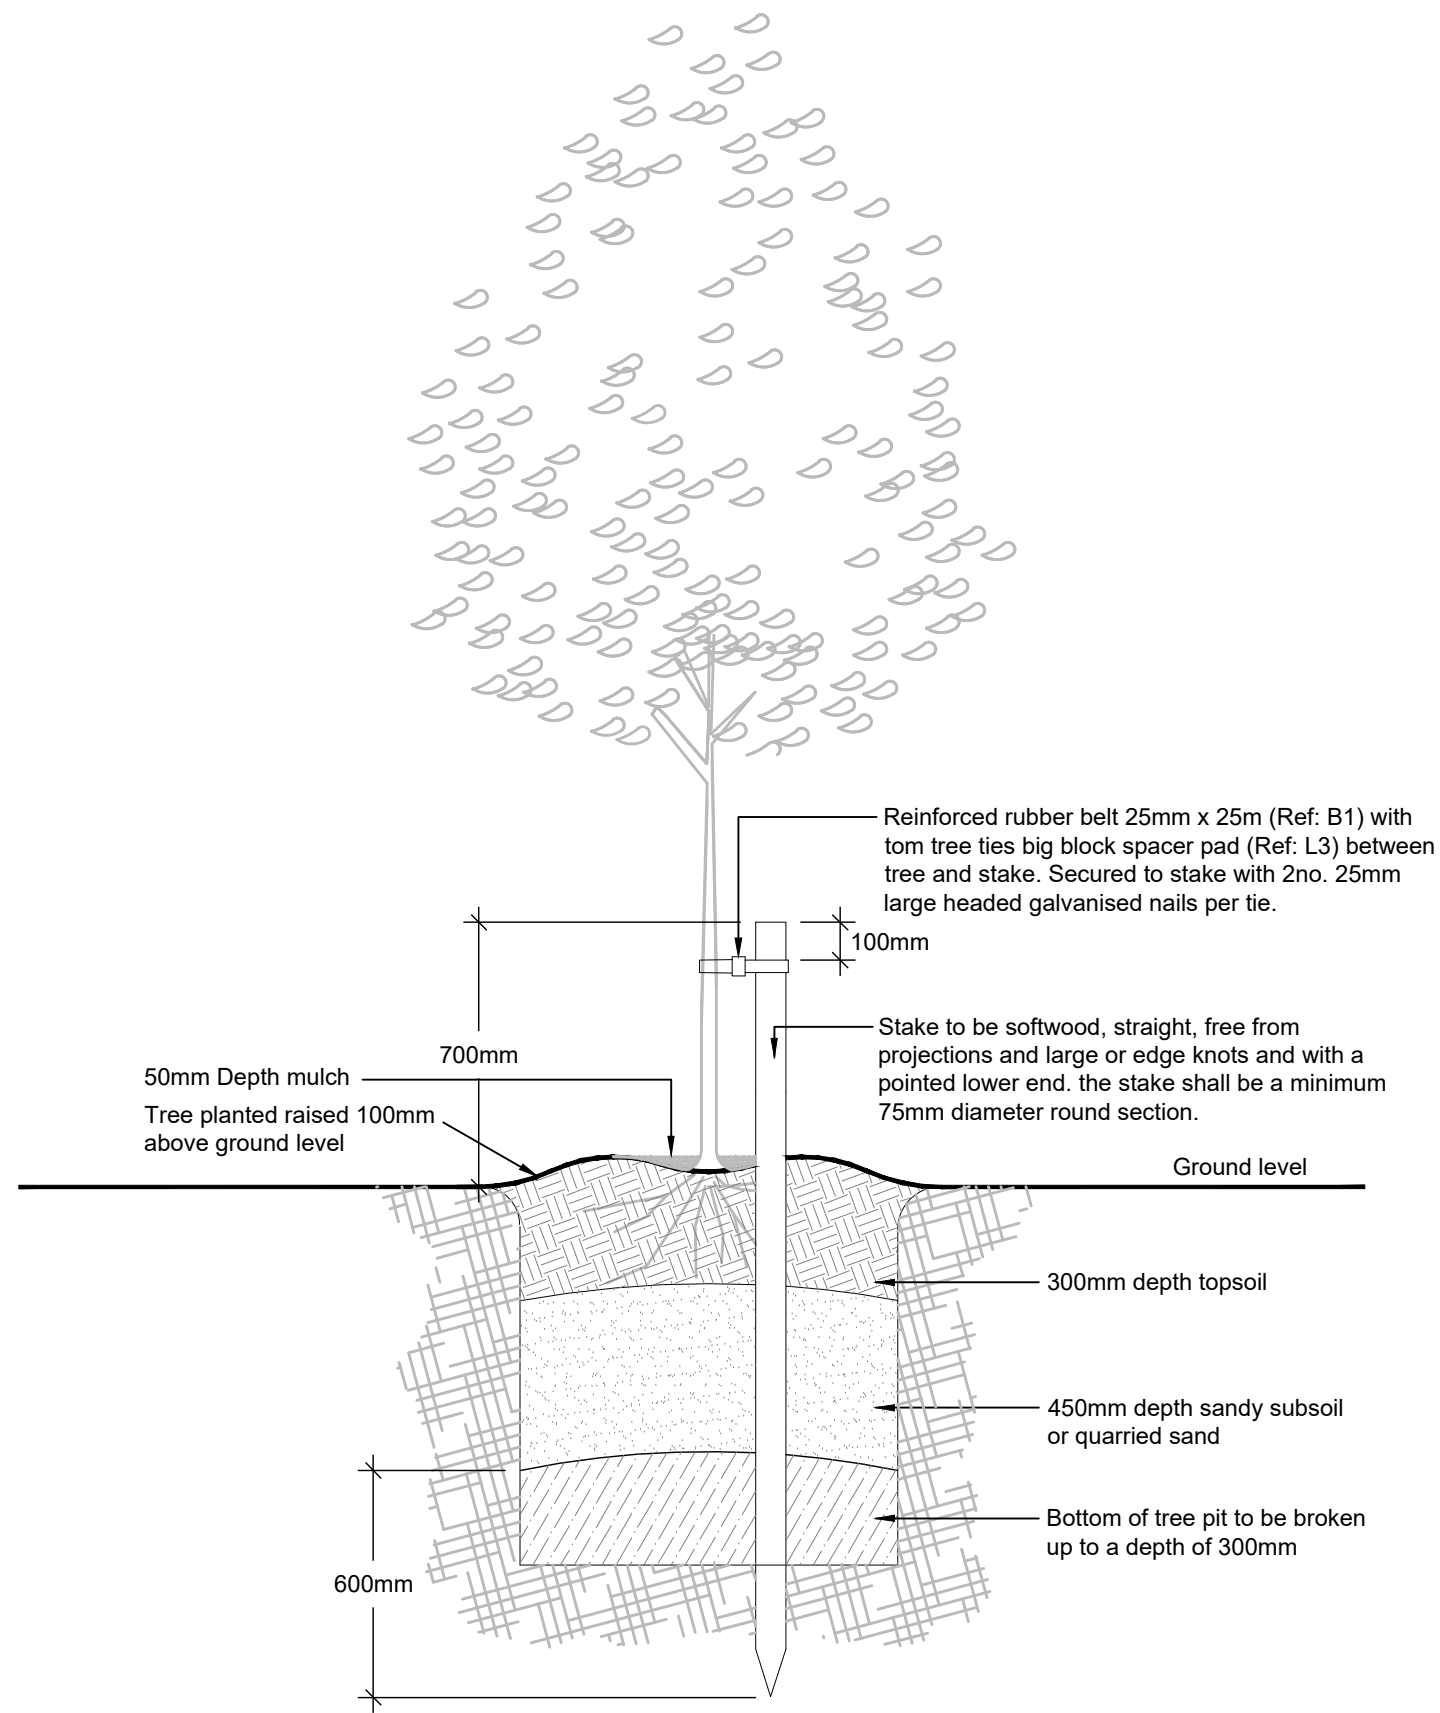

# SINGLE STAKE DETAIL

Scale 1:20

Toms big block spacer pad supplied by:

J Toms Ltd  
7 Marley Farm  
Headcorn Road  
Smarden  
Ashford  
Kent  
TN27 8PJ  
Tel. 01233 770066  
Fax. 01233 770055

Reinforced rubber belt supplied by:

Amenity Land Solutions Limited,  
Units 2/3  
Allscot  
Telford  
Shropshire  
TF6 5DY  
Tel: 01952 259281/3  
Fax: 01952 260053

Applicable to tree sizes 12cm stem girth and less.

|     |                      |    |      |          |
|-----|----------------------|----|------|----------|
| 01  | Created for planning | HC | GH   | 03-07-25 |
| REV | DESCRIPTION          | BY | CHKD | DATE     |



PROJECT  
INDURENT PARK, MOORGATE  
POINT, KNOWSLEY

DRAWING TITLE  
TREE PIT DETAIL - SINGLE  
STAKING TO HEAVY  
STANDARD TREES

|                  |            |          |       |                 |      |            |        |     |
|------------------|------------|----------|-------|-----------------|------|------------|--------|-----|
| CONTRACT NUMBER: |            | 2465/25  |       | DATE:           |      | 03/07/2025 |        |     |
| DRAWING STATUS:  |            | PLANNING |       | CAD REFERENCE:  |      | 2465-25-06 |        |     |
| DRAWN BY:        |            | HC       |       | CHECKED BY:     |      | GH         |        |     |
| SCALE:           |            | 1:20     |       | ORIGINAL SHEET: |      | A3         |        |     |
| PROJECT          | ORIGINATOR | VOLUME   | LEVEL | TYPE            | ROLE | NUMBER     | STATUS | REV |
| XXX              | BCA        | ELS      | XX    | DR              | L    | 2465-25-06 | S5     | 01  |