


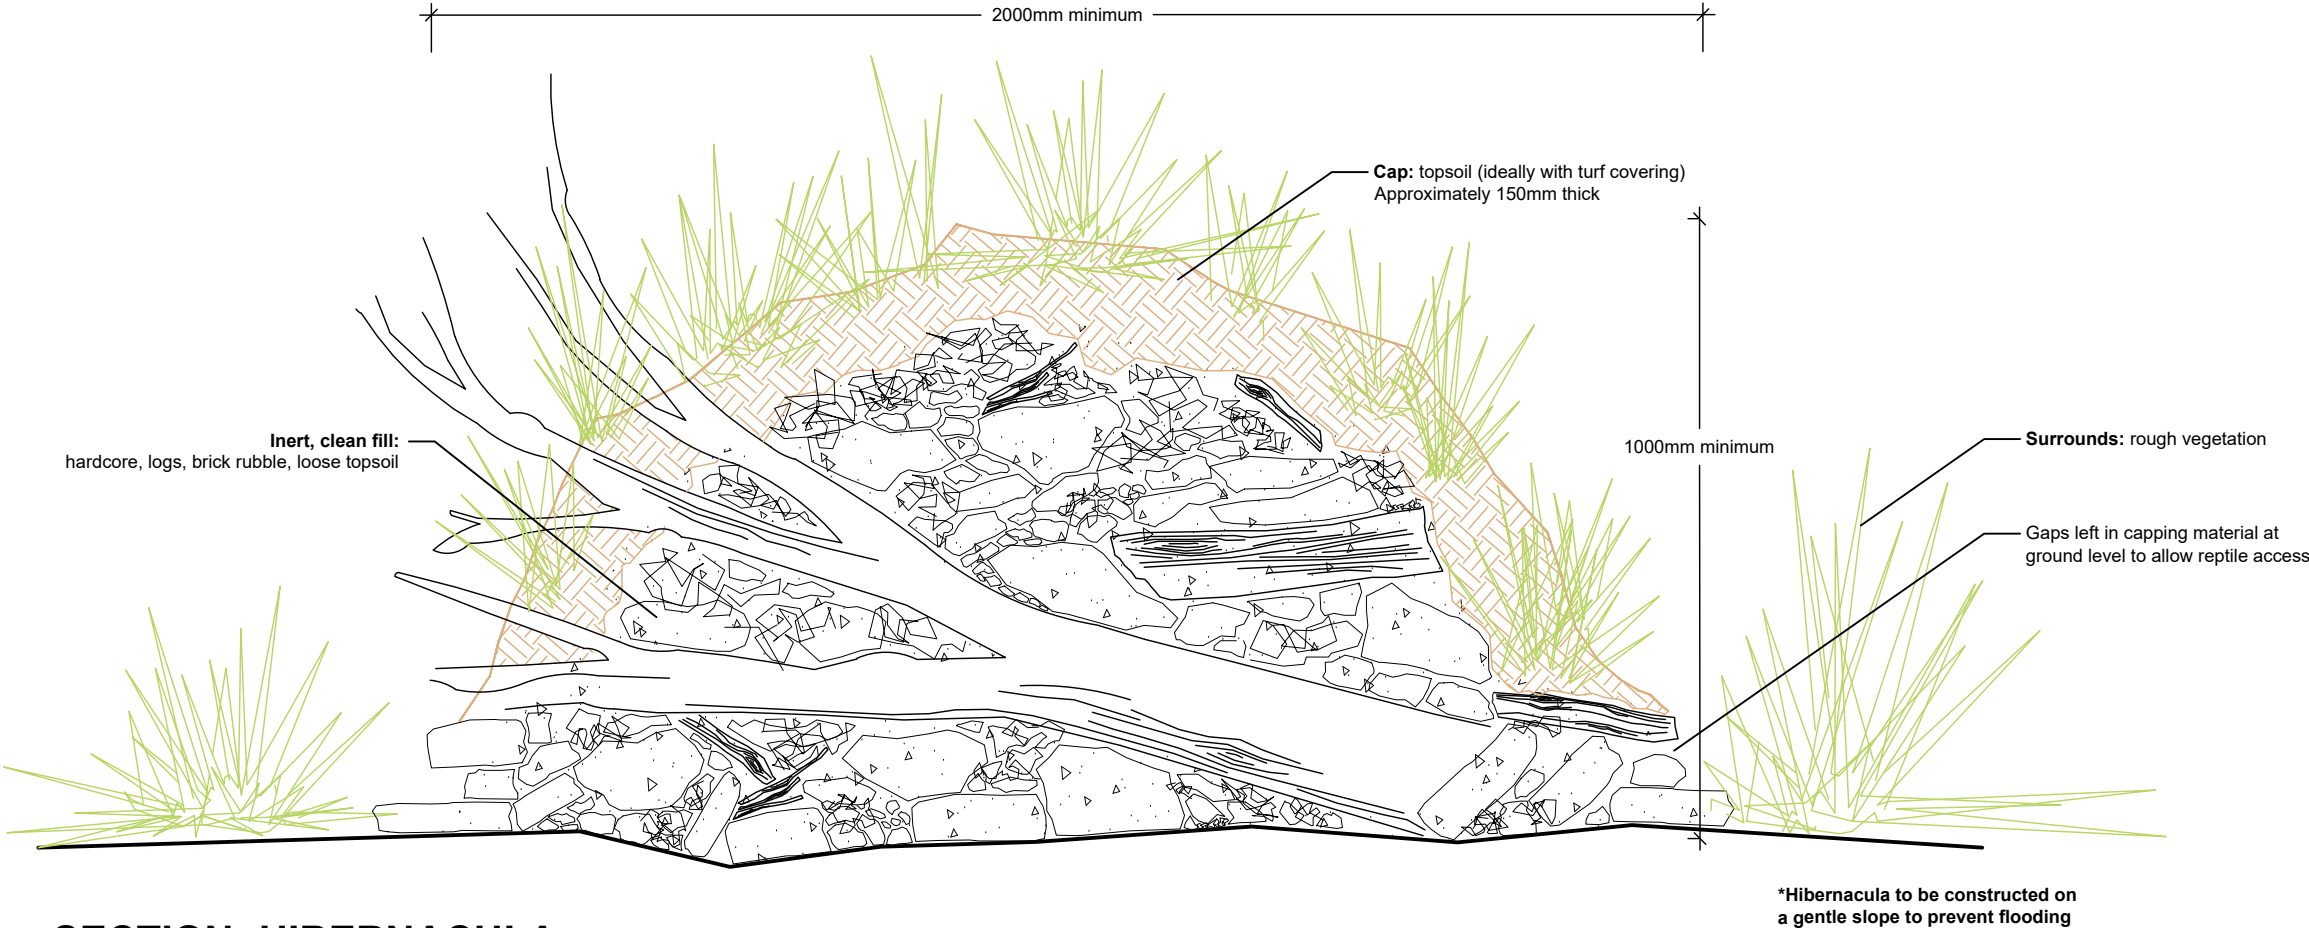

SECTION: HIBERNACULA  
Scale 1:10

|     |                      |    |     |          |
|-----|----------------------|----|-----|----------|
| 01  | Created for planning | HC | GH  | 18-07-25 |
| REV | DESCRIPTION          | BY | CKD | DATE     |



PROJECT  
INDURENT PARK, MOORGATE  
POINT, KNOWSLEY

DRAWING TITLE  
TYPICAL HIBERNACULA  
DETAIL

|                  |          |                 |            |
|------------------|----------|-----------------|------------|
| CONTRACT NUMBER: | 2465/25  | DATE:           | 03/07/2025 |
| DRAWING STATUS:  | PLANNING | CAD REFERENCE:  | 2465-25-07 |
| DRAWN BY:        | HC       | CHECKED BY:     | GH         |
| SCALE:           | 1:10     | ORIGINAL SHEET: | A3         |

|         |            |        |       |      |      |            |        |     |
|---------|------------|--------|-------|------|------|------------|--------|-----|
| PROJECT | ORIGINATOR | VOLUME | LEVEL | TYPE | ROLE | NUMBER     | STATUS | REV |
| XXX     | BCA        | ELS    | XX    | DR   | L    | 2465-25-07 | S5     | 01  |

Barry Chinn Associates Limited: Harbury Road, Deppers Bridge, Southam, Warwickshire CV47 2SZ  
T +44 (0)1926 614031 F +44 (0)1926 614433 E gen@bca-landscape.com W www.bca-landscape.com