



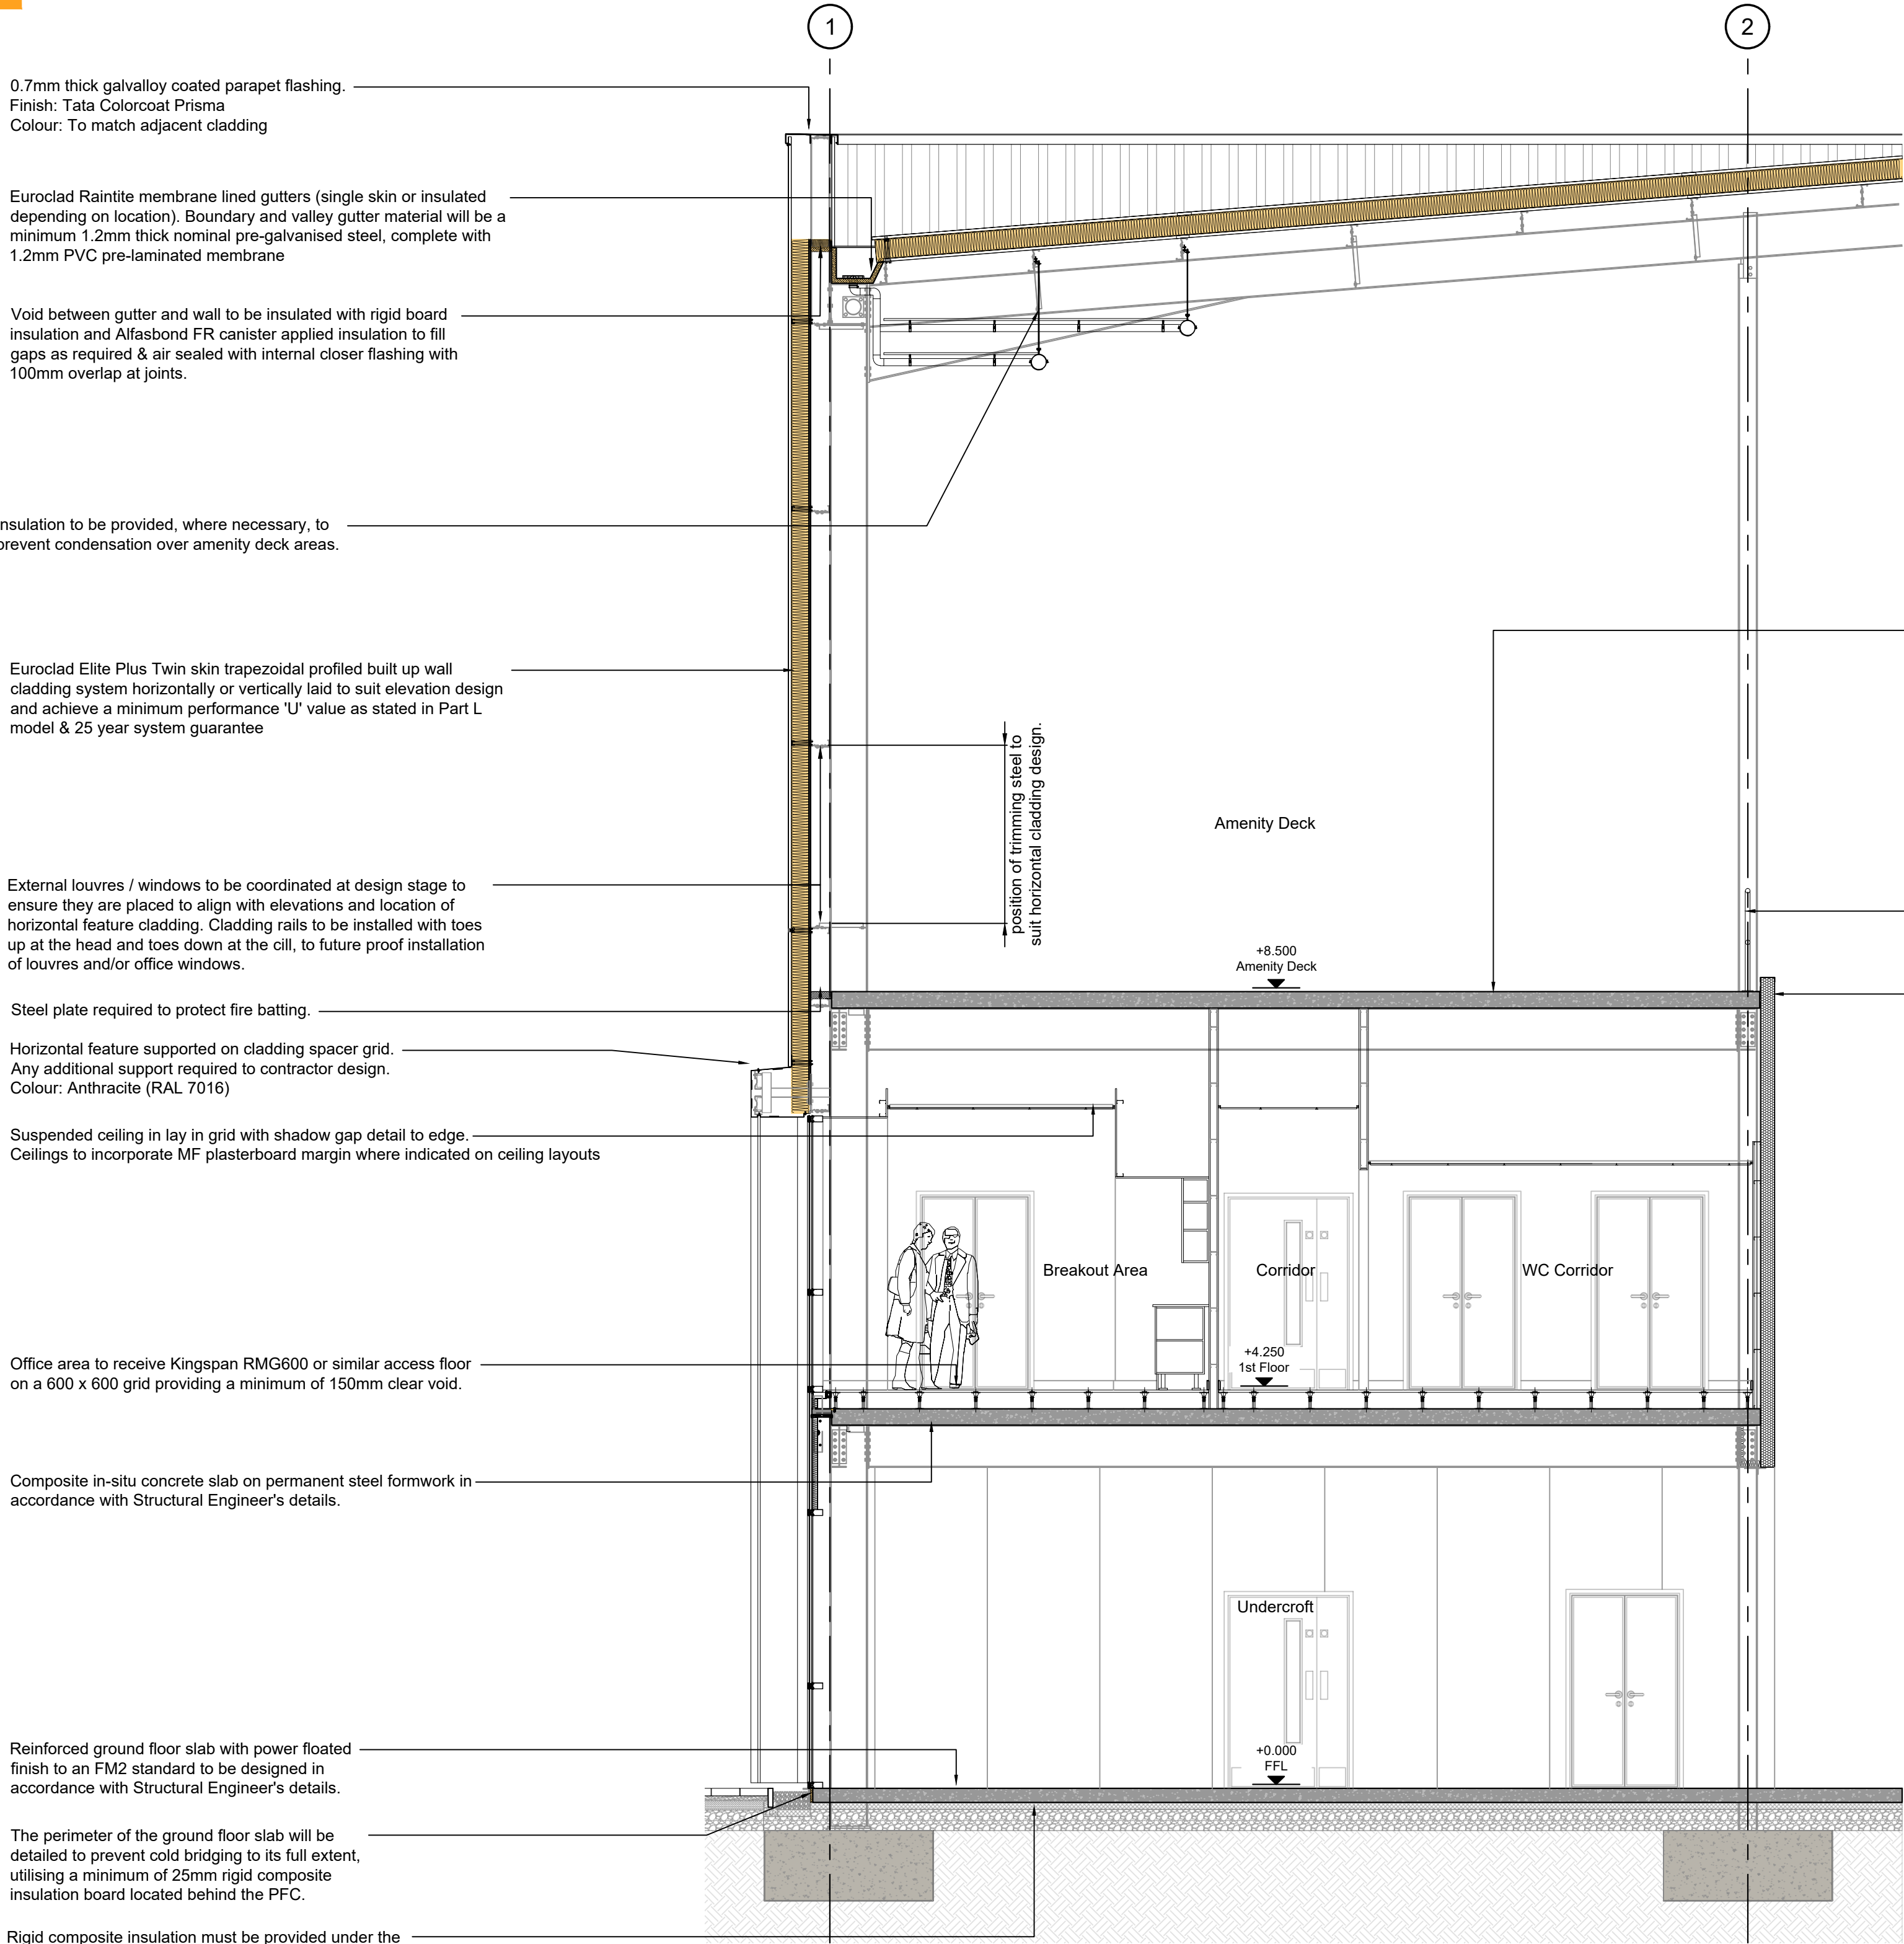

Section B-B Scale 1:50

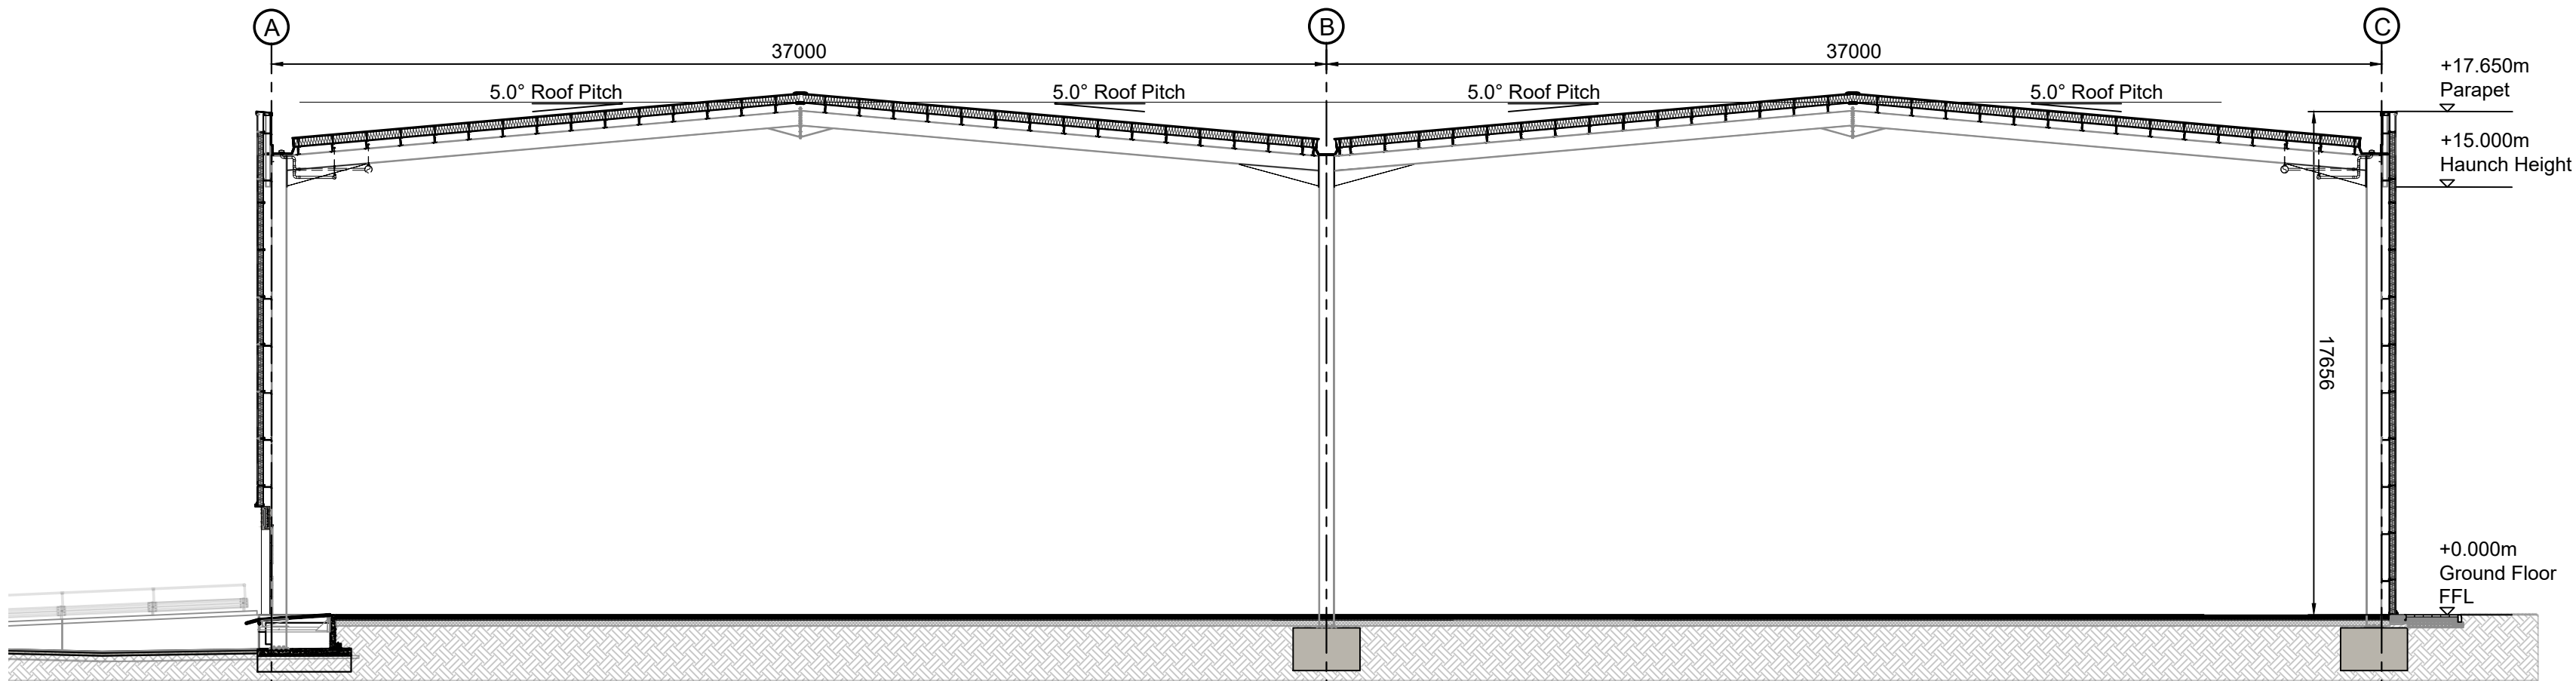

Proposed Section A-A
Scale 1:200



General Notes

- This document is to be used for the stated purpose only and should not be used for any other.
- Dimensions are all in millimetres, unless stated otherwise.
- It is the recipient's responsibility to print this document to the correct size & scale.
- All relevant drawings and specifications should be read in conjunction with this document.
- Scaling of this document is not recommended.

North



Document Scale(s)

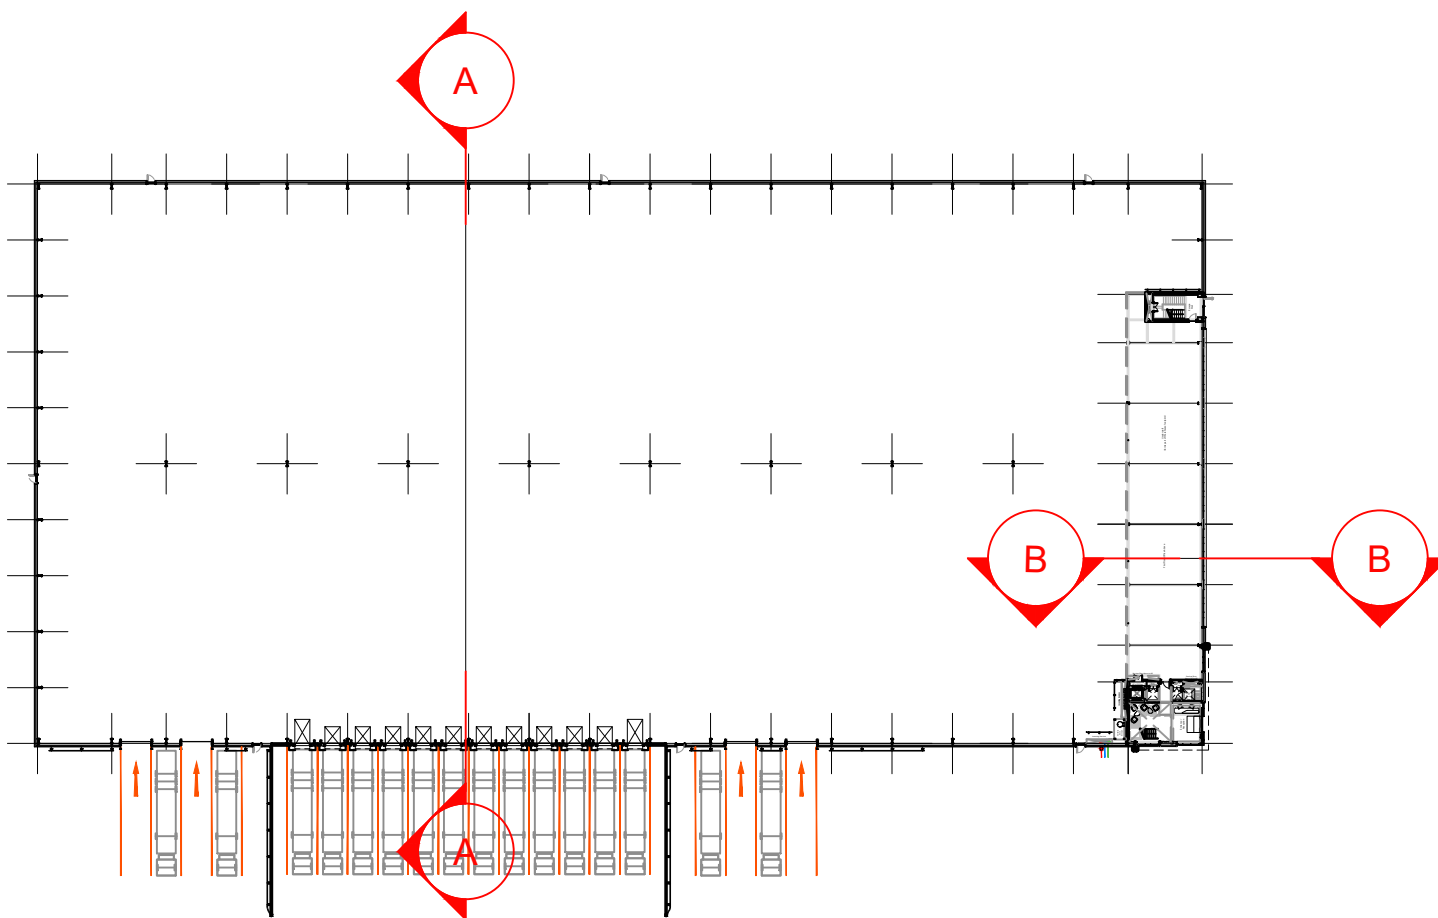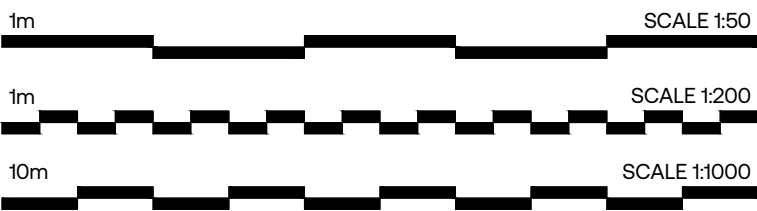

Key Plan Scale 1:1000



Project Name

Indurent Park, Moorgate Point, Knowsley

Employer		Project Address		
Indurent		Moorgate Point Liverpool L33 7XW		
RIBA Workstage		Suitability		
3 - Spatial Coordination		S2 - Information		
Drawn	Checked	Created	Size	
JWY	TDA	25.06.2025	A1	
UMC Project Reference		Scale	LOD	LOI
22520		As Indicated	1	1

Document Title

Unit K135 - Building Section

Document Reference

22520 - UMC - K135 - ZZ - DR - A - 1101

Revision Note

Initial Issue

Issue Date

Status

Current Revision

19.06.2025

PLANNING

This drawing is to be used for the stated purpose only and should not be used for any other

P01