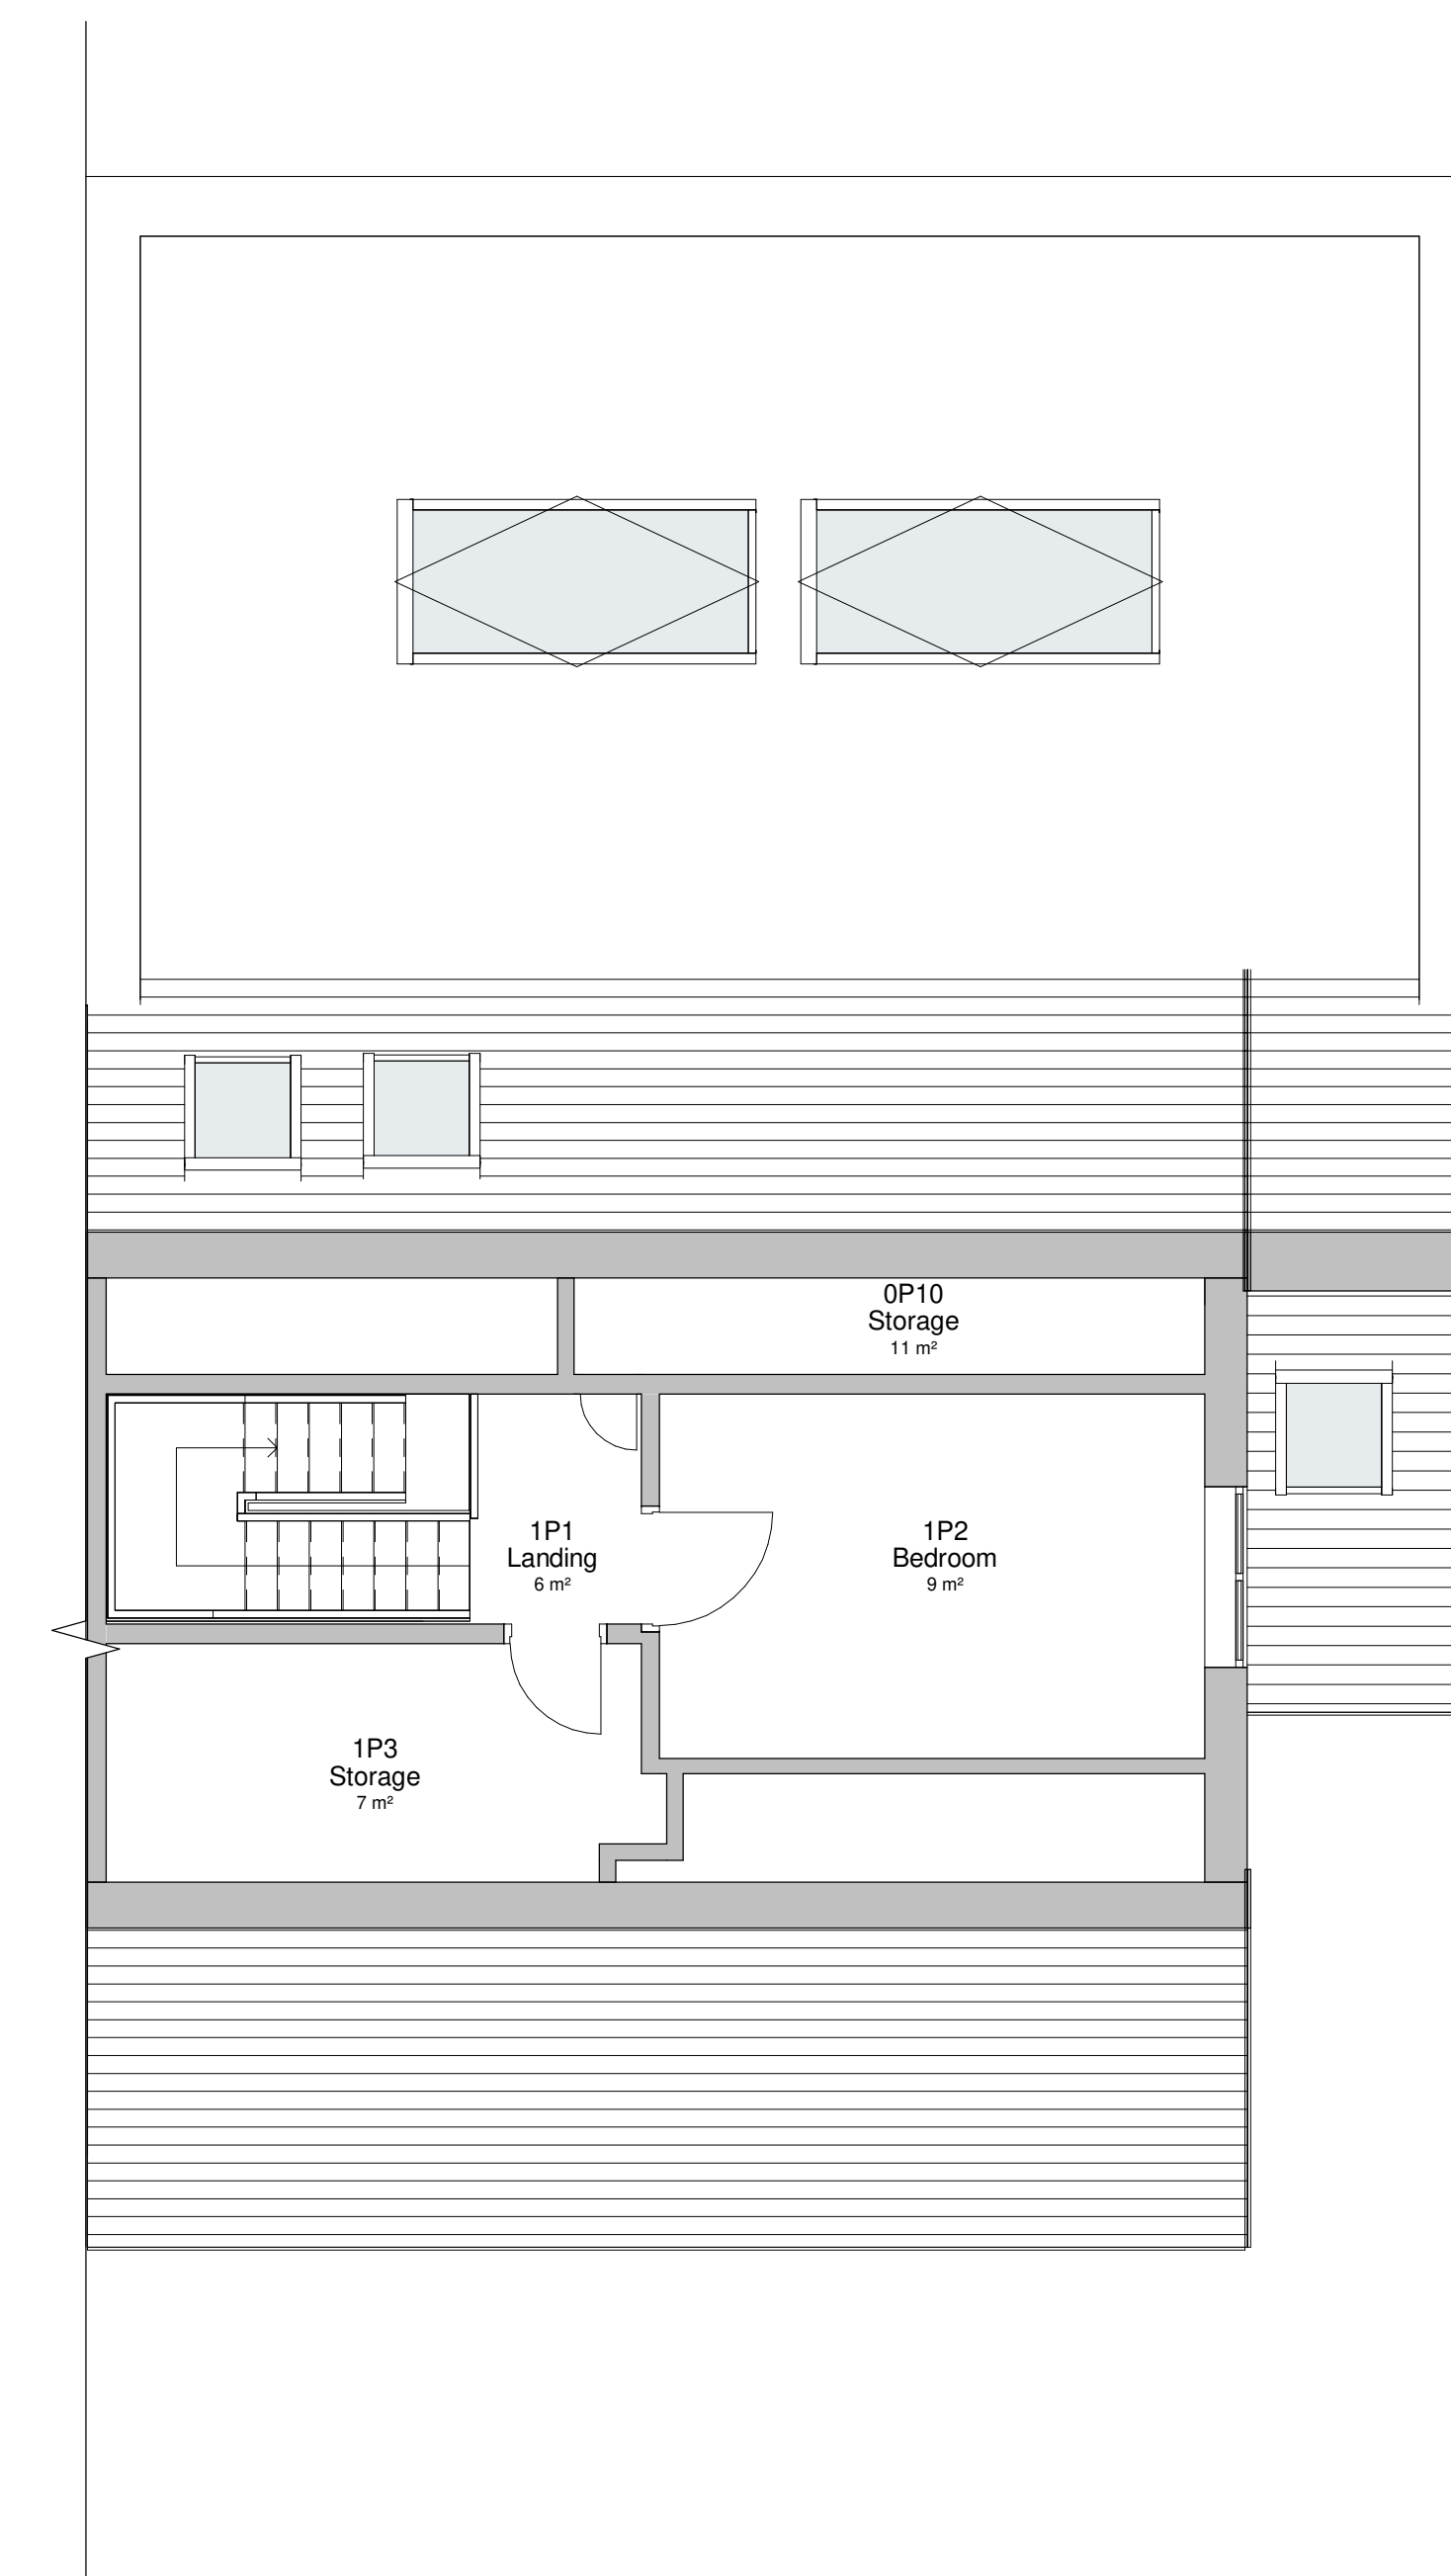
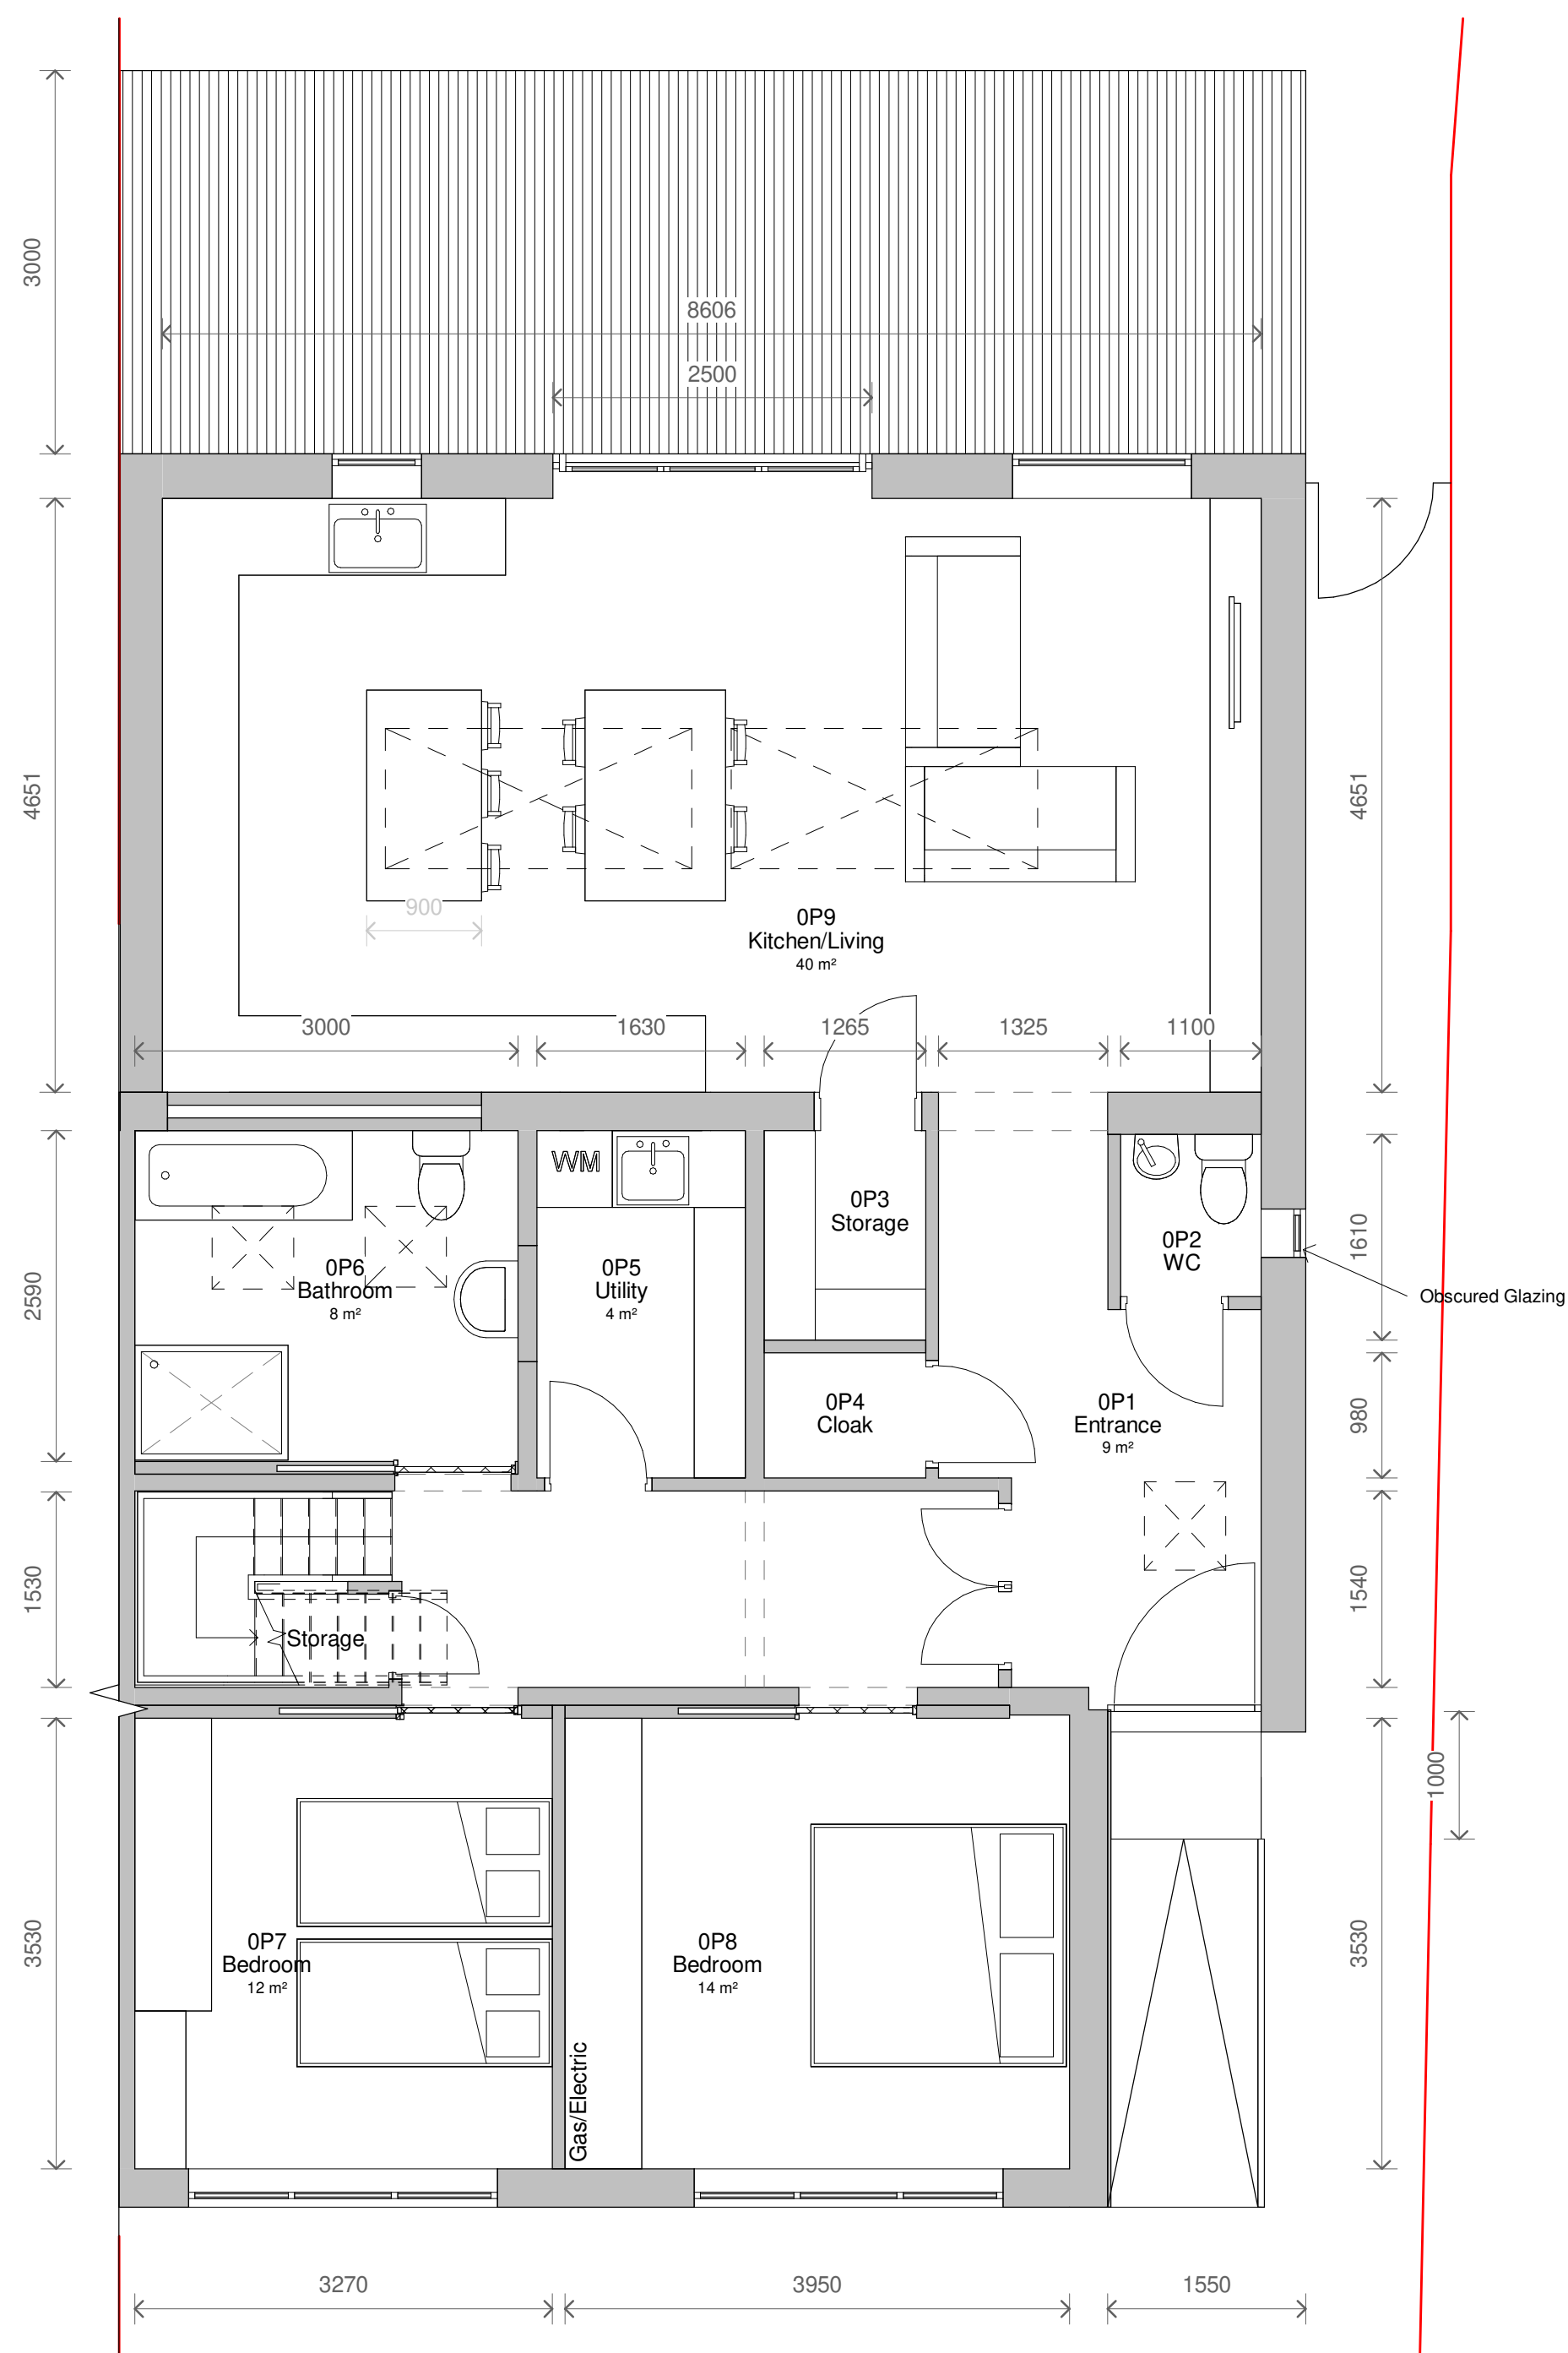
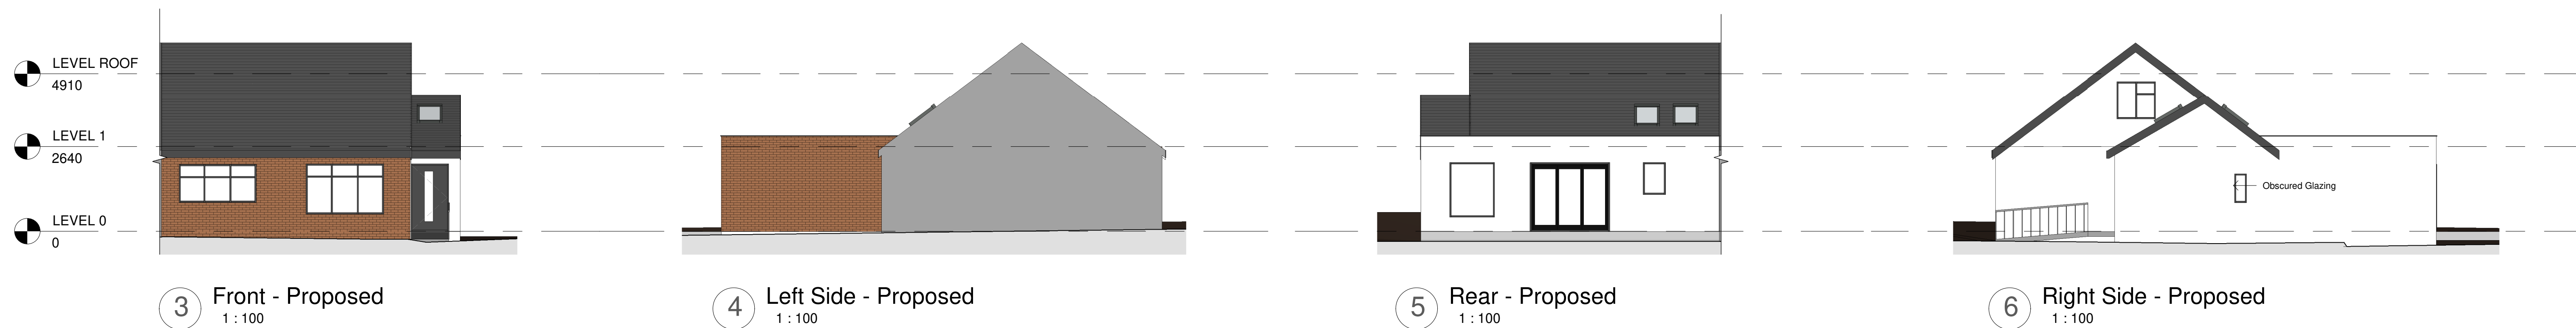
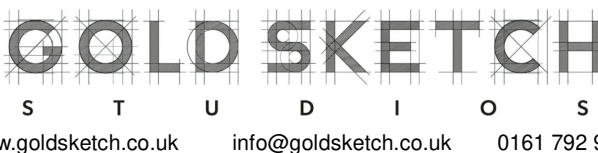


1	Revised Plans	10/05/2023
No.	Description	Date
PROJECT 152 Windy Arbor Road, Whiston		
TITLE Proposed Plans and Elevations		
CLIENT Brooks		
STATUS DRAFT		
DESIGN		
DRAWN BY CB	DATE 28/12/2022	SCALE (@ A1) As indicated
PROJECT NUMBER GSS22123	DRAWING NUMBER 003	REV 1
		
NOTES © COPYRIGHT. ALL RIGHTS RESERVED. THIS DRAWING MUST BE REPRODUCED WITHOUT PRIOR WRITTEN CONSENT. DRAWING IS TO BE USED FOR THE EXACTED PURPOSE ONLY. ALL DIMENSIONS AND TOLERANCES MUST BE OBSERVED AND COMPLIED WITH. ANY DISCREPANCIES TO BE REPORTED TO THE CLIENT IMMEDIATELY. THESE PLANS ARE THE PROPERTY OF GOLD SKETCH LTD. AND WILL BE REPRODUCED WITH LARGEST TOLERANCE LEGISLATION, RELEVANT CODES OF PRACTICE AND BRITISH STANDARDS. ALL DIMENSIONS ON THIS DRAWING ARE IN MILLIMETRES UNLESS OTHERWISE STATED.		