


3 Front - Proposed
1 : 100


4 Left Side - Proposed
1 : 100

5 Rear - Proposed
1 : 100


6 Right Side - Proposed
1 : 100

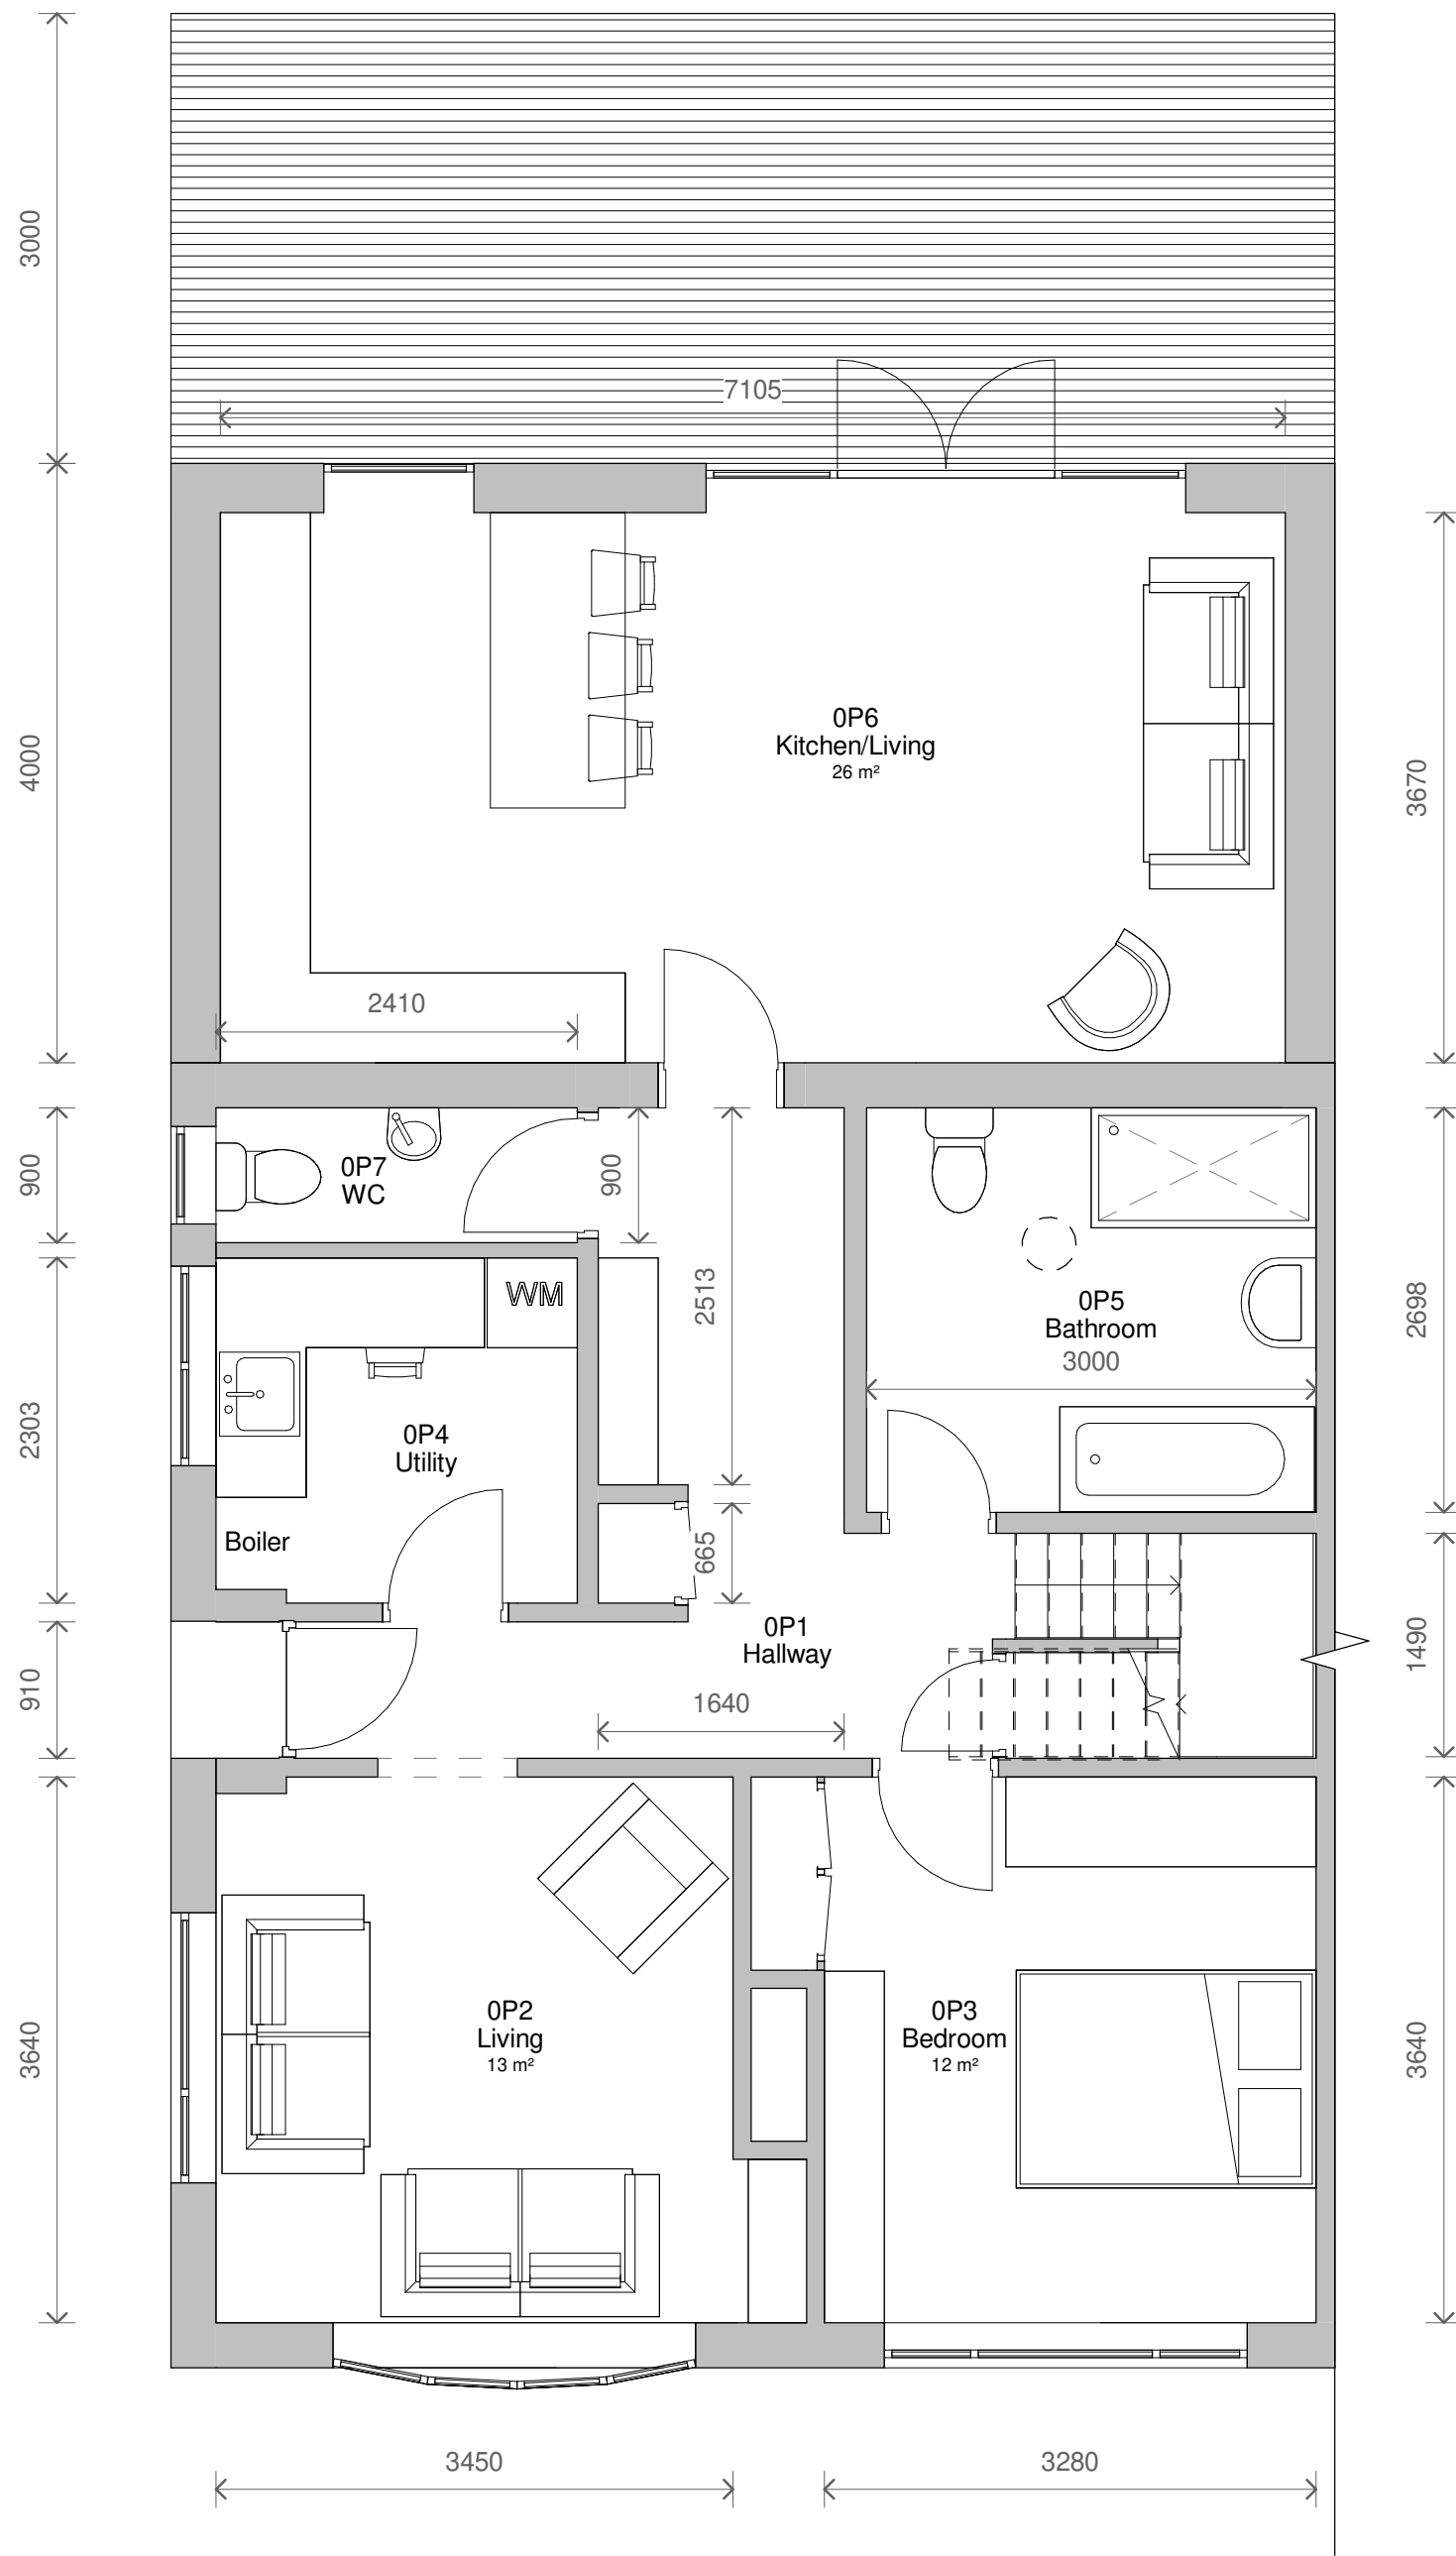

1 Level 0 - Proposed
1 : 50

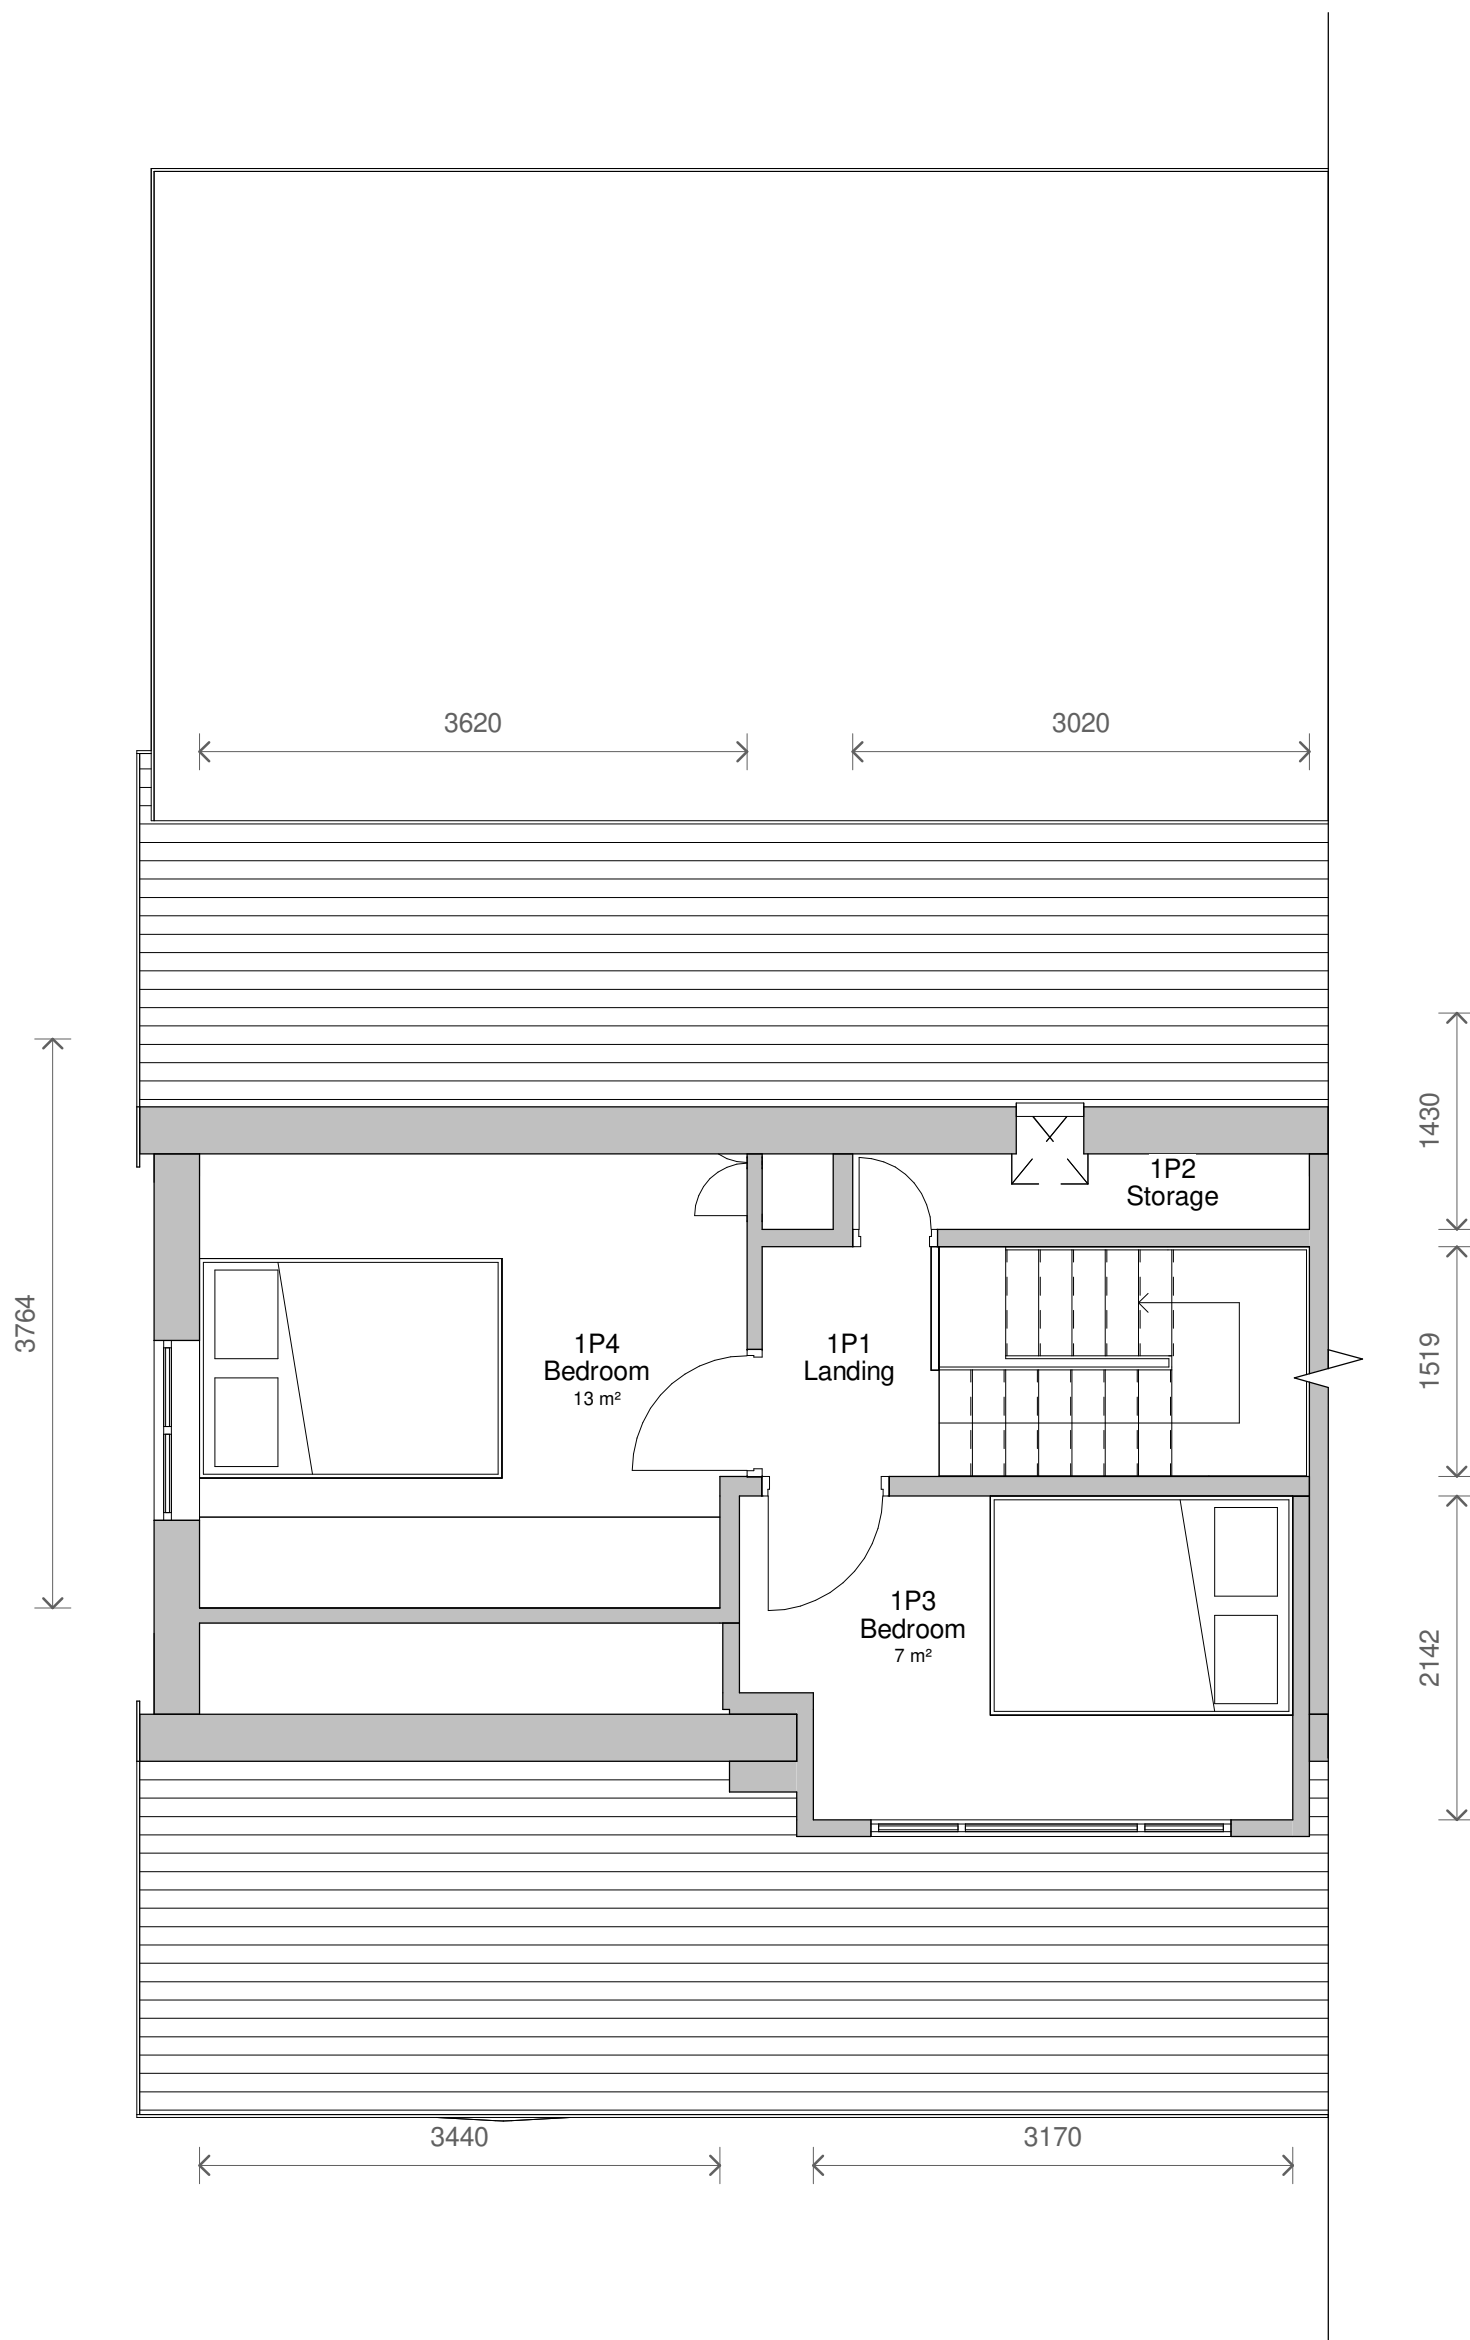

2 Level 1 - Proposed
1 : 50

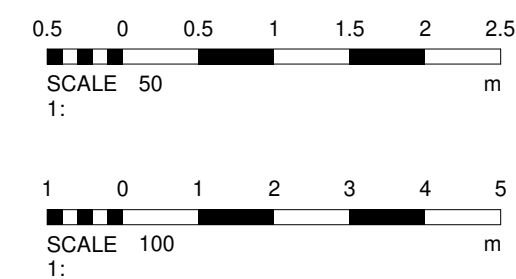

4	Revised Plans	10/05/2023
3	Added Dims	22/02/2023
2	Smaller WC Window	27/01/2023
1	Revised Plans	25/01/2023
No.	Description	Date

PROJECT 154 Windy Arbor Road		
TITLE Proposed Plans and Elevations		
CLIENT Thomas		
STATUS DESIGN		
DRAWN BY SG	DATE 17/01/2023	SCALE (@ A1) As indicated
PROJECT NUMBER GSS22131	DRAWING NUMBER 003	REV 4
GOLD SKETCH S T U D I O S www.goldsketch.co.uk info@goldsketch.co.uk 0161 792 9595		
NOTES COPYRIGHT ALL RIGHTS RESERVED. NO PART OF THIS DRAWING MAY BE REPRODUCED WITHOUT WRITTEN CONSENT. DRAWING TO BE USED FOR THE EXACT PURPOSE ONLY. ANY DISCREPANCIES TO BE REPORTED TO THE DESIGNER IMMEDIATELY. THE DRAWING SHALL BE THE PROPERTY OF THE DESIGNER AND SHALL NOT BE REPRODUCED OR USED IN ANY MANNER WITHOUT THE WRITTEN CONSENT OF THE DESIGNER. ALL DIMENSIONS ARE IN MILLIMETRES UNLESS OTHERWISE STATED.		