



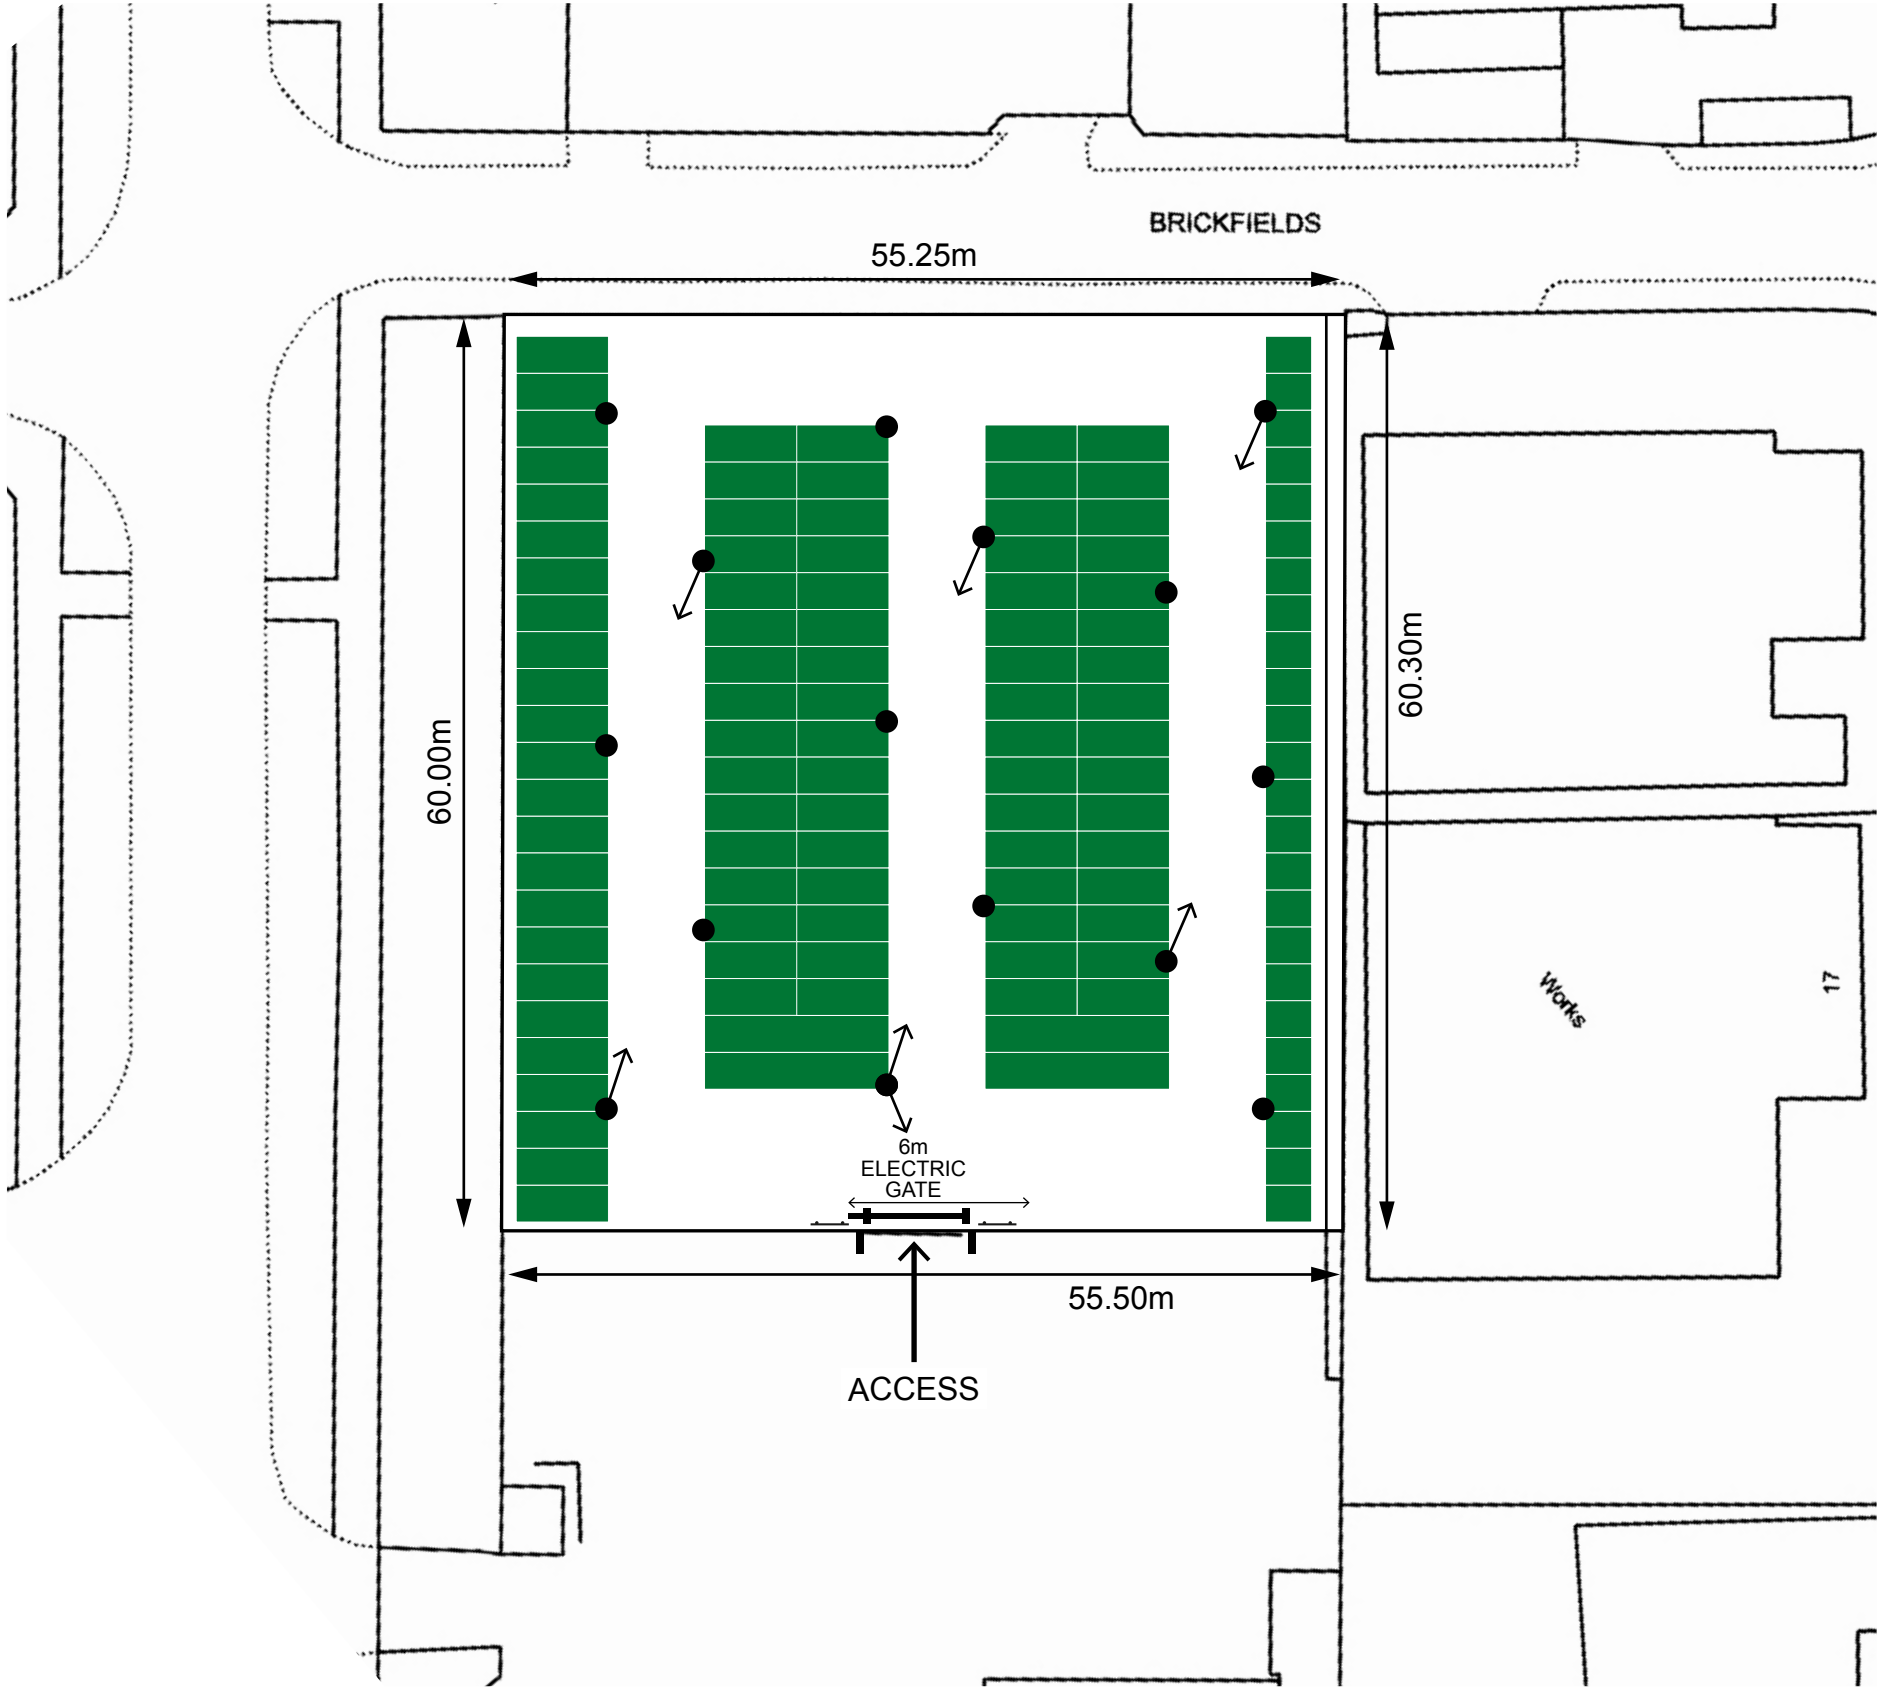

KEY:  
● Position of lights  
→ CCTV

HUYTON - WILSON ROAD LAYOUT PLAN - 2

10' = 24  
20' = 88  
40' = 4  
TOTAL UNITS = 116

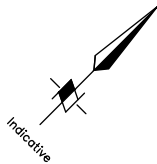

SCALE: 1:500 @ A3  
REVISION  
DATE: 12 / 05 / 2023

