



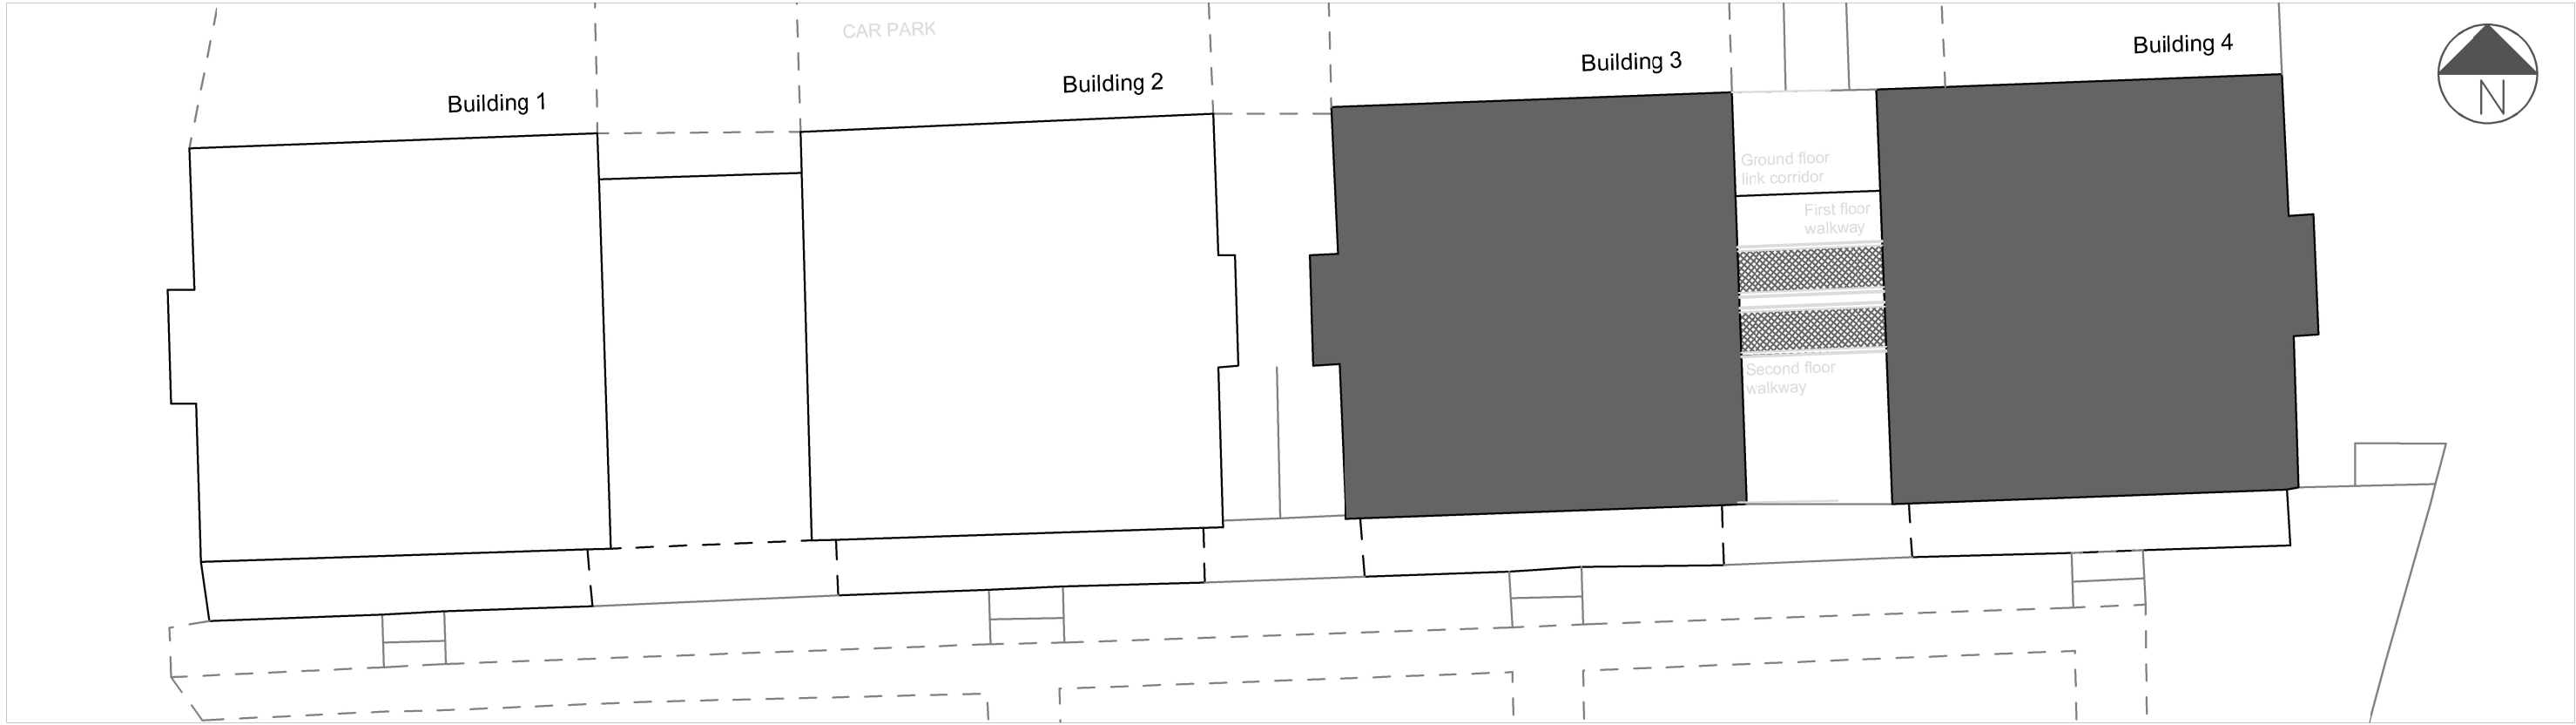

1 Existing Plan
Scale: 1:200

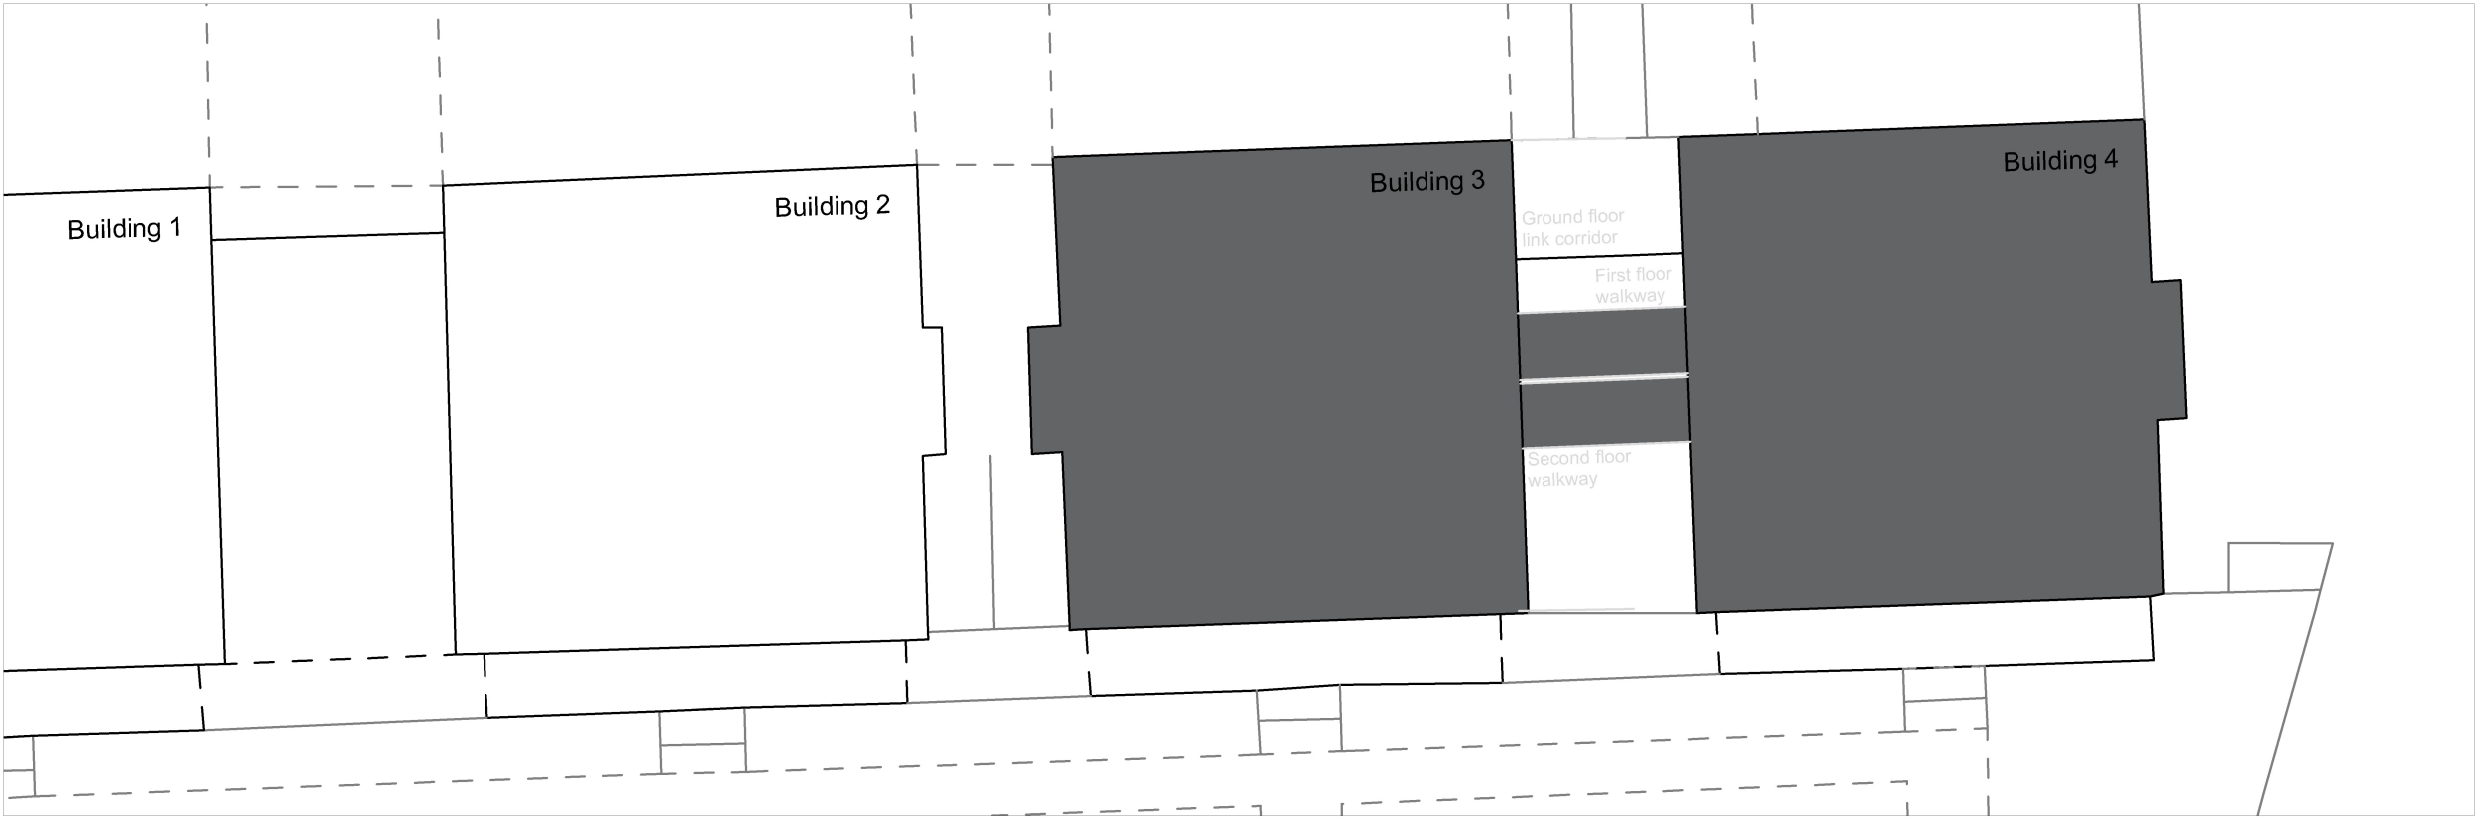

2 Proposed Plan
Scale: 1:200

1. No dimensions are to be scaled from this drawing. All dimensions are to be checked on site, where discrepancy occurs between specification and drawings the supervising officer must be notified.

Project **The Orchards Care Home**
St Mary's Road, Huyton, Liverpool L36 5UY
Client WeCare Ltd
Designer I.Q.S Limited
158-162 Bury New Road, Whitefield M45 6AD
0161 767 9862 Web: www.igs.co.uk

Phase Planning
Title **Existing & Proposed Layouts**
No. 0047/0072/002
Drawn By Lynsey Taylor-Watson Size: A3
Approved By Tony Mason
Rev A Date: 17/11/2025

