














0 0.2 0.4 0.6 0.8 1m
Scale 1:5

0 0.1 0.2 0.3 0.4 0.5m
Scale 1:10

0 0.5 1.0 1.5 2.0 2.5m
Scale 1:50

0 2 4 6 8 10m
Scale 1:200

0 10 20 30 40 50m
Scale 1:1250

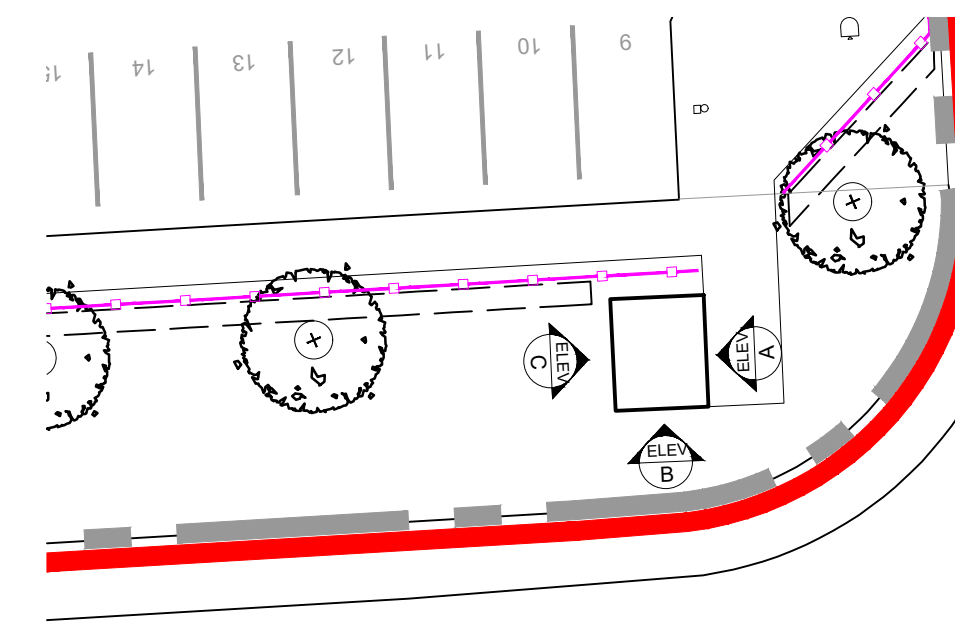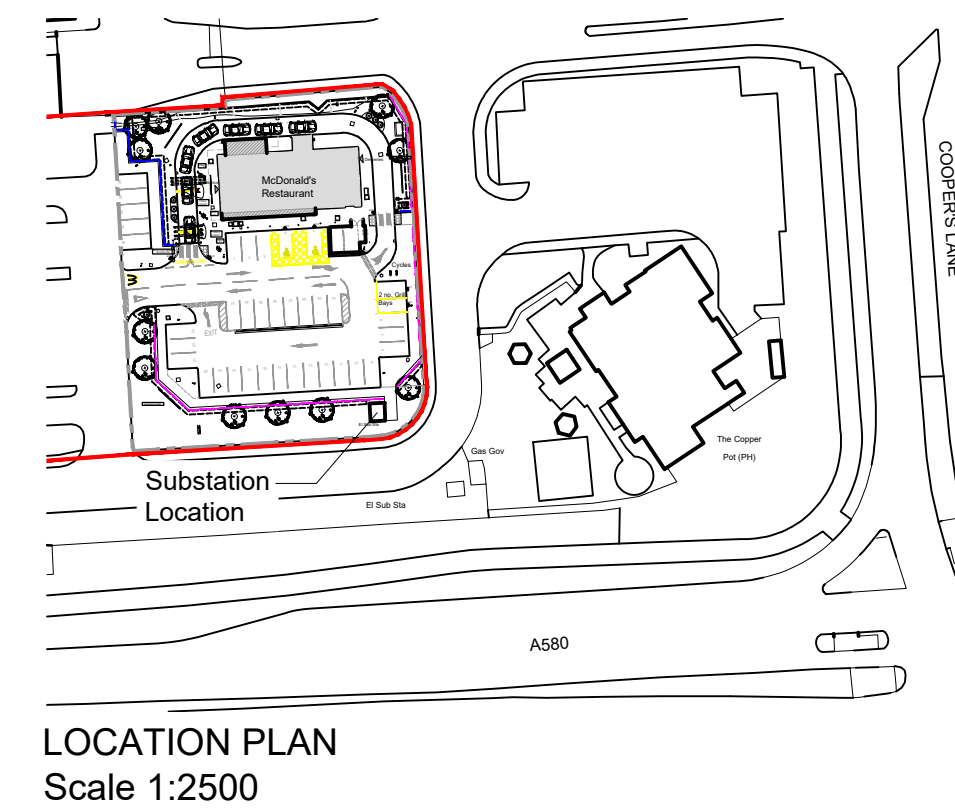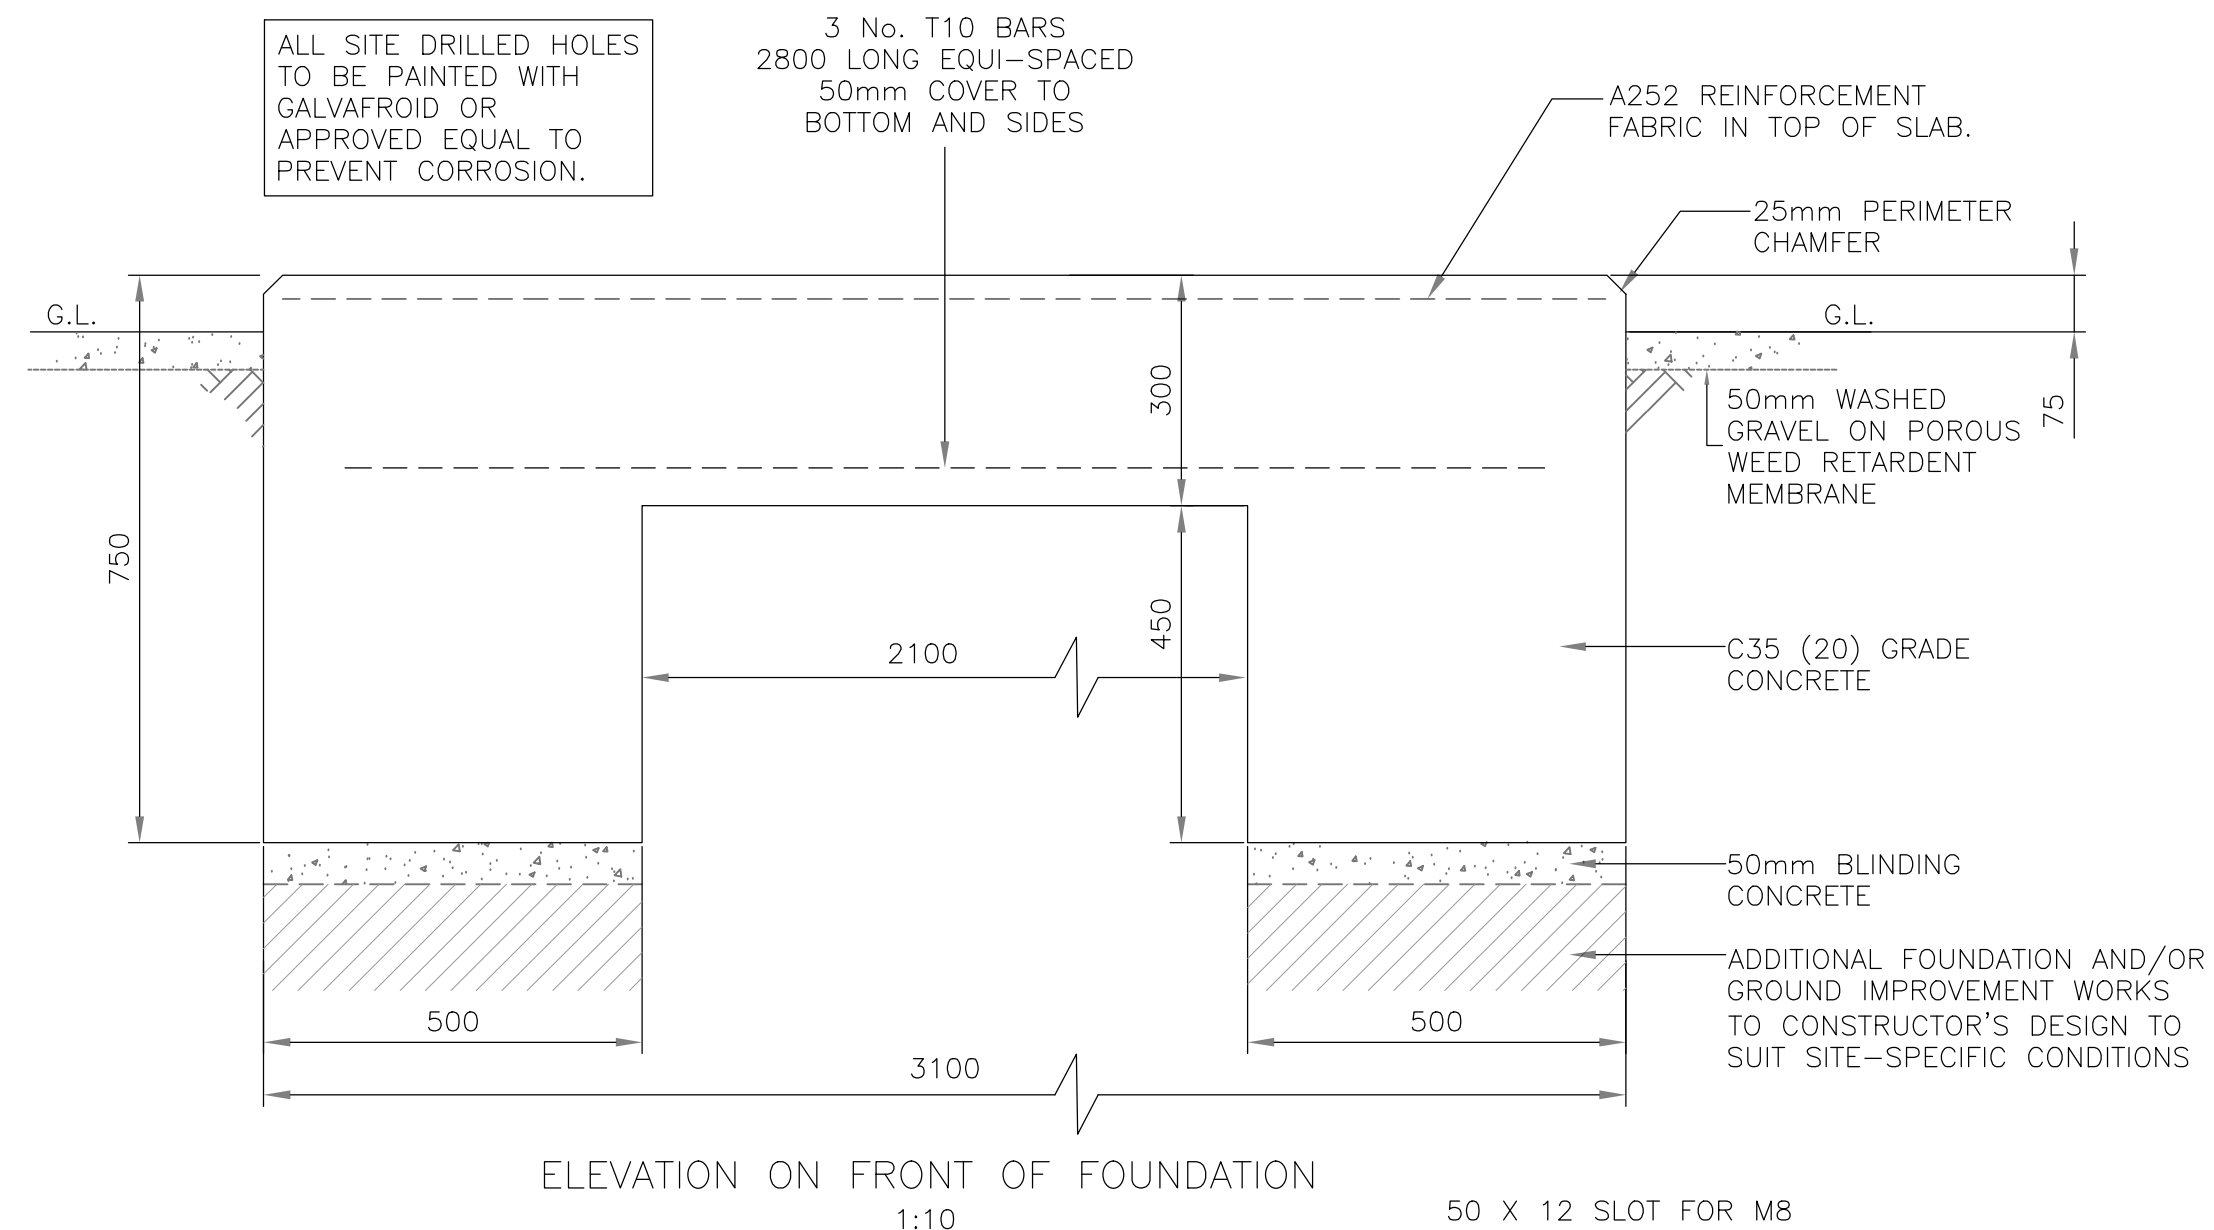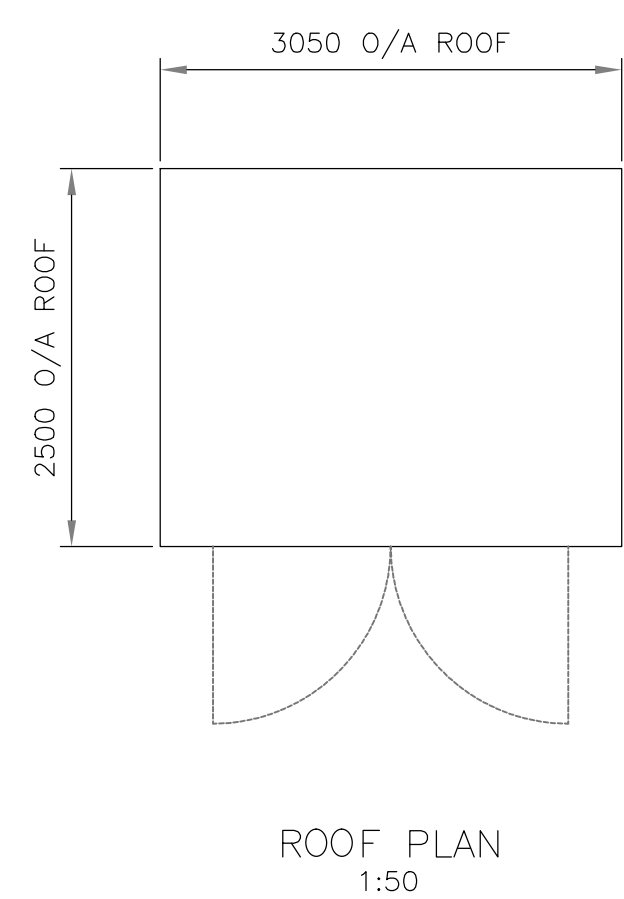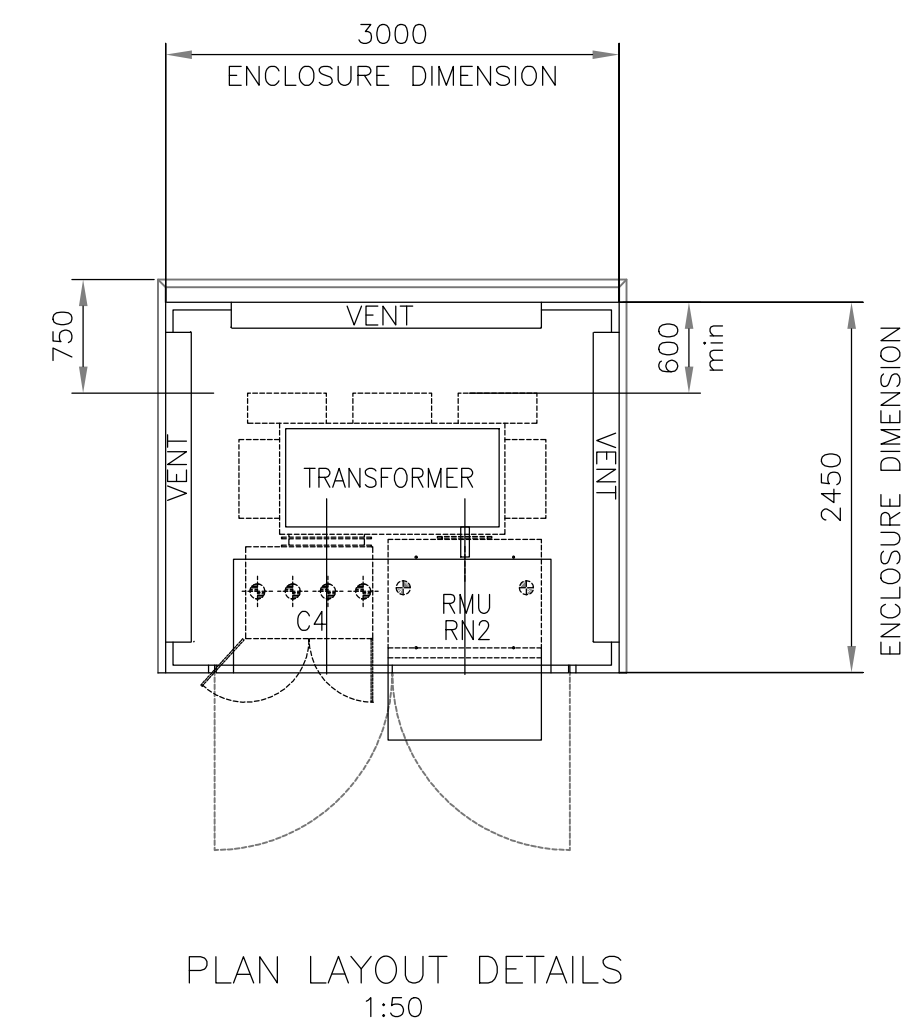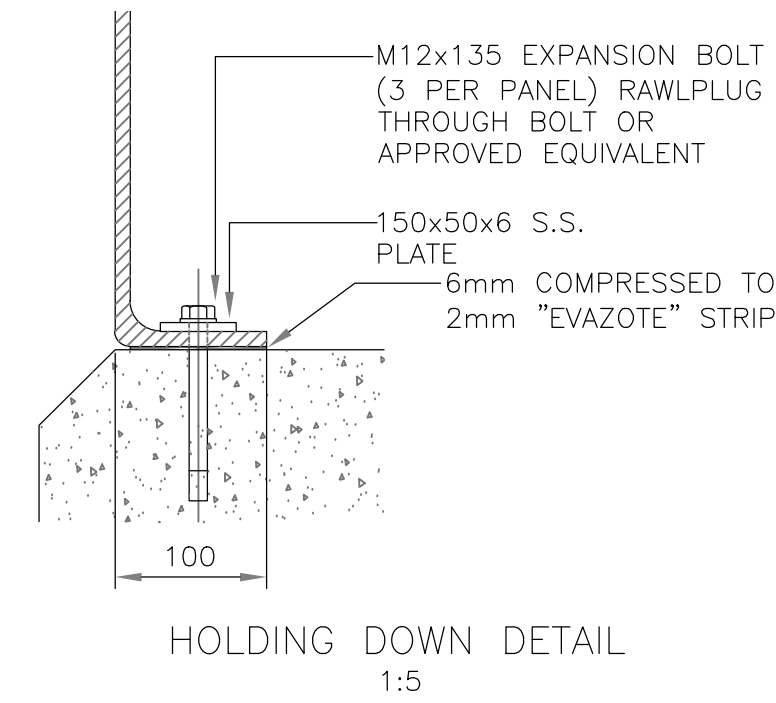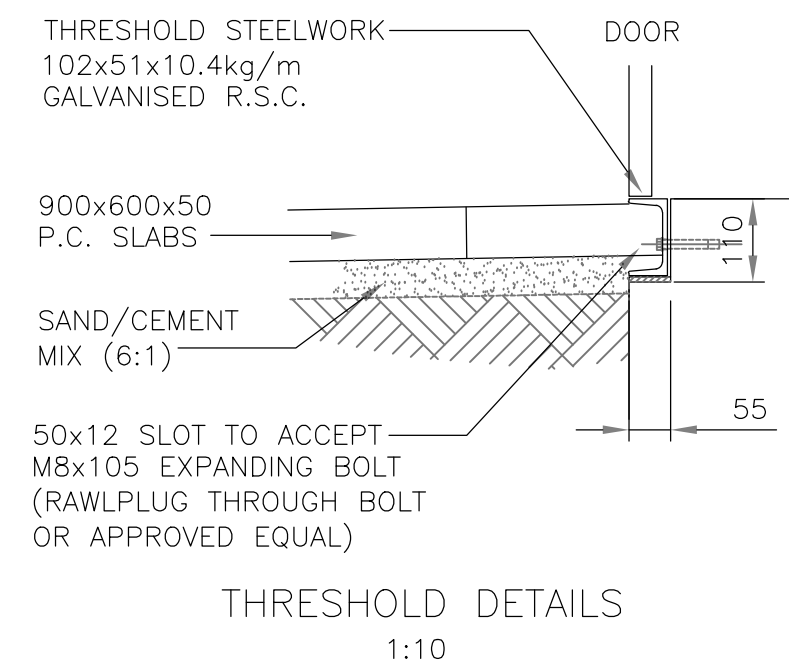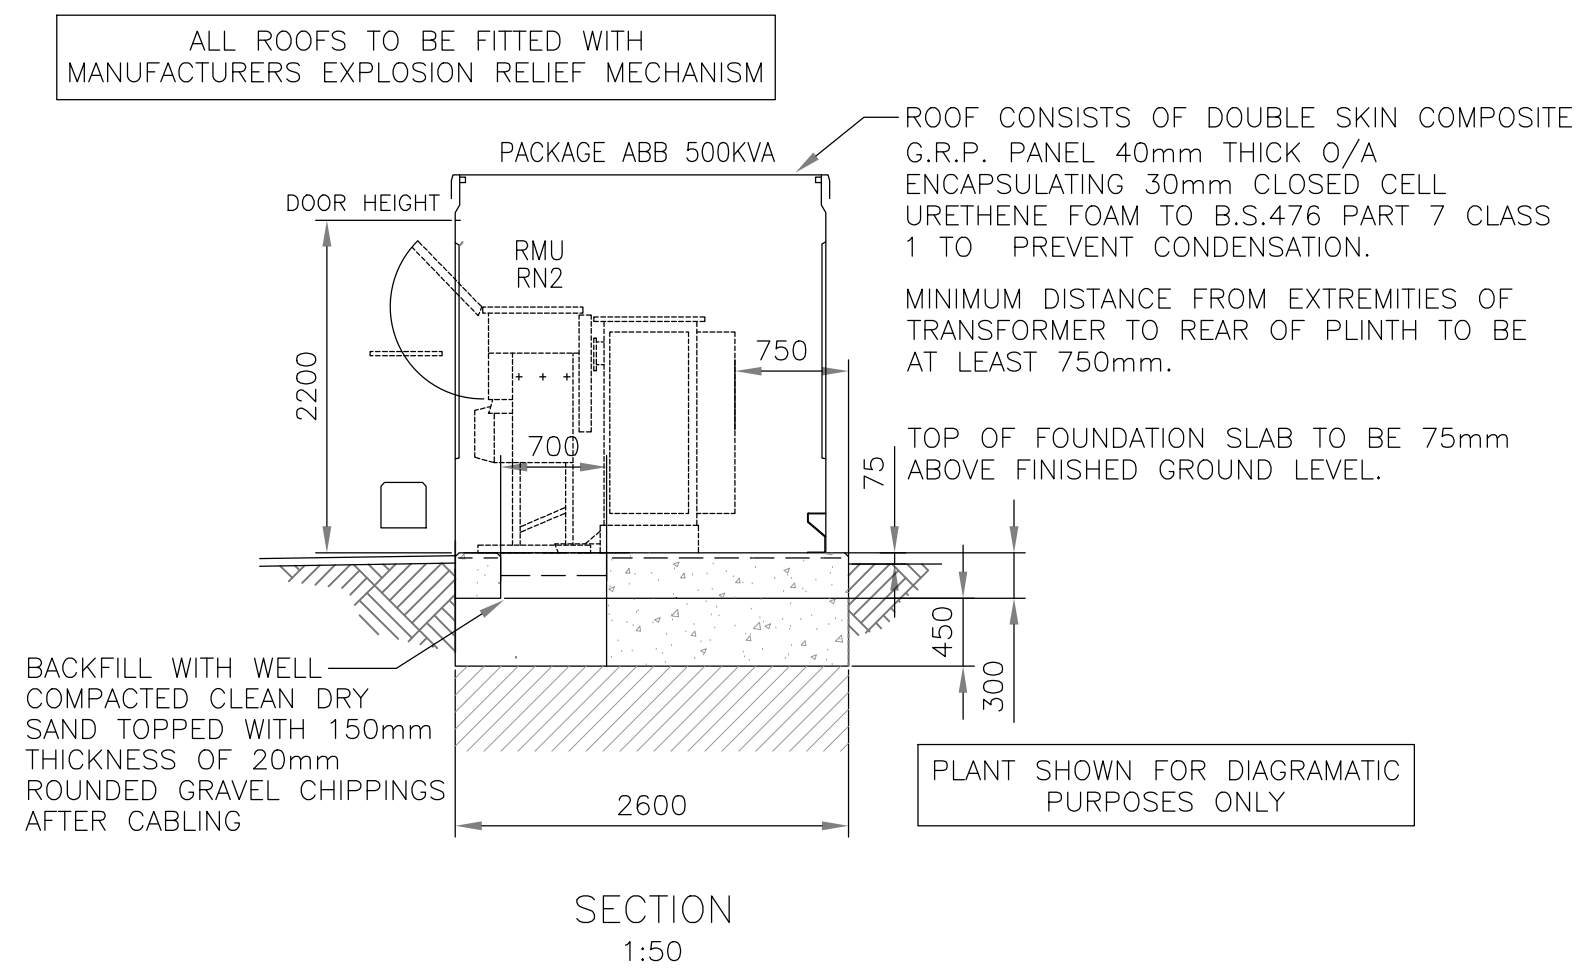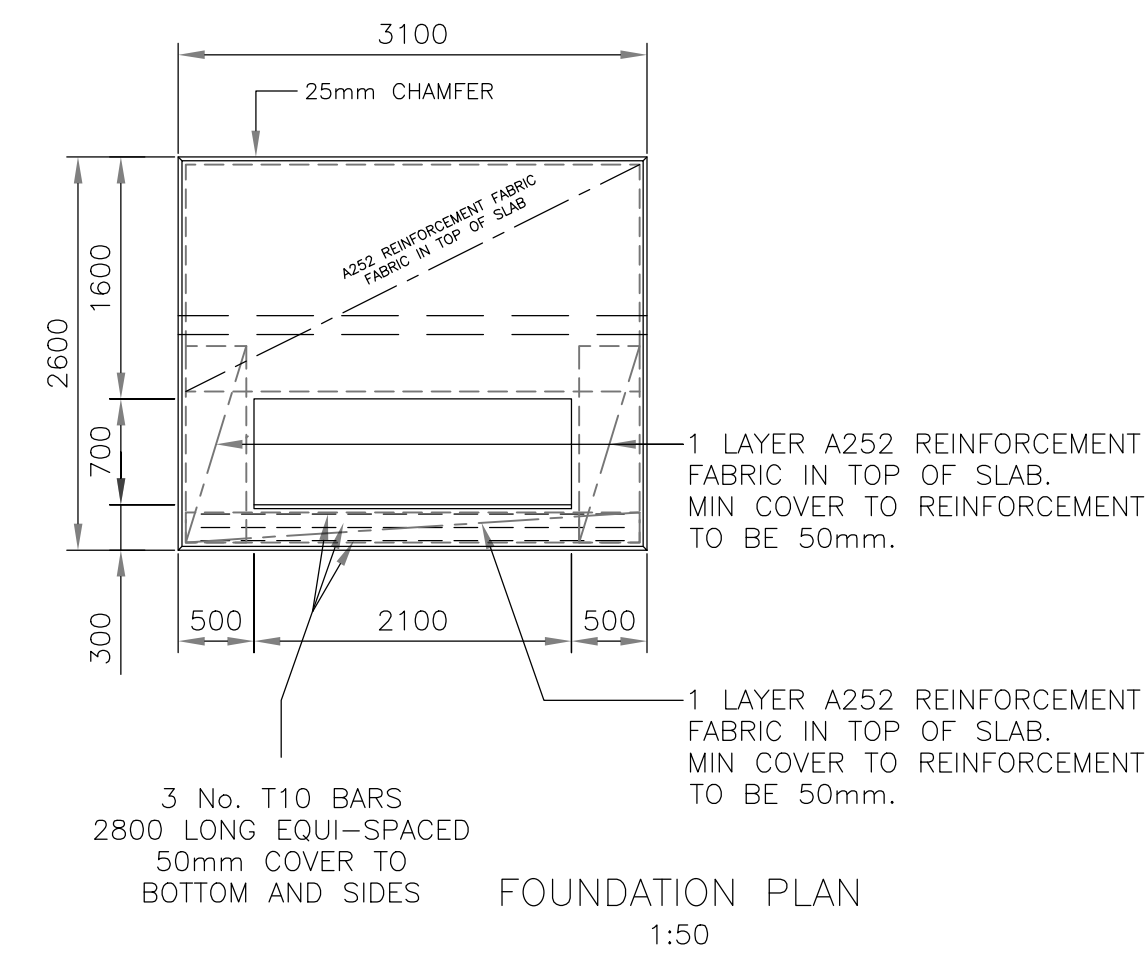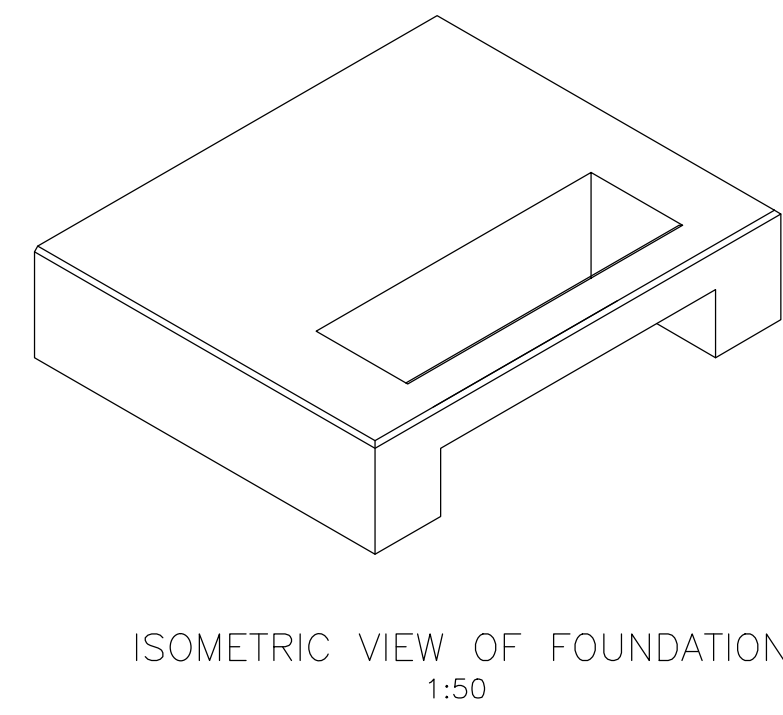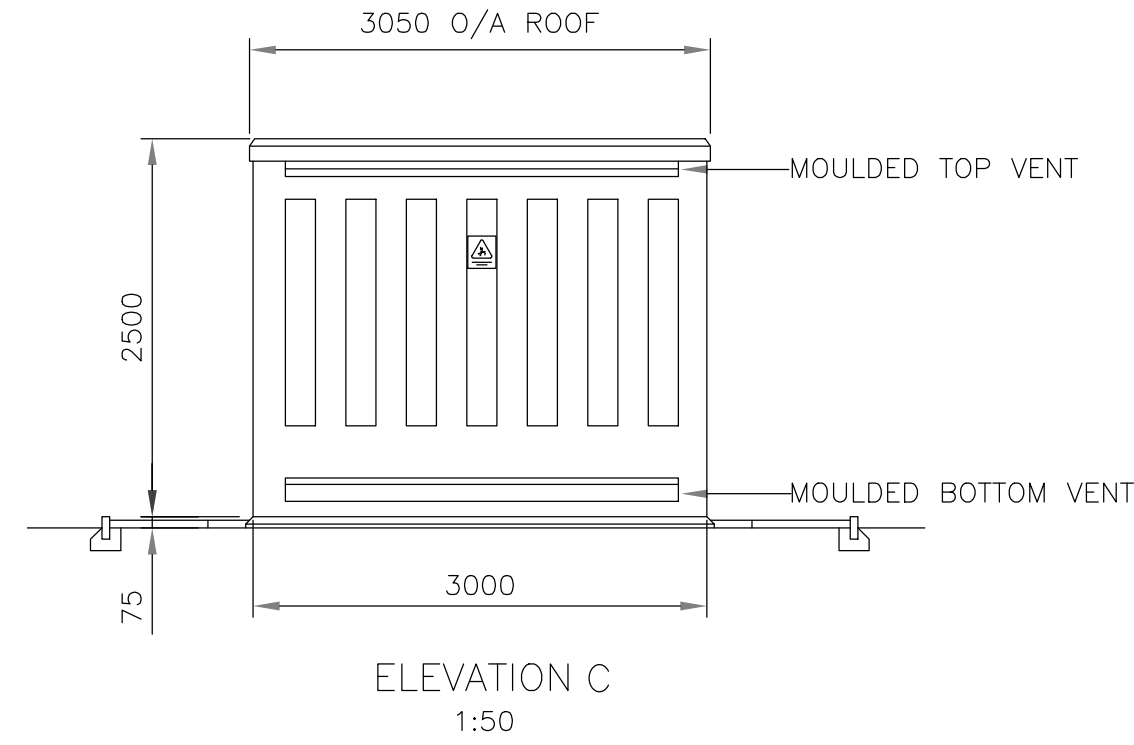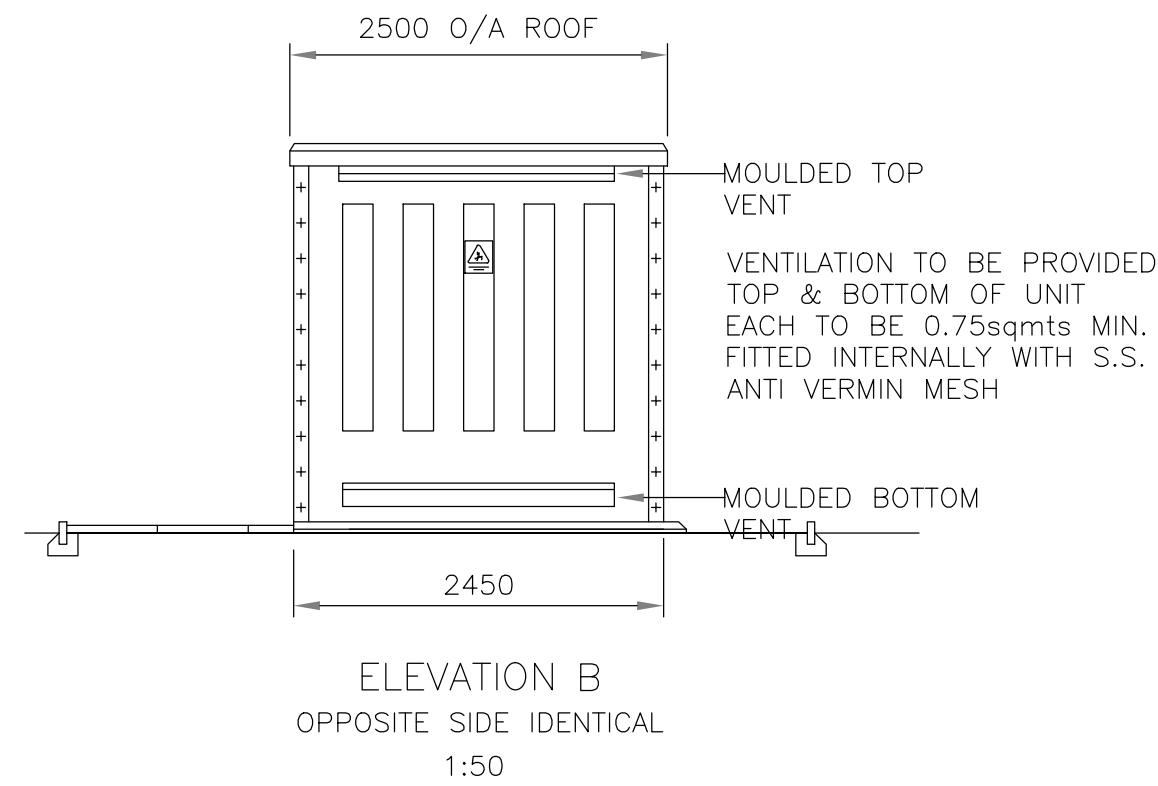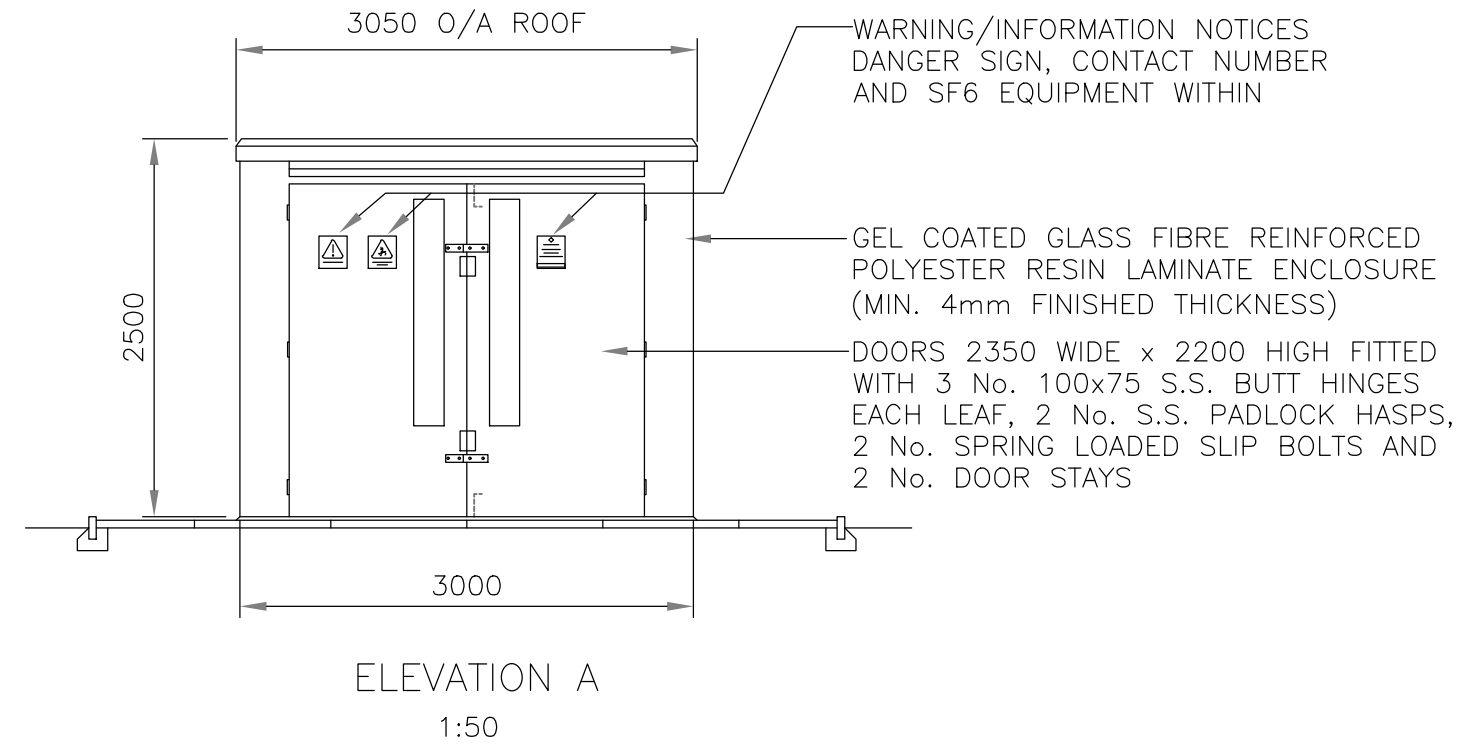

NOTES

- All dimensions and levels are to be checked on site.
- Any discrepancies are to be reported to the architect before any work commences.
- This drawing shall not be scaled to ascertain any dimensions. Work to figured dims only.
- This drawing shall not be reproduced without express written permission from AEW.
- Title overlay drawings and ownership boundaries are produced using all reasonable endeavours. AEW cannot be responsible for the accuracy or scale discrepancy of base plans supplied to them.
- All works are to be undertaken in accordance with Building Regulations and the latest British Standards.
- All proprietary materials and products are to be used strictly in accordance with the manufacturers recommendations.

CDM 2015

Client notified of duties: **At Design Workshop**

Principal Designer: **CSS**

Unless noted below, all known hazards have been highlighted on the drawing:

Drawing Based on:

- Glanville Topo Survey Reference: 4230194 / 4101 Dated: Apr 2023
- OS Map
- Vector Landscape Design Reference: 19449-VL-McD_L01 Dated: 06 / 2023

McDonald's Demise Indicated:

Application Boundary indicated:

Notes:
All drawings to be read in conjunction with all other drawings as noted on issue sheet.

Substation Details Plan

PLANNING

Initial Issue	27/06/2023	LMD	KD
REV	Date	Drawn by: -	Checked by: -
Status	Purpose of Issue		
S2	For Information		
drawing stage	Planning		
client	McDonald's Restaurants Ltd		
project	Coopers Lane Knowsley		
store	1888		
drawing title	Substation Details Plan		
date	27/06/2023	drawn	LMD
scale@A1	Varies	checked	KD

Rev

Job No

13285_AEW_1888_0081

aeu architects
0161 214 4370
www.aeuarchitects.com

