



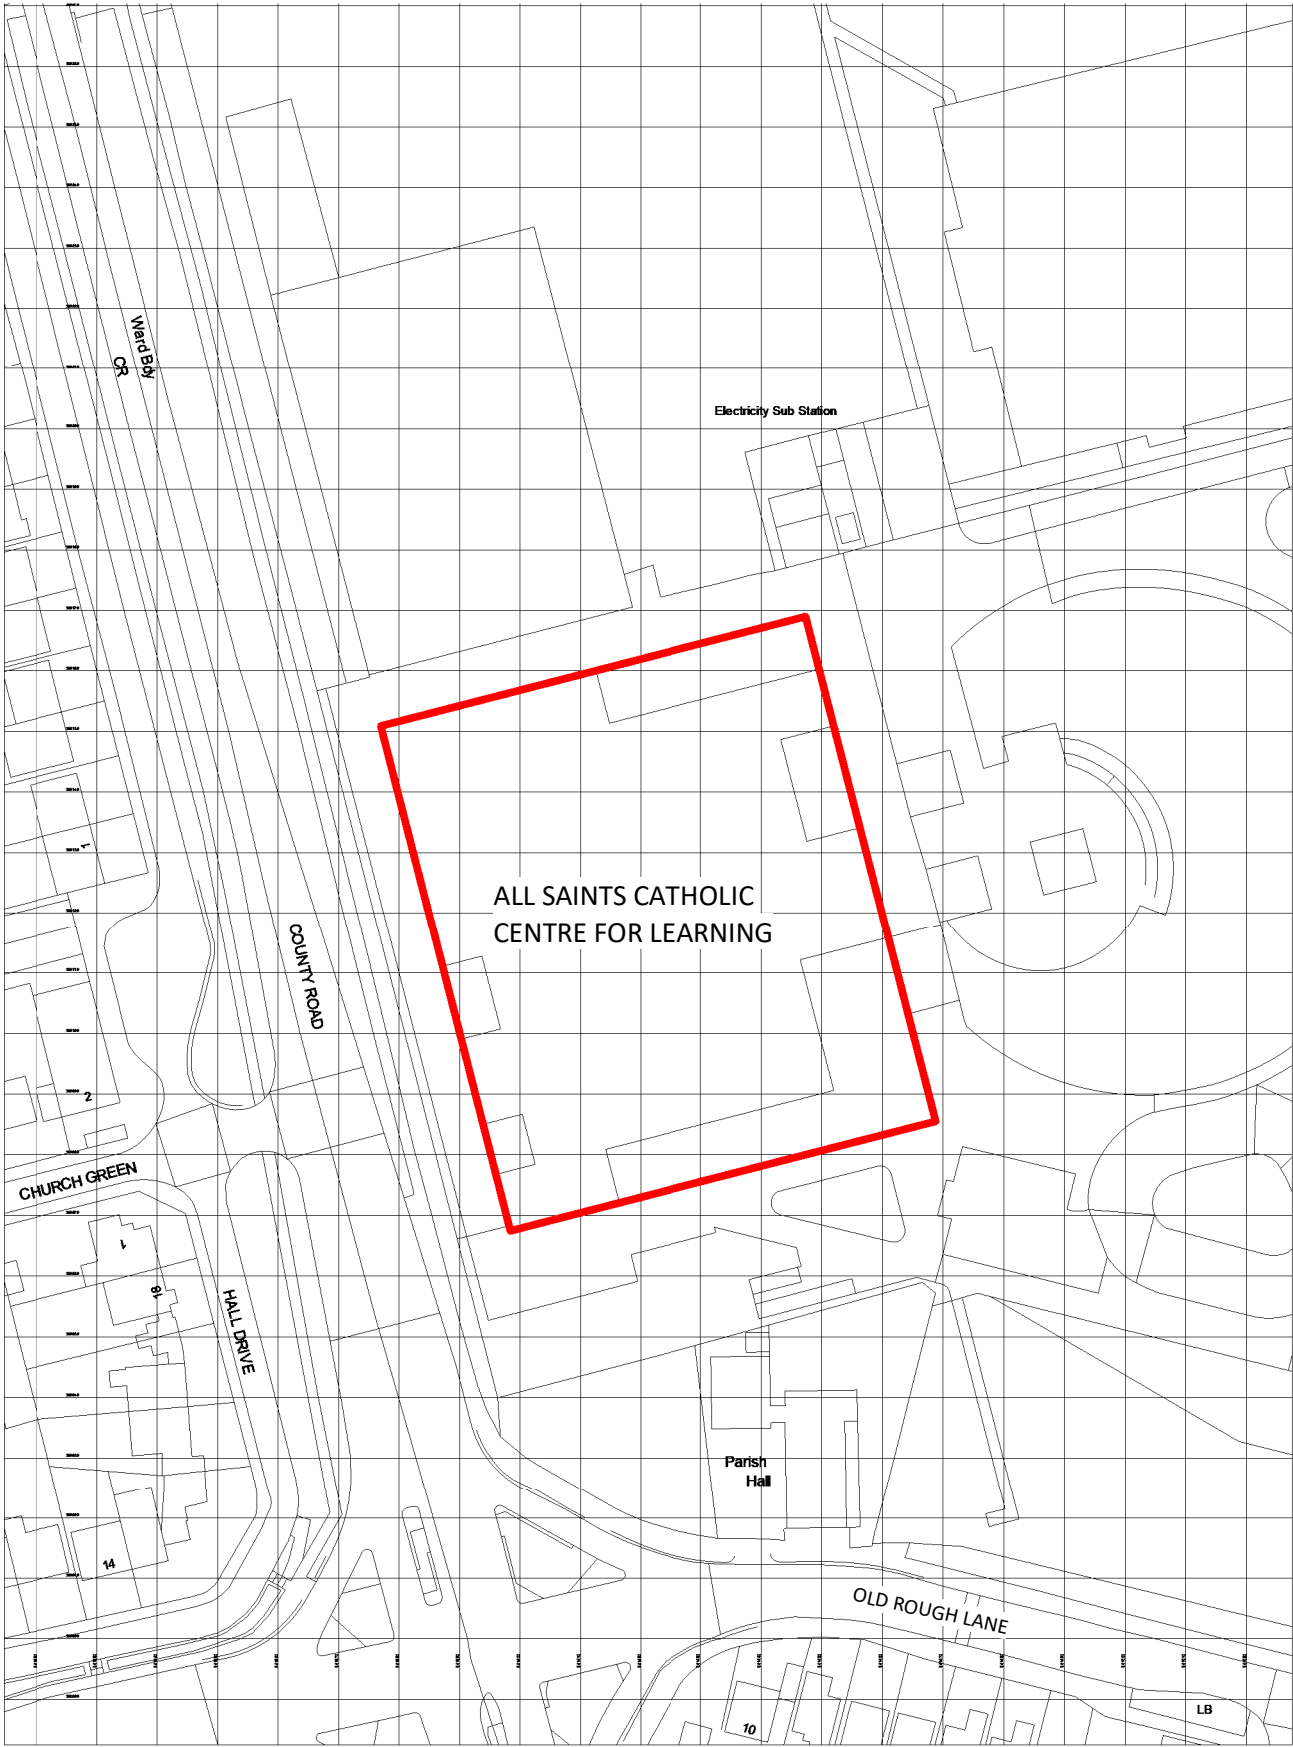

Location Plan
1 : 1250

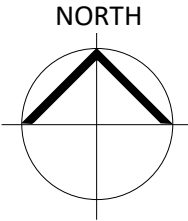

PL	PL06	26/06/2026	Planning re-submission
S2	P06	28/05/2024	Initial Stage 4 Issue for review and comment.
S3	PL02	08/12/2023	Building Regulations submission
PL	PL01	25/10/2023	Planning
STATUS	REV	DATE	DESCRIPTION

CLIENT
REVISED BY
MGL

CHECKED BY
AMW

ORIGINATOR NO
156165

CONSULTANT
STRIDE TREGLOWN
www.stridetreglown.com © Stride Treglown Limited 2020_

PROJECT
LC2a, All Saints Catholic High School
Roughwood Drive, Kirkby, L33 8XF

DRAWING TITLE
Location Plan

SUITABILITY STATUS
PL : Planning
SCALE
1 : 1250@A3

DRAWING USAGE: *Planning*

PROJECT - ORIGINATOR - VOLUME - LEVEL - TYPE - ROLE - CLASS. - NUMBER	STATUS_REVISION
156165-STL-XX-ZZ-DR-A-00201	PL_PL06