



© Arqiva
All rights reserved. No part of this publication may be reproduced, stored in a retrieval system or transmitted in any form or by any means (Electronic, Mechanical, Photocopying, Recording or otherwise), without the prior written consent of the Company.

NOTES

BASED UPON ORDNANCE SURVEY DIGITAL DATA WITH THE PERMISSION OF THE CONTROLLER OF HIS MAJESTY'S STATIONERY OFFICE, © CROWN COPYRIGHT. LICENCE NO. 100038864

O.S. LANDRANGER MAP No. 108

PROJECT:			
PROJECT:			
PROJECT:			
PROJECT:			
PROJECT: 12336589			
LEGAL PLAN	09/07/26	AD	KML
ISS	REVISION	DATE	DRN APP

arqiva

Crawley Court, Winchester, Hampshire, SO21 2QA
cad.services@arqiva.com

SITE No. 326485
KNOWSLEY PRESCOT BYPASS
KNOWSLEY PRESCOT BYPASS
HUYTON
KNOWSLEY
MERSEYSIDE
L34 6HD

NGR	SJ 46889 93336
OS GRID	346889 393336


TITLE
LOCATION PLAN

SCALE	AS SHOWN	
DRAWN	AD	25/06/26
APPROVED	KML	09/07/26

DRAWING No.	SHEET 1 OF 1	REV.
326485-00-004-ML001		1



LOCATION PLAN
SCALE 1:50,000

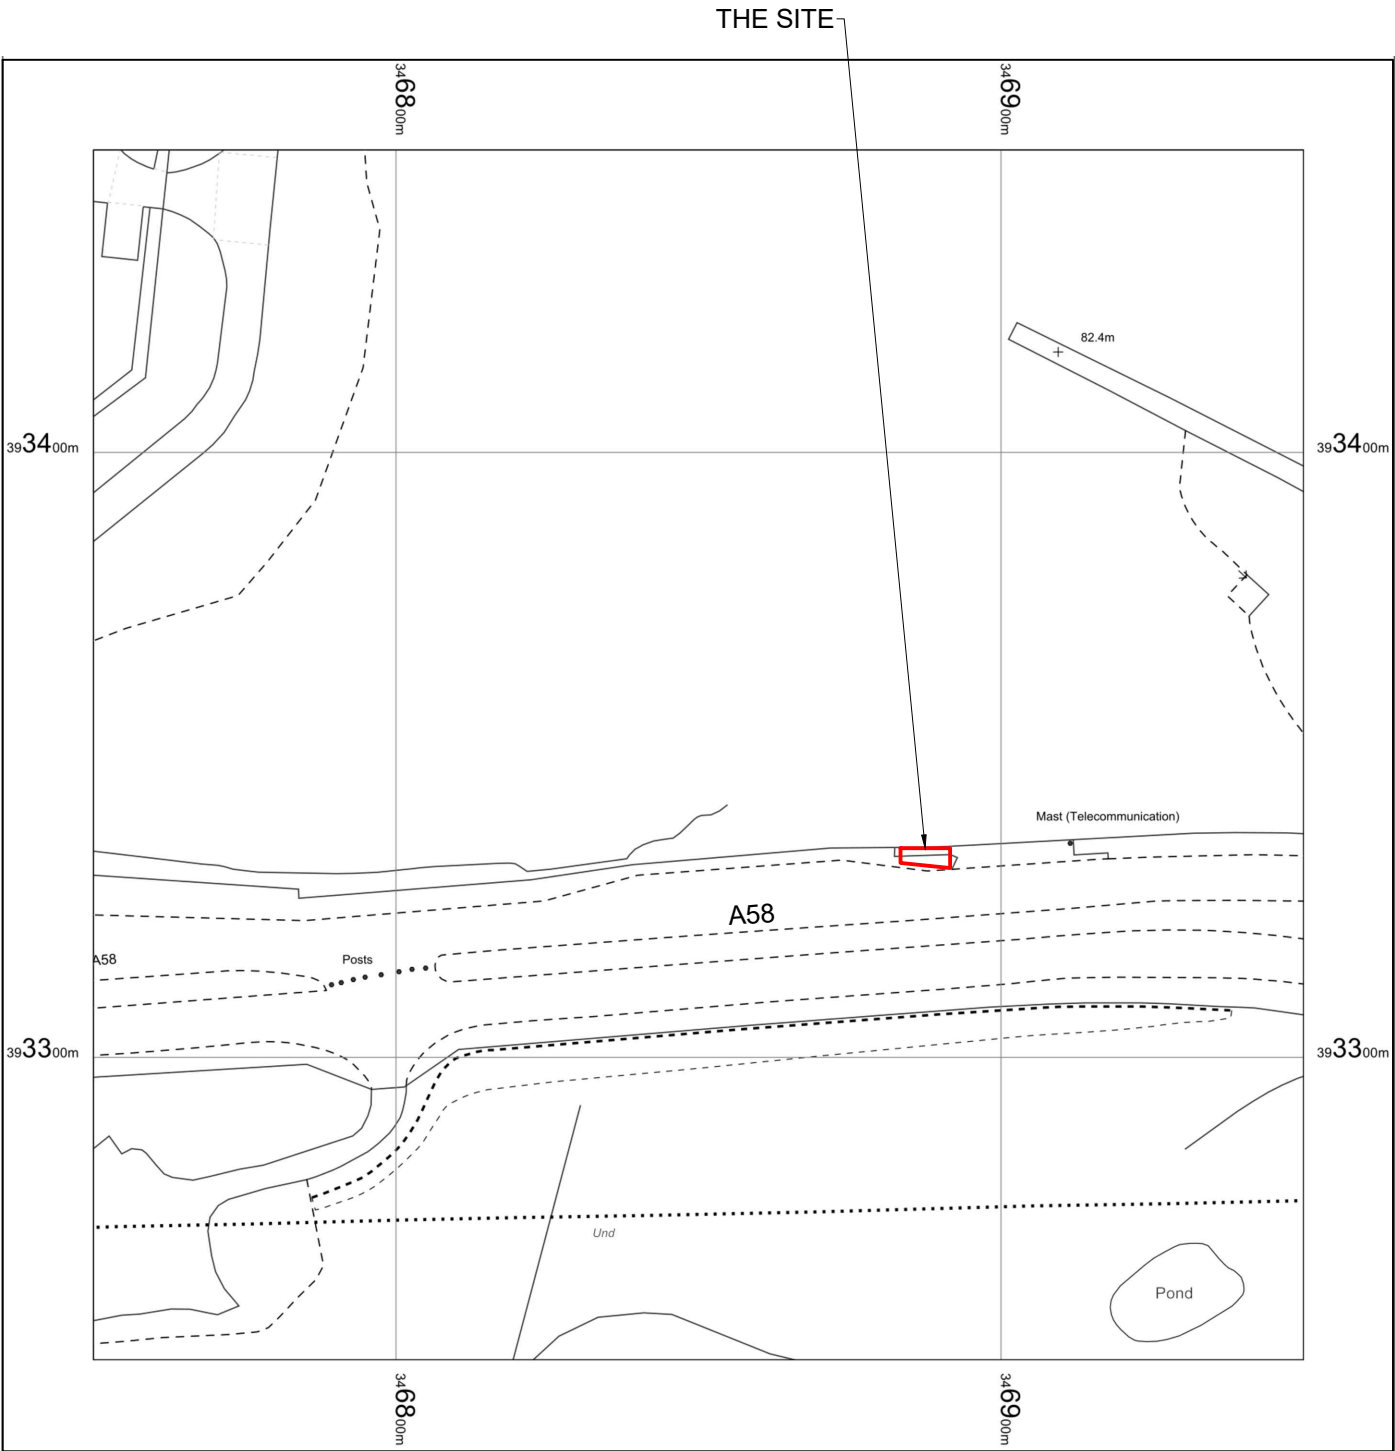

LOCATION PLAN
SCALE 1:1250