


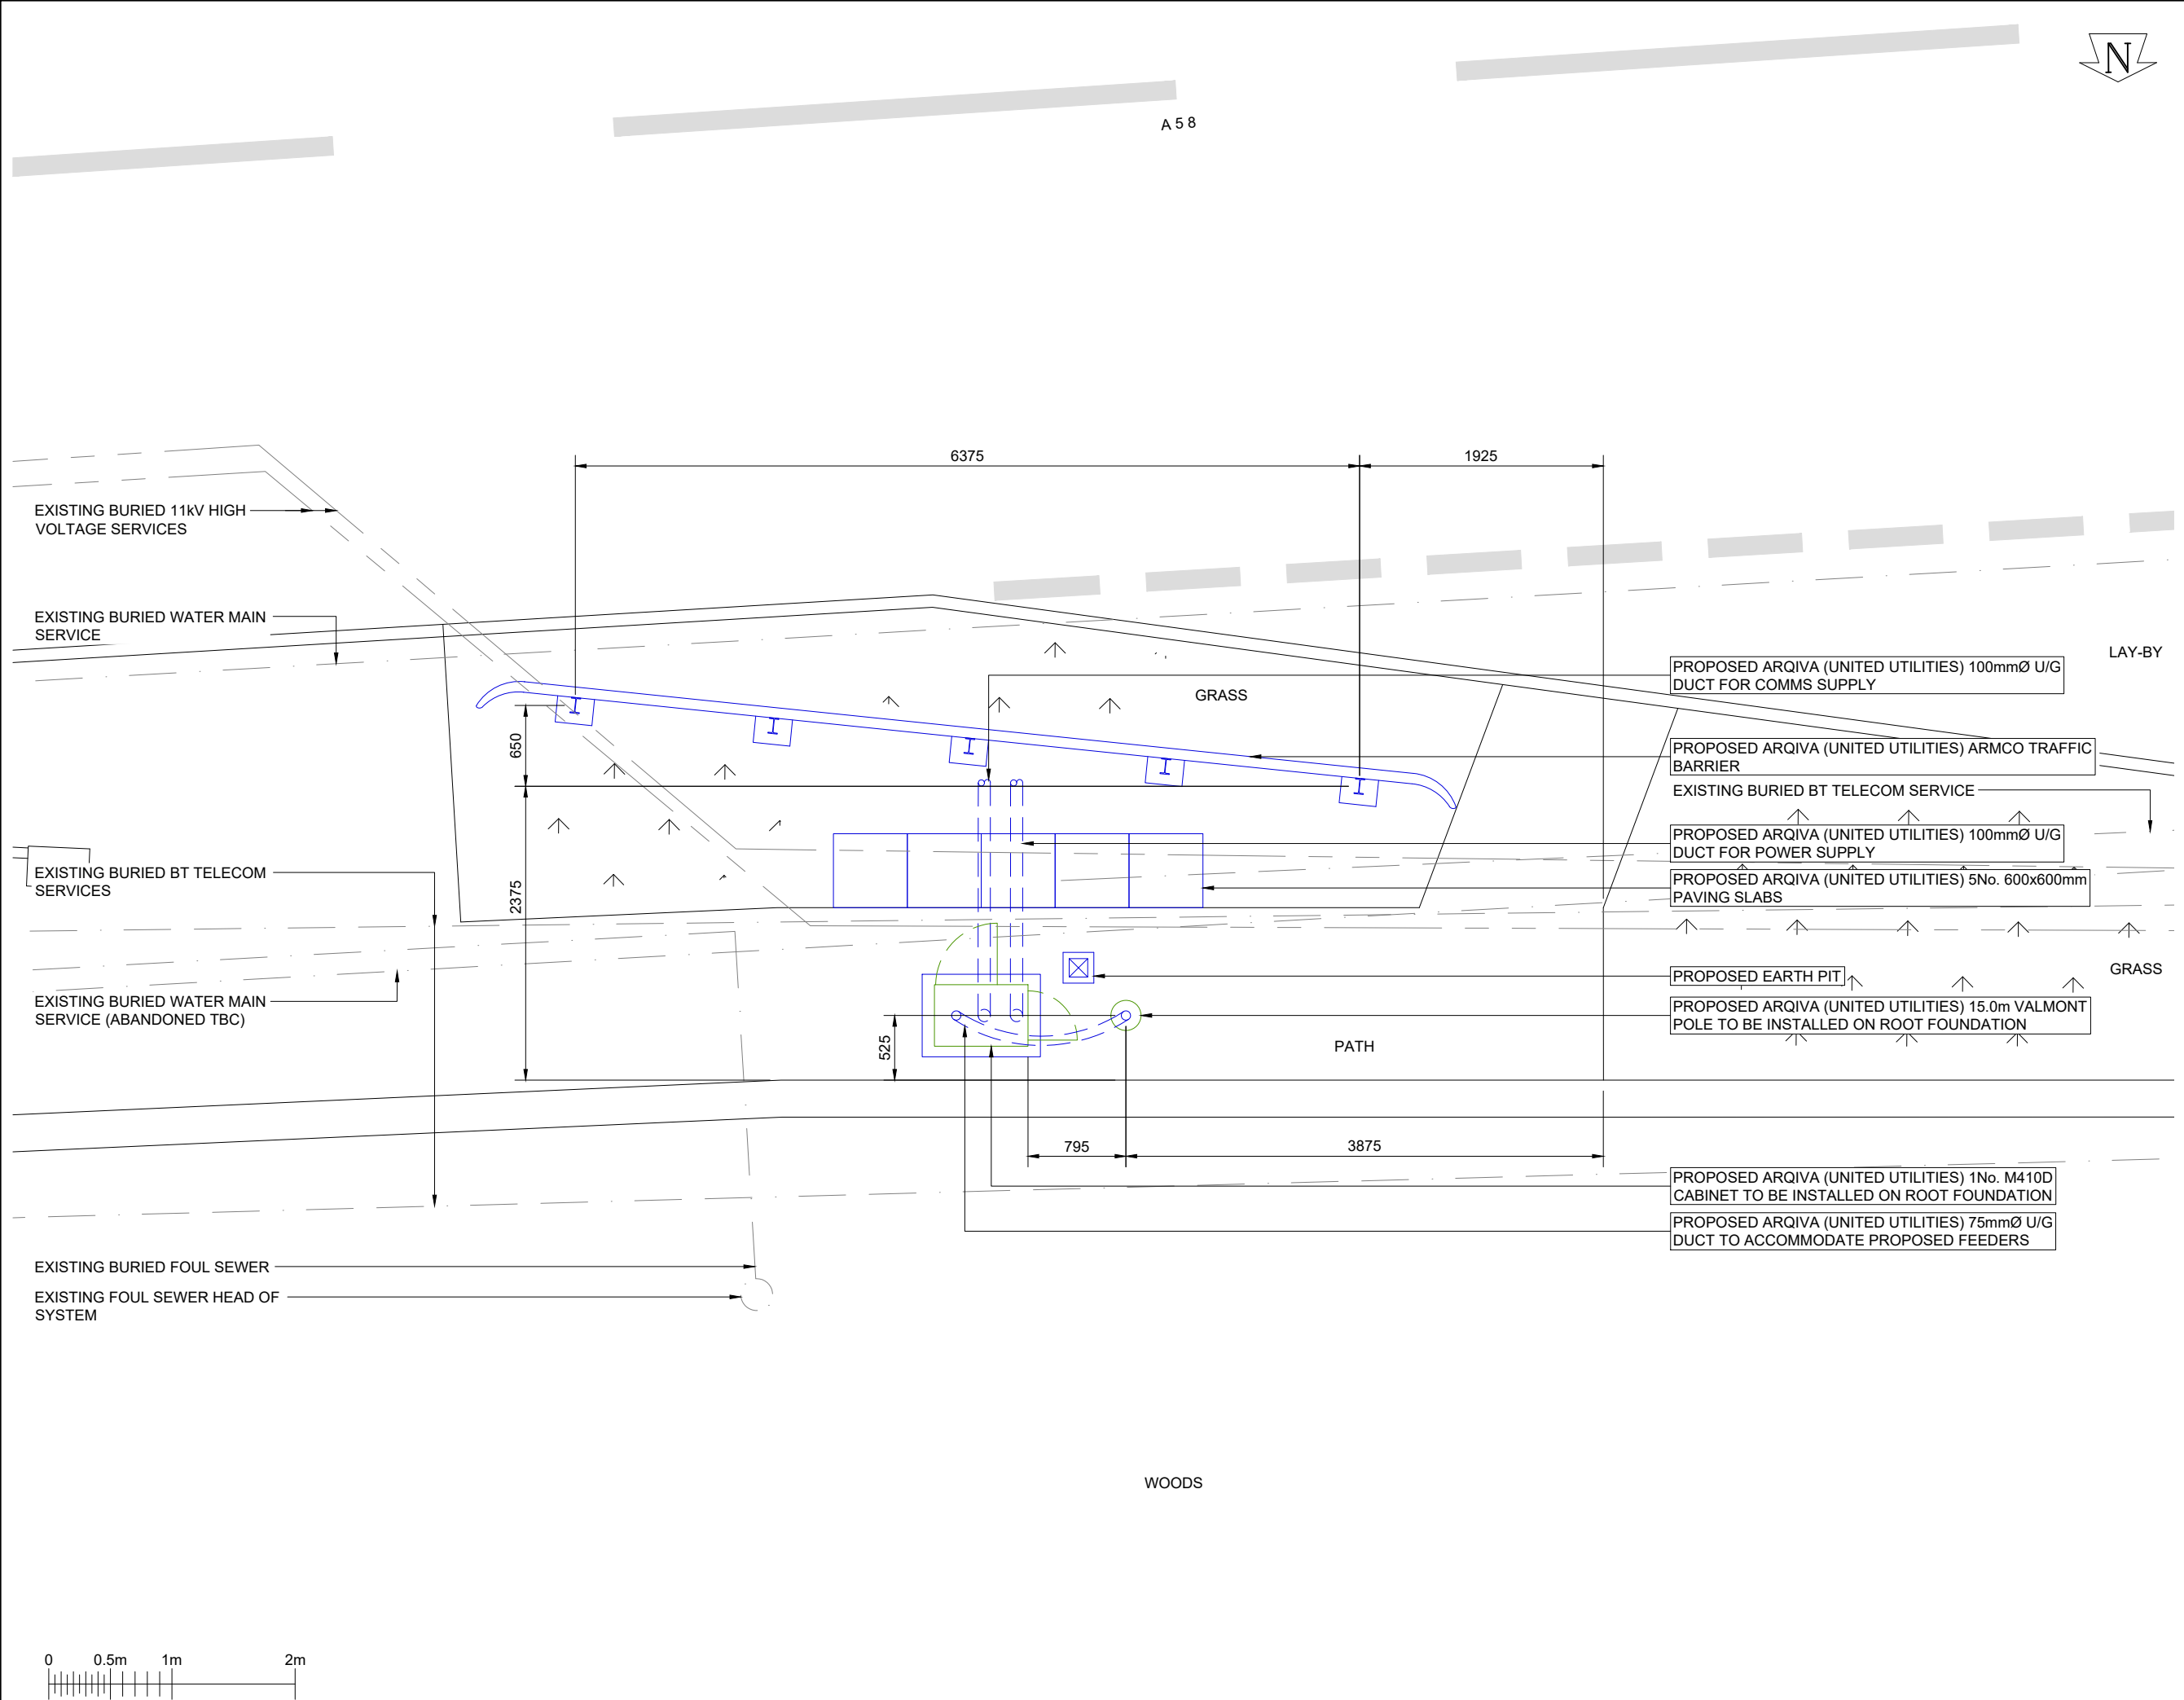

© Arqiva
All rights reserved. No part of this publication may be reproduced, stored in a retrieval system or transmitted in any form or by any means (Electronic, Mechanical, Photocopying, Recording or otherwise), without the prior written consent of the Company.

NOTES
OTHER USERS PROPOSALS
FEINT DETAILS SHOWN AS
ARE INDICATIVE OF OTHER USERS
PROPOSALS WHICH MAY BE THE
SUBJECT OF SEPARATE
APPLICATIONS

PROJECT: 12336589				
CELL No: UUW_L156				
	PROJECT:			
	PROJECT:			
	PROJECT:			
2	PROJECT: 12336589 PLANNING DRAWING	07/07/26	WHP	WHP
1	PROJECT: 12336589 SITE RECORD	26/06/26	AD	KML
ISS	REVISION	DATE	DRN	APP



Crawley Court, Winchester, Hampshire, SO21 2QA
cad.services@arqiva.com

SITE No. 326485	
KNOWSLEY PRESCOT BYPASS KNOWSLEY PRESCOT BYPASS HUYTON KNOWSLEY MERSEYSIDE L34 6HD	
NGR	SJ 46889 93336
OS GRID	346889 393336
TITLE EQUIPMENT PLAN PROPOSED ARQIVA (UNITED UTILITIES)	
SCALE	1:50
DRAWN	AD 25/06/26
APPROVED	WHP 07/07/26
DRAWING No. 326485-01-101-MD002	SHEET 1 OF 1 REV. 2