


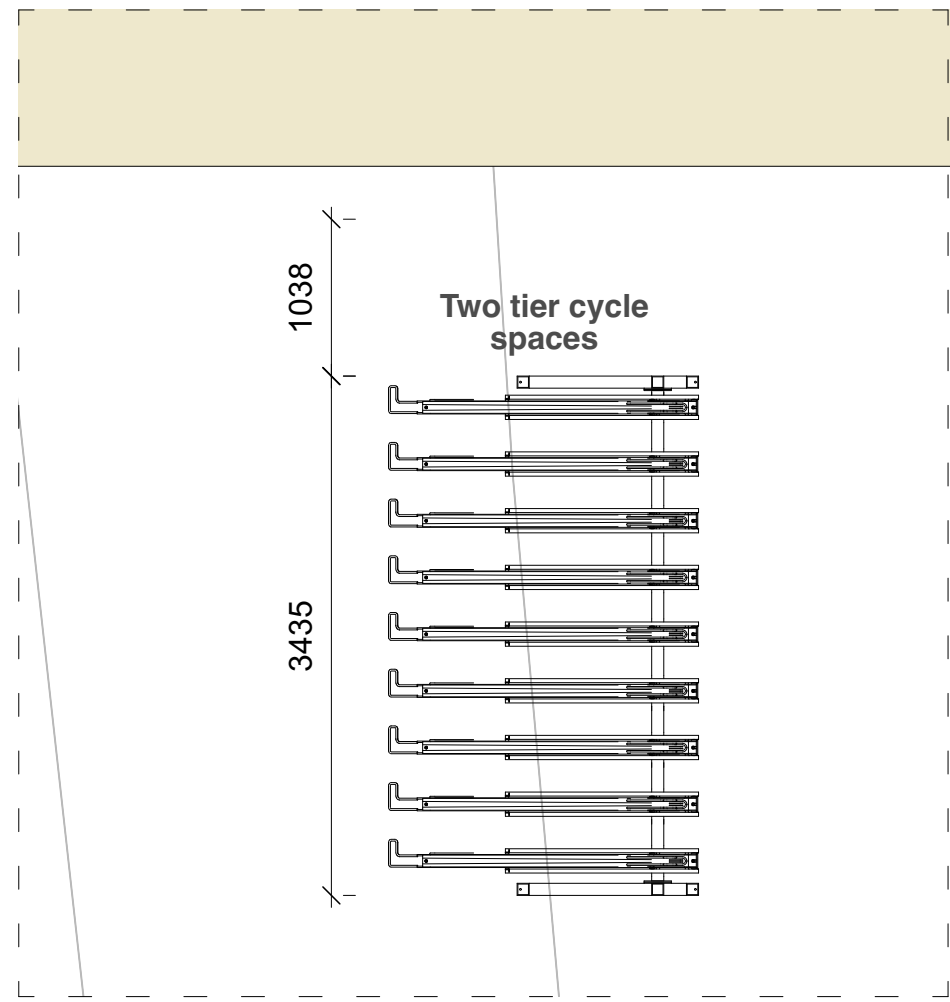


Bike Store 01 (Apartment) - Residents:

14no. Apartments

10no. 1 Bed spaces - 10no. Allocated Spaces
4no. 2 Bed spaces - 8no. Allocated Spaces

Total required no cycle spaces

Cycle specification: 18no. Two Tier Racks with Sheffield Stand under
Total: no. cycle storage spaces

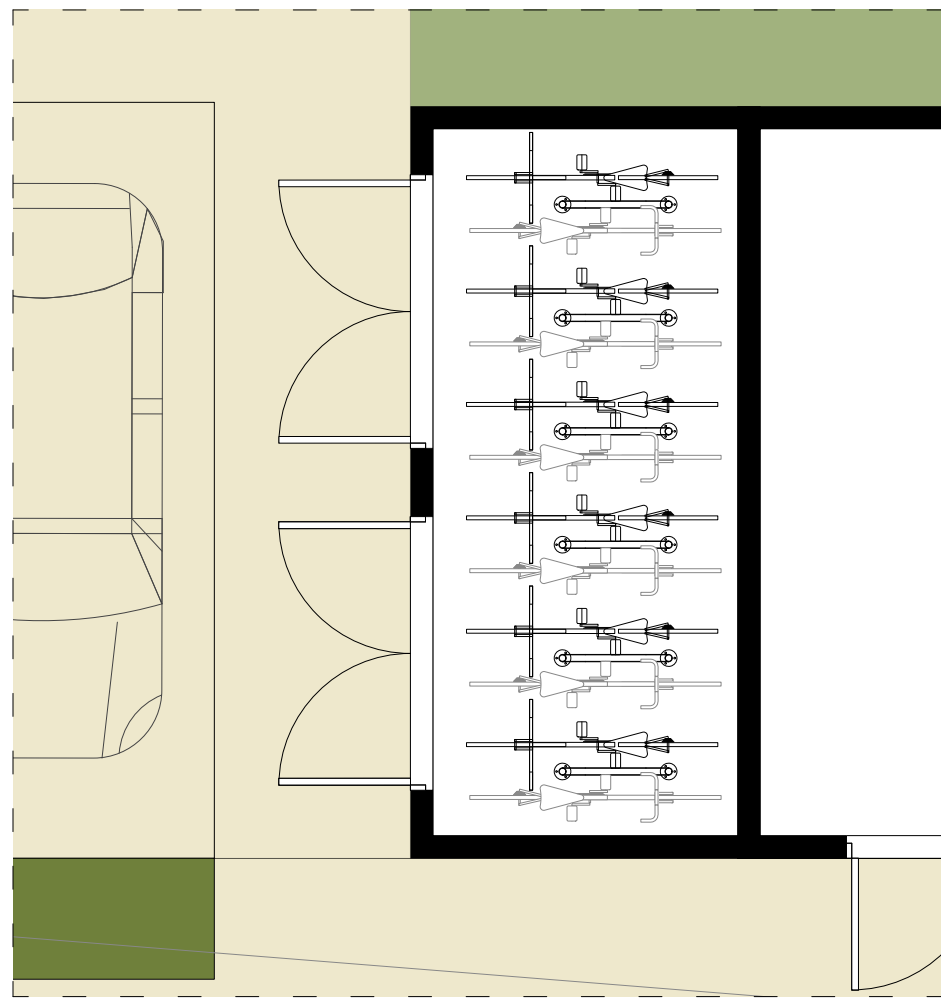


Bike Store 02 (Apartment) - Visitors:

14no. Apartments

10no. 1 Bed spaces - 10no. Visitor Spaces
4no. 2 Bed spaces - 4no. Visitor Spaces

Total required 32no cycle spaces

Cycle specification: 7no. Sheffield Stand
Total: 14no. cycle storage spaces

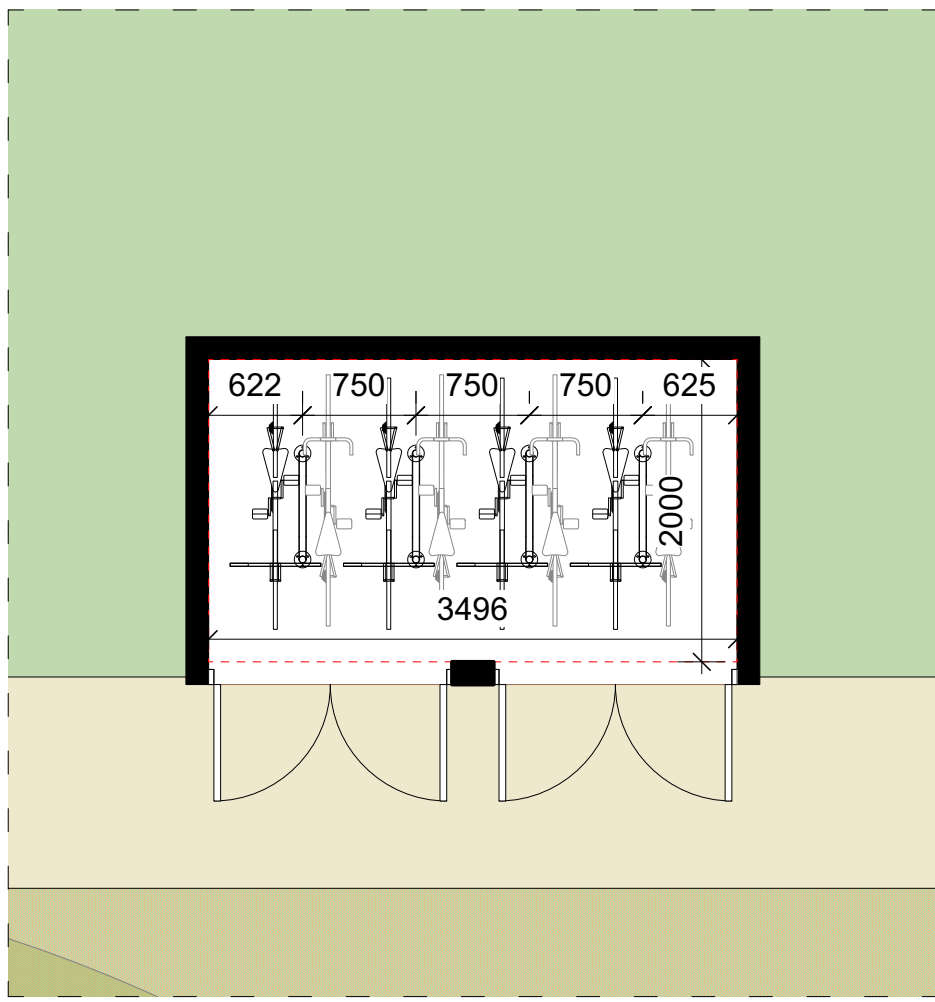


Bike Store 03 (OFD Apartment):

4no. Own-Front-Door Apartments

4no. 1 Bed spaces - 4no. Allocated Spaces
4no. Visitor Spaces

Total required 8no cycle spaces

Cycle specification : 4no. floor mounted Sheffield Cycle stands
Total: 8no. cycle storage spaces

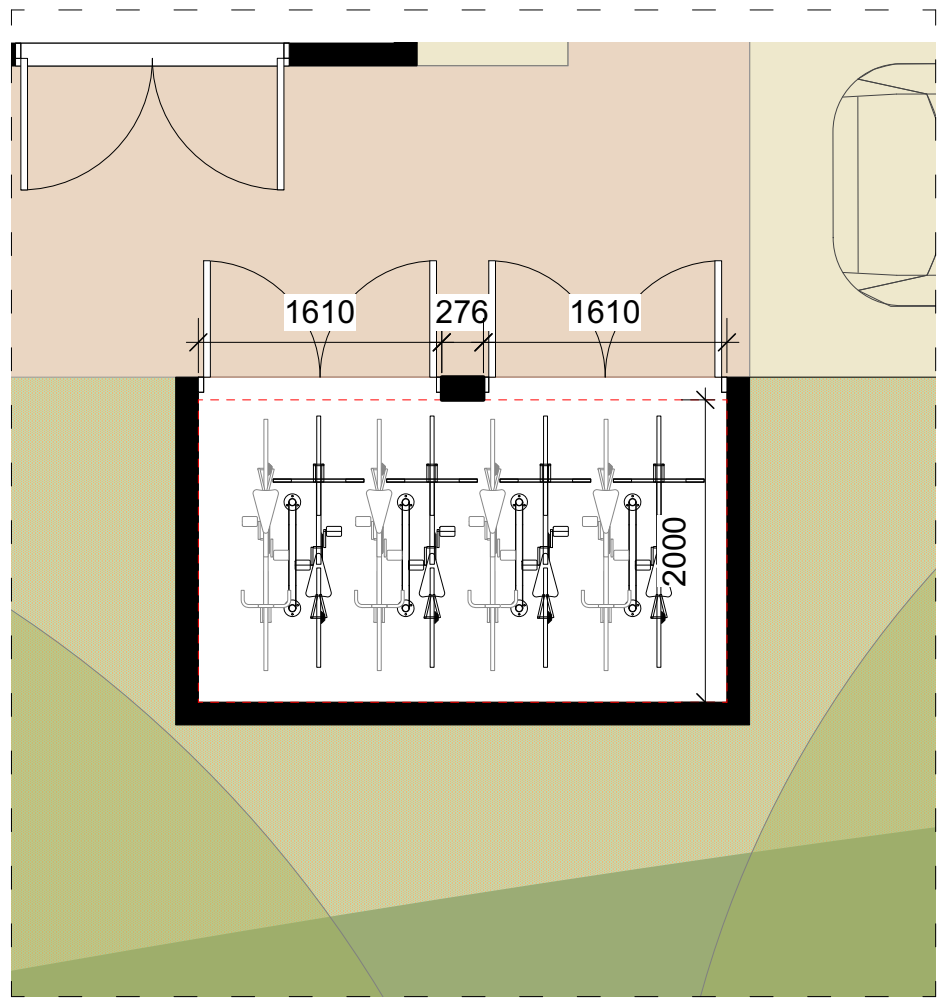

Bike Store 04 (OFD Apartment):

4no. Own-Front-Door Apartments

4no. 1 Bed spaces - 4no. Allocated Spaces
4no. Visitor Spaces

Total required 8no cycle spaces

Cycle specification : 4no. floor mounted Sheffield Cycle stands
Total: 8no. cycle storage spaces

Notes:

All bike storage will be constructed onto a concrete slab base and be of appropriate robust construction.

All communal bike storage will contain PIR motion-activated lighting.

All communal bike storage will be secured through a coded or fobbed access control system restricting access to residents of each block.

All bike storage is located within sight of primary windows and highway to provide natural surveillance.

All bike storage is within easy access of the primary access route to each block.

Onward Homes have no intention to provide e-bike charging infrastructure on this scheme due to management and fire-safety implications.



KEY

- Bike storage to houses - lockable garden shed/cycle store to rear gardens
 - Communal bike storage to apartments / OFD apartments.
 - Private bike storage to OFD Units
 - Natural Surveillance to cycle stores.
 - Route from principle entrance to communal cycle store.
 - Route from principle entrance to private store.
- Cycle storage provided as per Knowsley Council Guidance:
- 1 Bed unit - 1 Allocated & 1 Visitor space
 - 2/3 Bed unit - 2 Allocated & 1 Visitor space
 - 4 Bed unit - 4 Allocated & 2 Visitor space
- (As per Knowsley 'Ensuring A Choice of Travel' SPD)
- 2 Cycle spaces provided per unit as per Knowsley Council Guidance

Drawing Title: Cycle Allocation
Date: 20/04/2026
Drawing no: 1367 - 1052
Scale: 1:500
Drawn: KJ

revision: A
revision notes: Updated to align with planning comments and revised site layout