© Copyright of PM DESIGNS®. All rights reserved. ALL dimensions are in millimetres unless stated otherwise. ALL dimensions must be checked on site prior to construction and any discrepancies reported to the architect. Work is subject to change following detailed design.

STATUS
PLANNING

RevNo	Revision note	Date	Signature	Checked

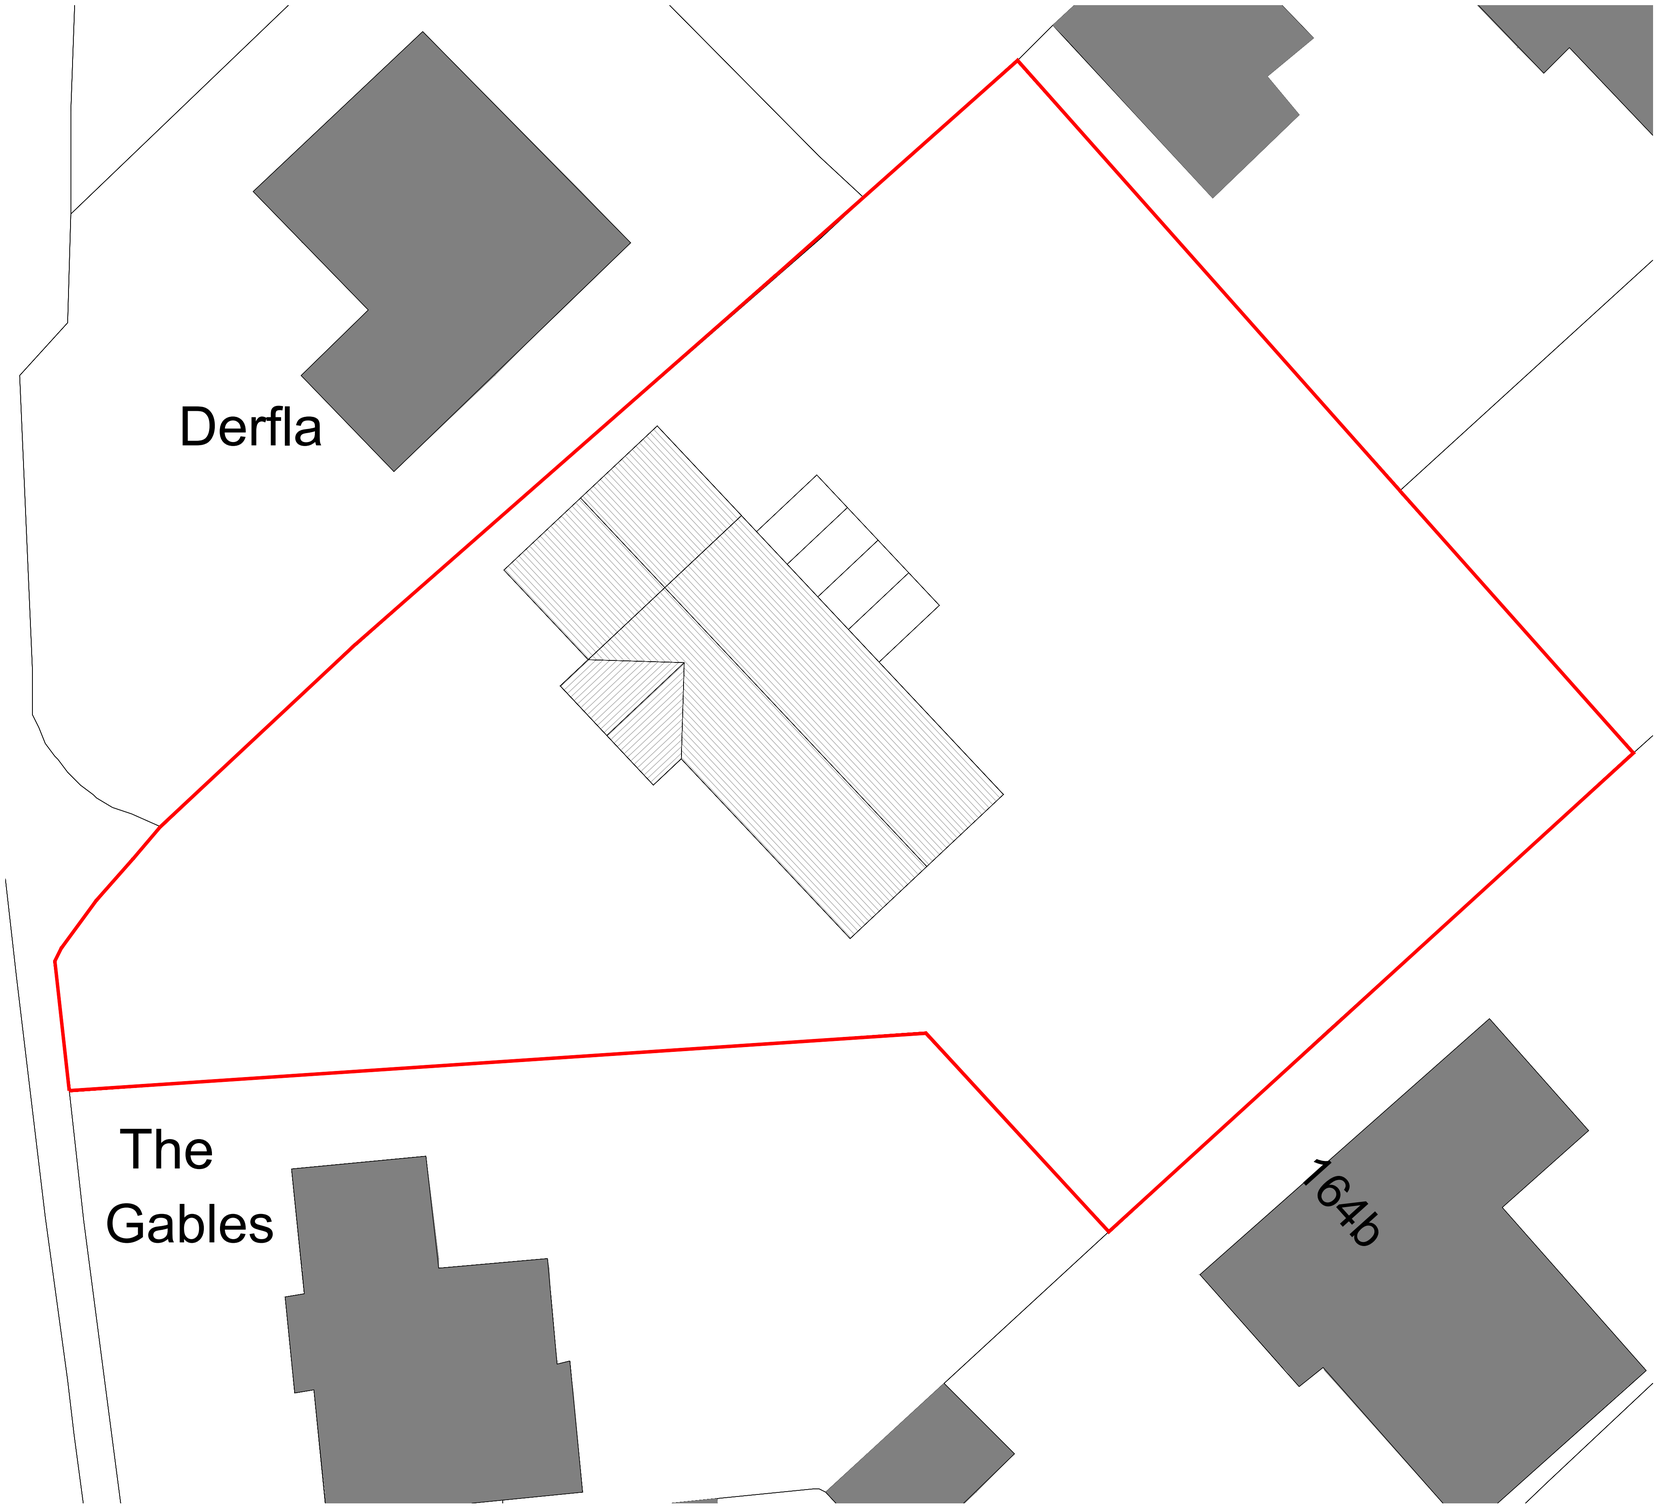

EXISTING SITE PLAN | SCALE 1:100

SITE LOCATION PLAN | SCALE 1:1250

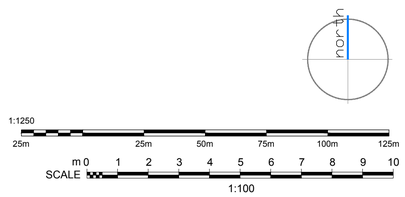

PARLE MAGUIRE DESIGNS

PROJECT: SILVER BIRCHES
WHEAT HILL ROAD
HUYTON
L36 5UR

CLIENT: MR STOKES

Drawing Title
EXISTING SITE AND LOCATION PLAN

Drawing No.
A100

Date:
APRIL 2026

Scale:
VARIES @ A1

Revision:
-

Issue:
PLANNING STATUS