
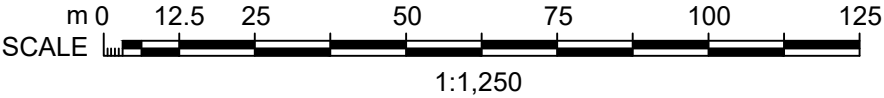


Notes:

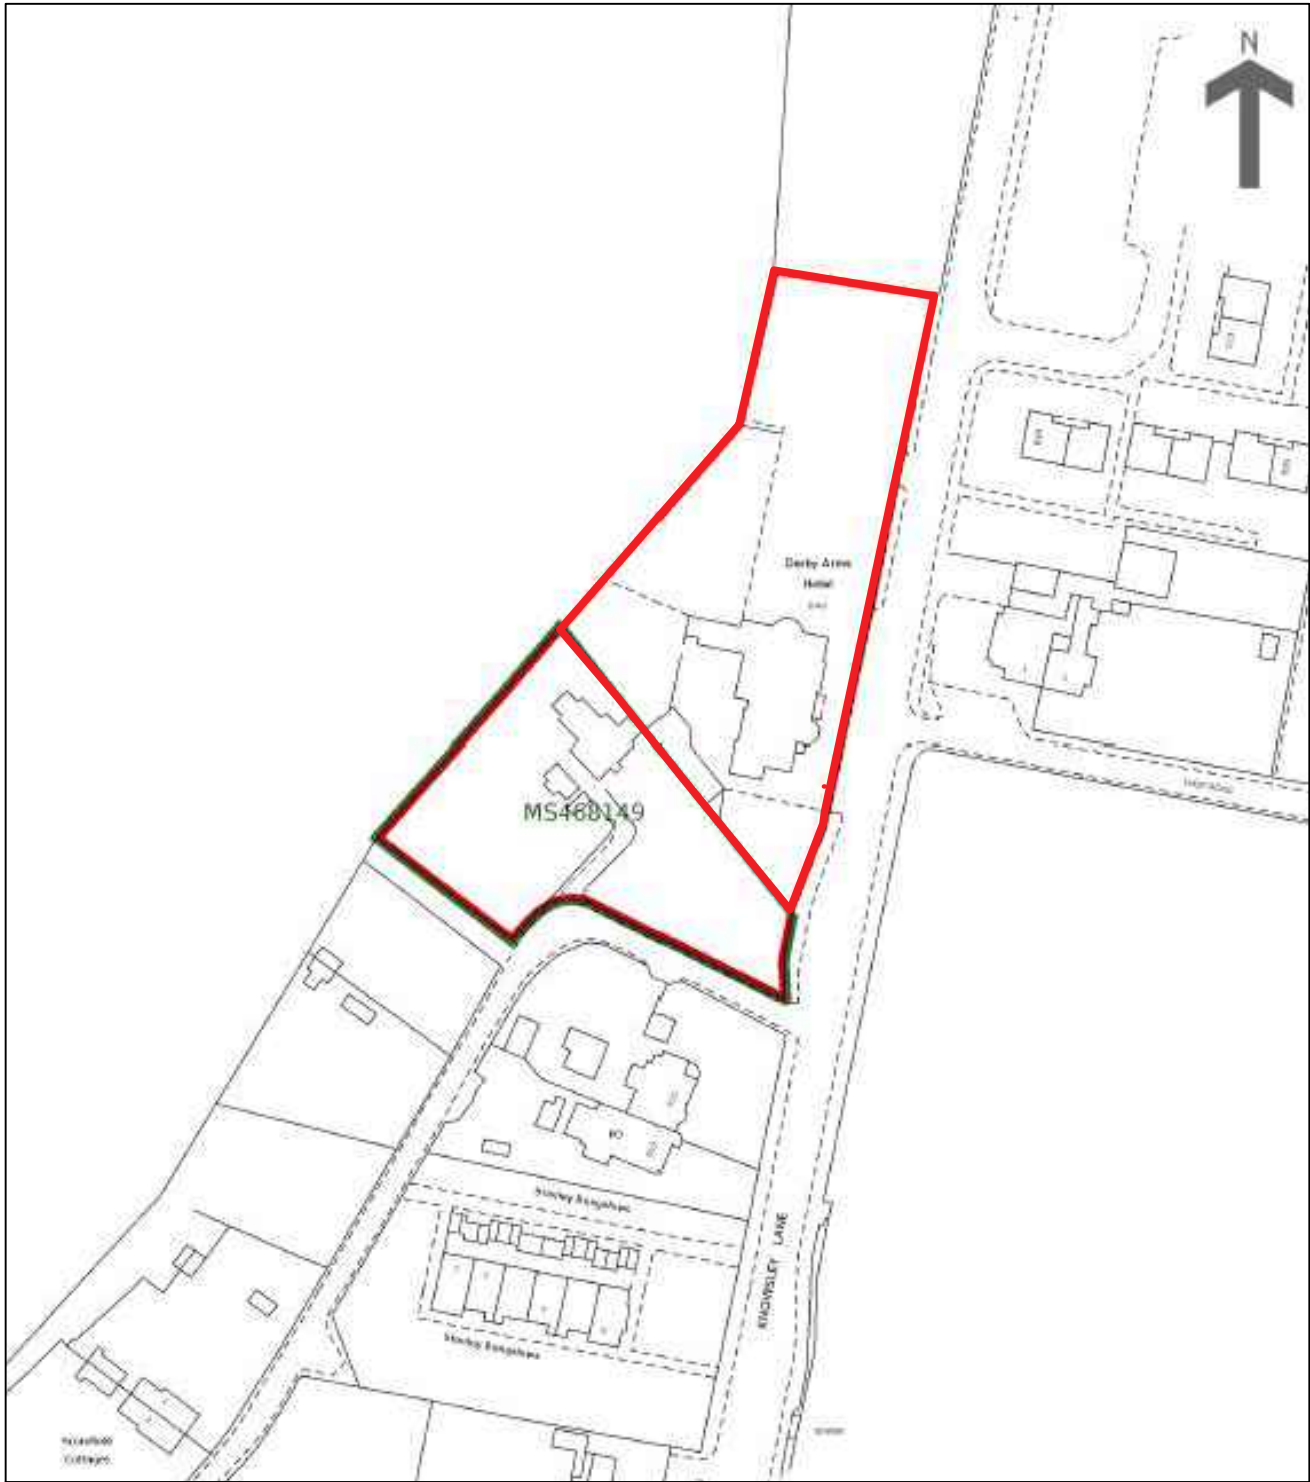

C	scale noted as 1:1250	06.01.25
B	red line UPDATED	16.12.24
A	red line for tall posts & picket fence	30.10.24
Revision	Description	Date
 DV8 DESIGNS ARCHITECTURE•INTERIORS		
EXISTING NOTE: ALL DIMENSIONS TO BE CHECKED ON SITE TO BE READ IN CONJUNCTION WITH ALL RELEVANT CONSULTANT'S DOCUMENTATION		
Client: GREENE KING		
Project No. 2302	Project: DERBY ARMS KNOWSLEY	
Drawing No. 200	Drawing Title: SITE LOCATION PLAN	
Revision: C	Scale: 1:1250 @ A3	Date: 21/05/24
		Drawn by: SG