


Notes.
All details existing, unless marked proposed
Original drawing size A4
Scaled dimensions should not be taken from this
drawing unless authorised.

Site Boundary
Advert Location

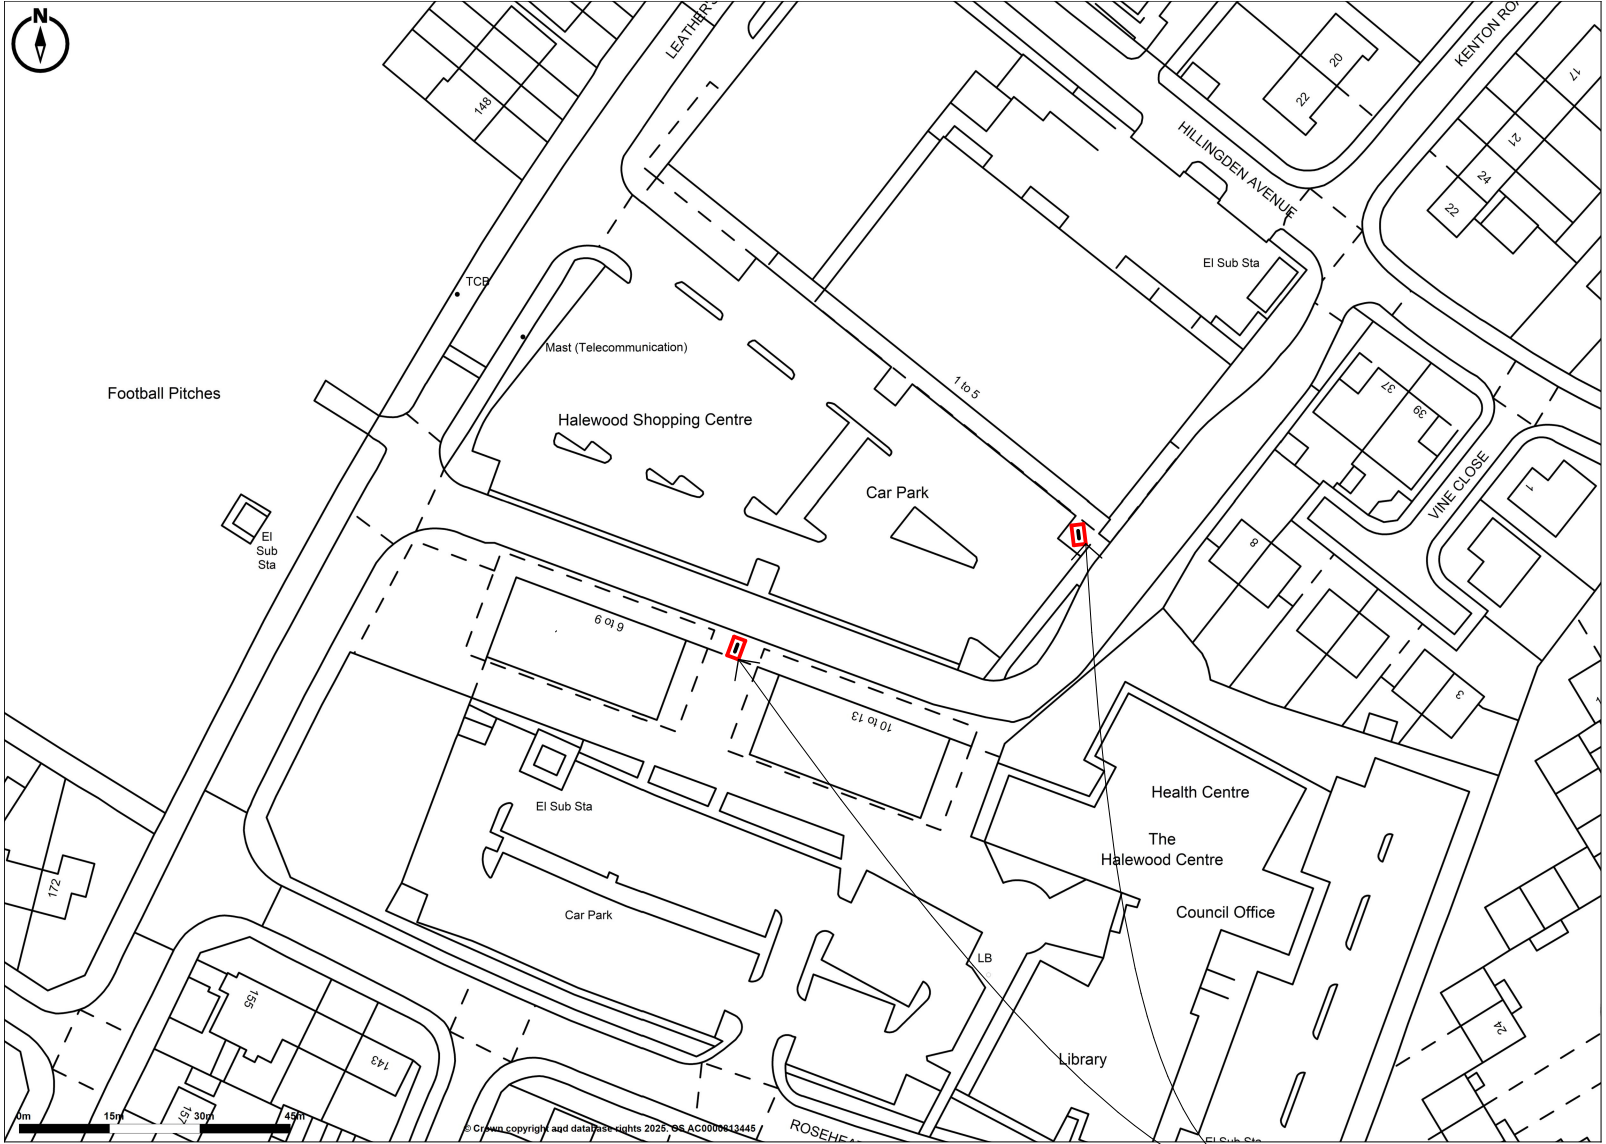

ArdentLand

7 Bell Yard
London
WC2A 2JR
0203 925 4603
www.ardentland.com

Ardent Land Ref:
-

Project

Halewood Shopping Centre,
Leathers Lane, Halewood,
Liverpool,
L26 0TX

Drawing Name

**Location Plan -
Proposed**

Drawing Status

PLANNING

Revision
- First Formal Issue CDDO

Date
18.08.2025

Drawing Scale @ A4
1:1250

Layout ID **Revision**
T4921 A4 050

Promap
LANDMARK INFORMATION

© Crown copyright and database rights 2025. OS AC0000813445
Plotted Scale - 1:1250. Paper Size - A4



Application Sites

