NOTES

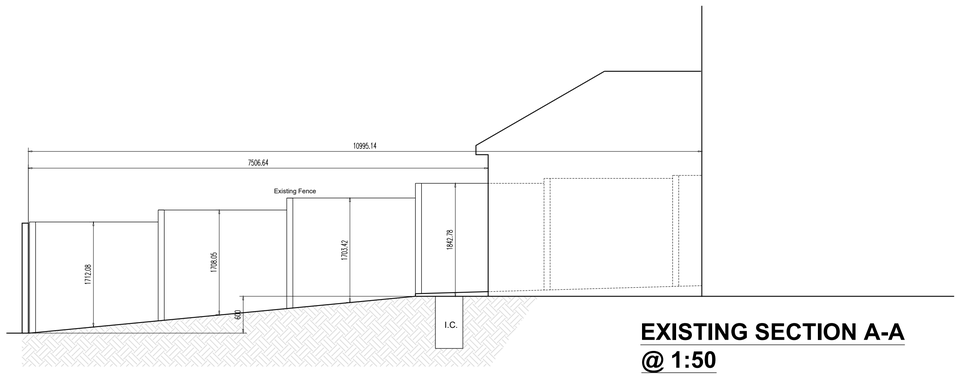

EXISTING SECTION A-A
@ 1:50

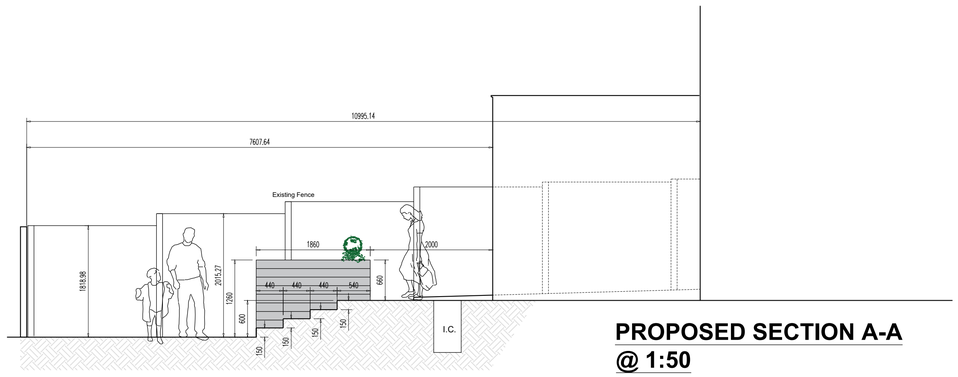

PROPOSED SECTION A-A
@ 1:50

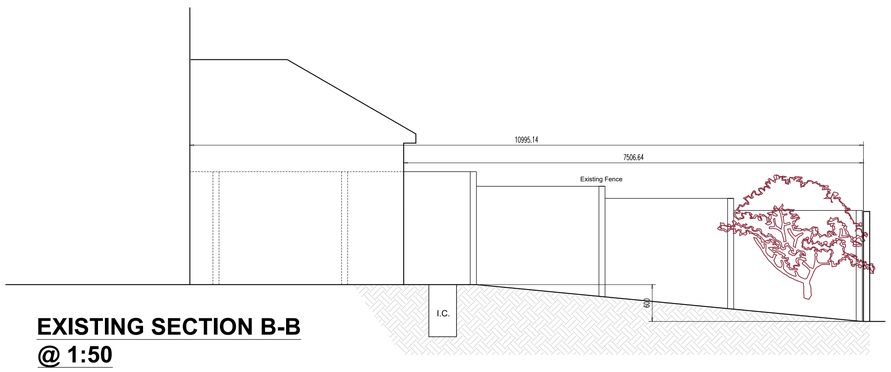

EXISTING SECTION B-B
@ 1:50

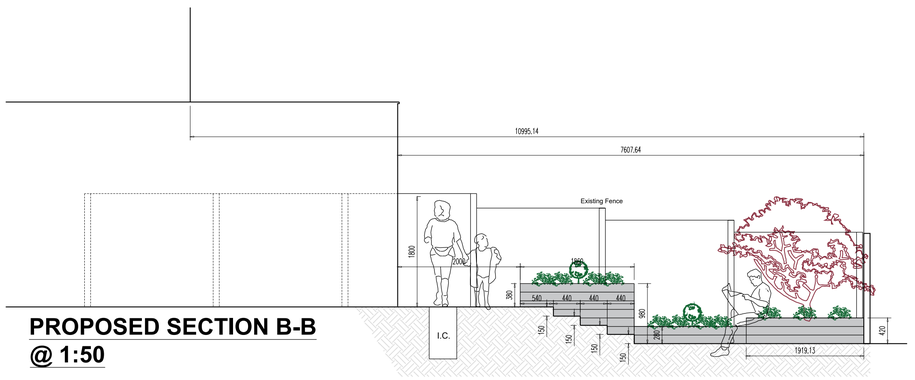

PROPOSED SECTION B-B
@ 1:50

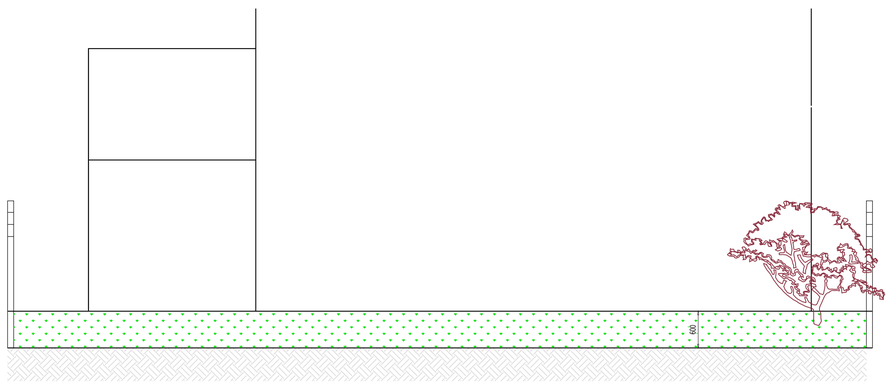

EXISTING SECTION C-C
@ 1:50

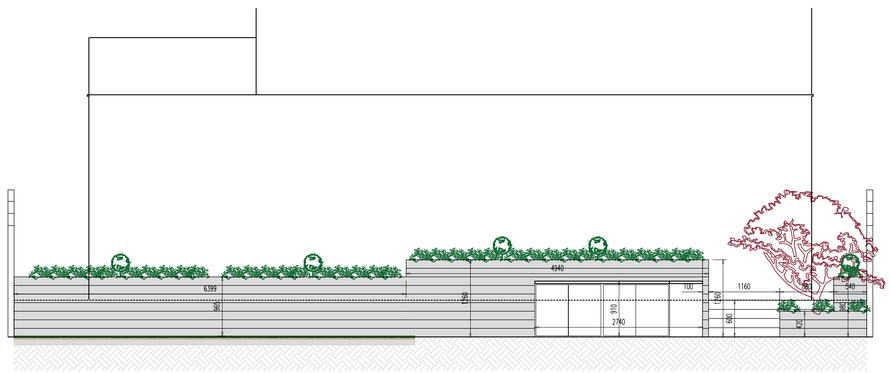

PROPOSED SECTION C-C
@ 1:50

SCALE BAR 1:1250

0 25 50 100 200

SCALE BAR 1:50

0 1 2 3 4 5 10

SCALE BAR 1:100

0 5 10 15 20

Paving Areas
Rear Patio Indian Stone (Kandela Grey) =79.385 sqm
Rear Steps Indian Stone (Kandela Grey) = 2.692 sqm
Rear Total Paving = 82.078 sqm

Front Stone Paving (Charcoal) = 4.718 sqm
Front Indian Stone (Kandela Grey) = 23.484 sqm
Front Total Paving = 28.202 sqm

Lawn Areas
Front Lawn = 18.137 sqm
Rear Lawn = 38.169 sqm
Total Lawn = 56.306 sqm

Retaining Wall / Flower Bed Areas
Marshalls Argent Garden Walling (Light)
440X100x140mm = **23.348 sqm** (approx 4 packs of 90)

Marshalls Argent coping (Dark)
600x136mmx50mm = **17.321 m** (approx 5 packs of 50)

Fencing
Rear: 1.8m high Concrete Post, Concrete Gravel Board and Feather Edge Timber Infill Panel = 13.919m + (6.419 x 2)
Total Rear = 26.757m

ISSUED FOR PLANNING

REV	DATE	DESCRIPTION	DRAWN	CHECKED
01	Nov24	Altered landscaping to rear garden to maintain the perimeter fencing height.	JS	LS

ORIGINAL SIZE	A1	SCALE 1:50	DATE Nov 2024
CLIENT	Jay & Laura Siadankay 10 Lloyd Road, Prescot, L34 6LG		
LOCATION	10 Lloyd Road Prescot, Knowsley, L34 6LG		
DRAWING TITLE	PROPOSED LANDSCAPING – SECTIONS ELECTRICS AND DRAINAGE		
DRAWING NUMBER	LloydRd/Extension/T/08	REVISION	v2

Jay Siadankay
10 Lloyd Road, Prescot, Knowsley, L34 6LG
MOB: 07843164132 - E-Mail: j.siadankay@btinternet.com

Issued for Planning – November 2024