

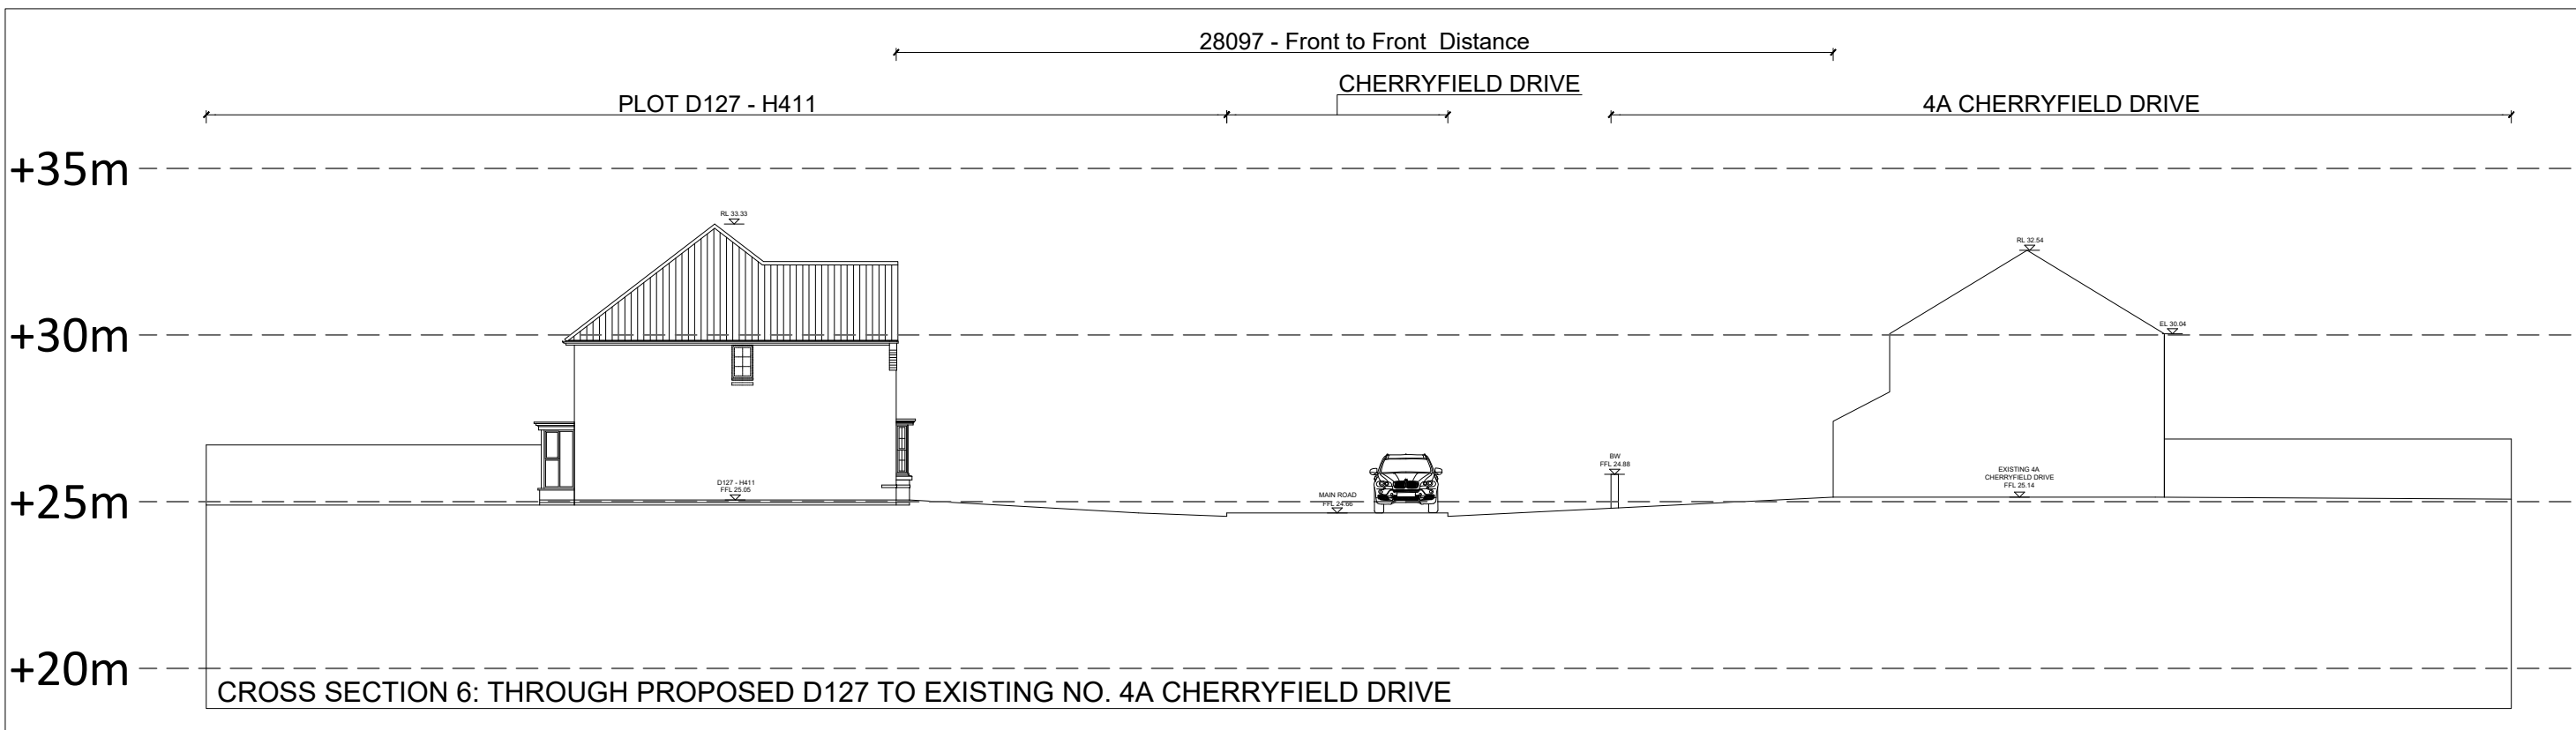
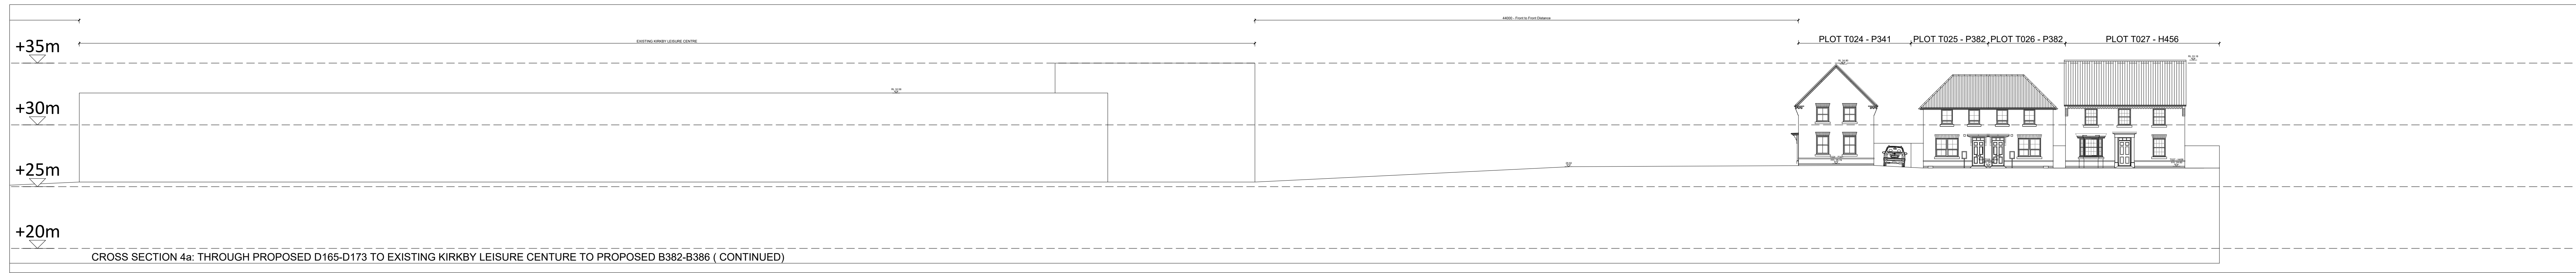


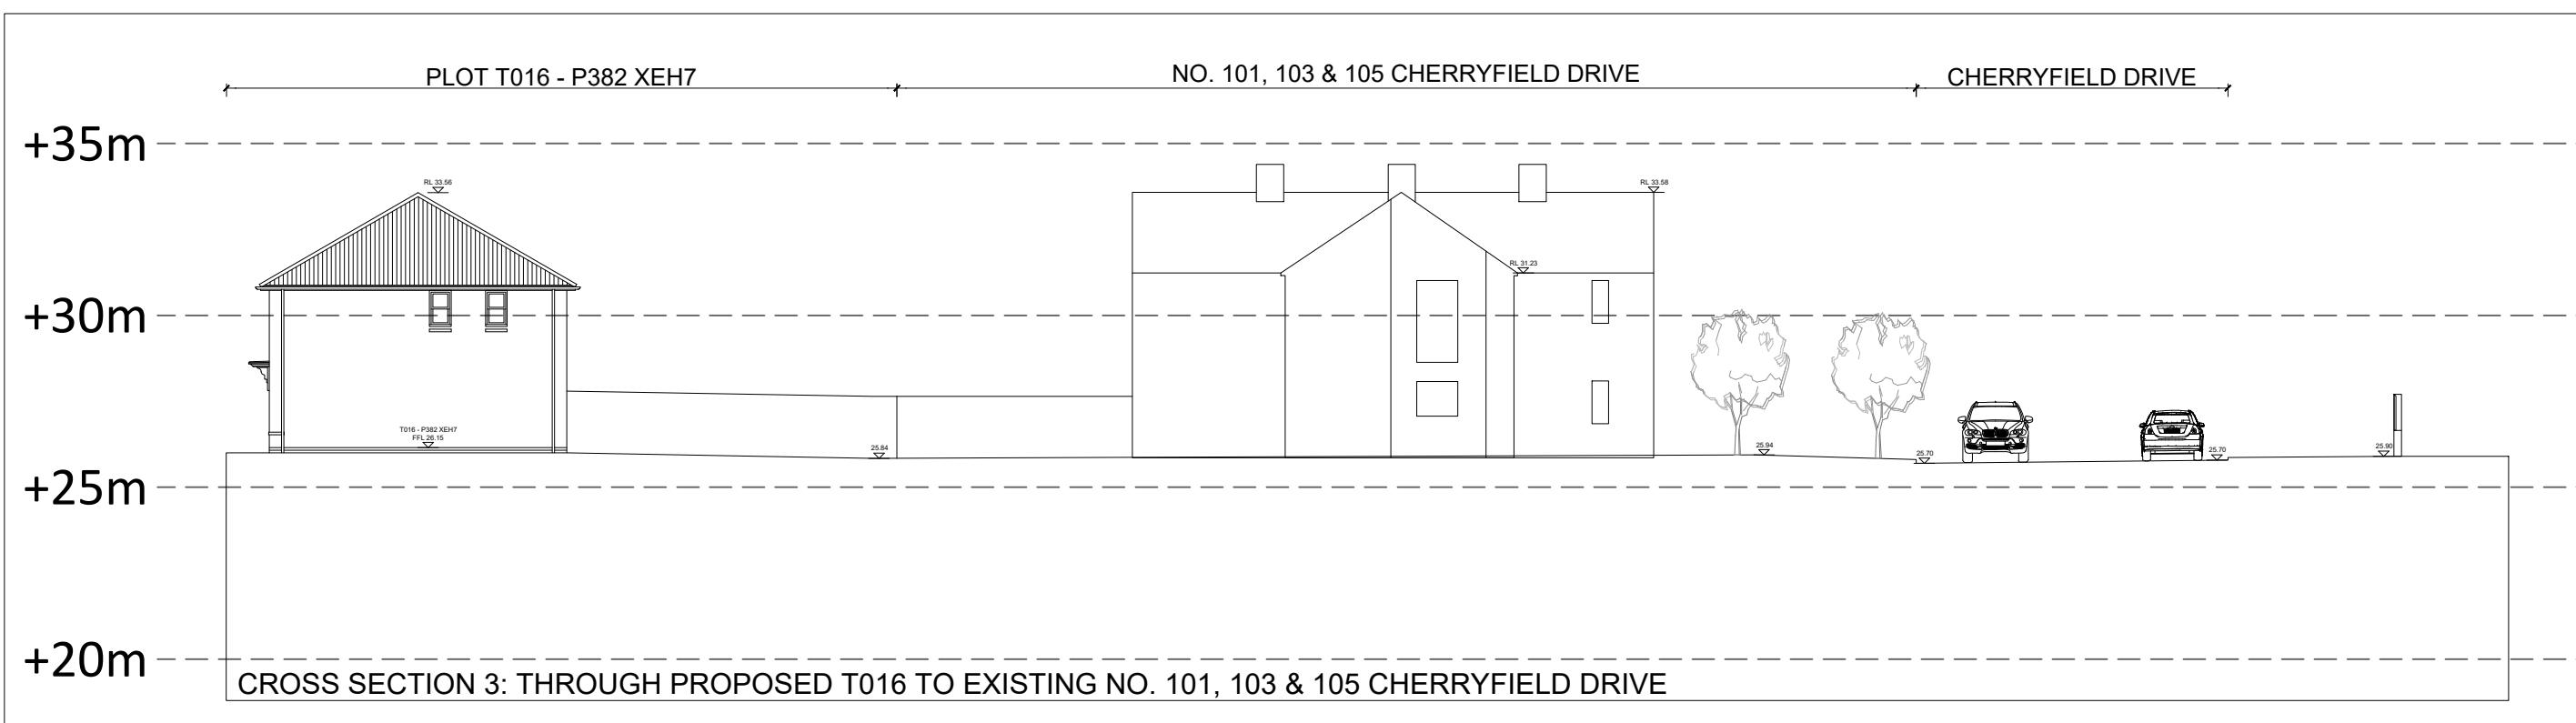

CHERRYFIELD DRIVE

SITE CROSS SECTIONS 1 of 3

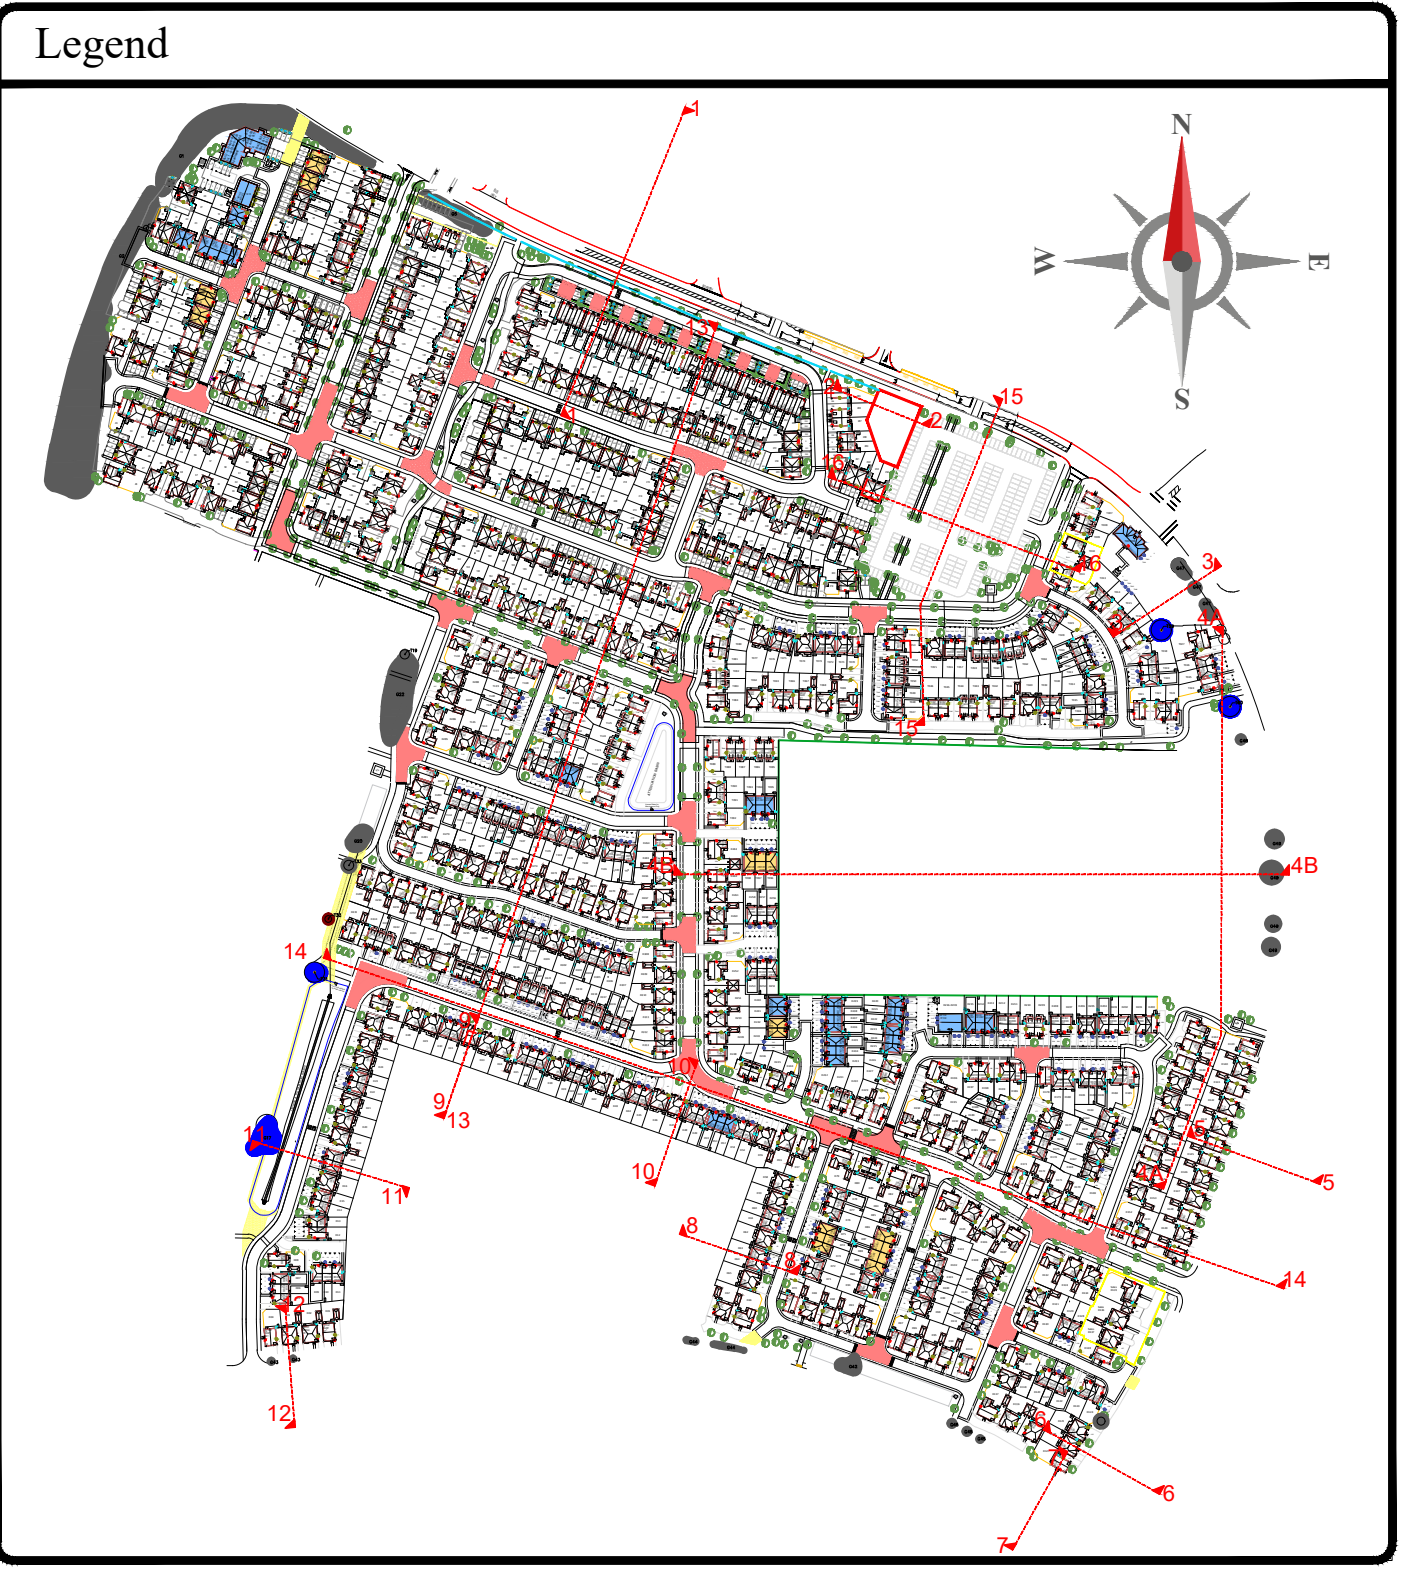

Revision	Description	Date	Design by
As Issued	Cherryfield Drive		
As Issued	Site Cross Sections		
1 of 3			
Design by	Date	Scale at A0	Revision
LP	03.05.24	1:200	P03
Project No.	Client	Contract	
H305 - DWH	XX	- XX - DR - CE - 300021	

© 2024 by the Designer. All Rights Reserved.

Do not scale from this drawing. Work to given dimensions only. Any discrepancies are to be reported to Originator.