


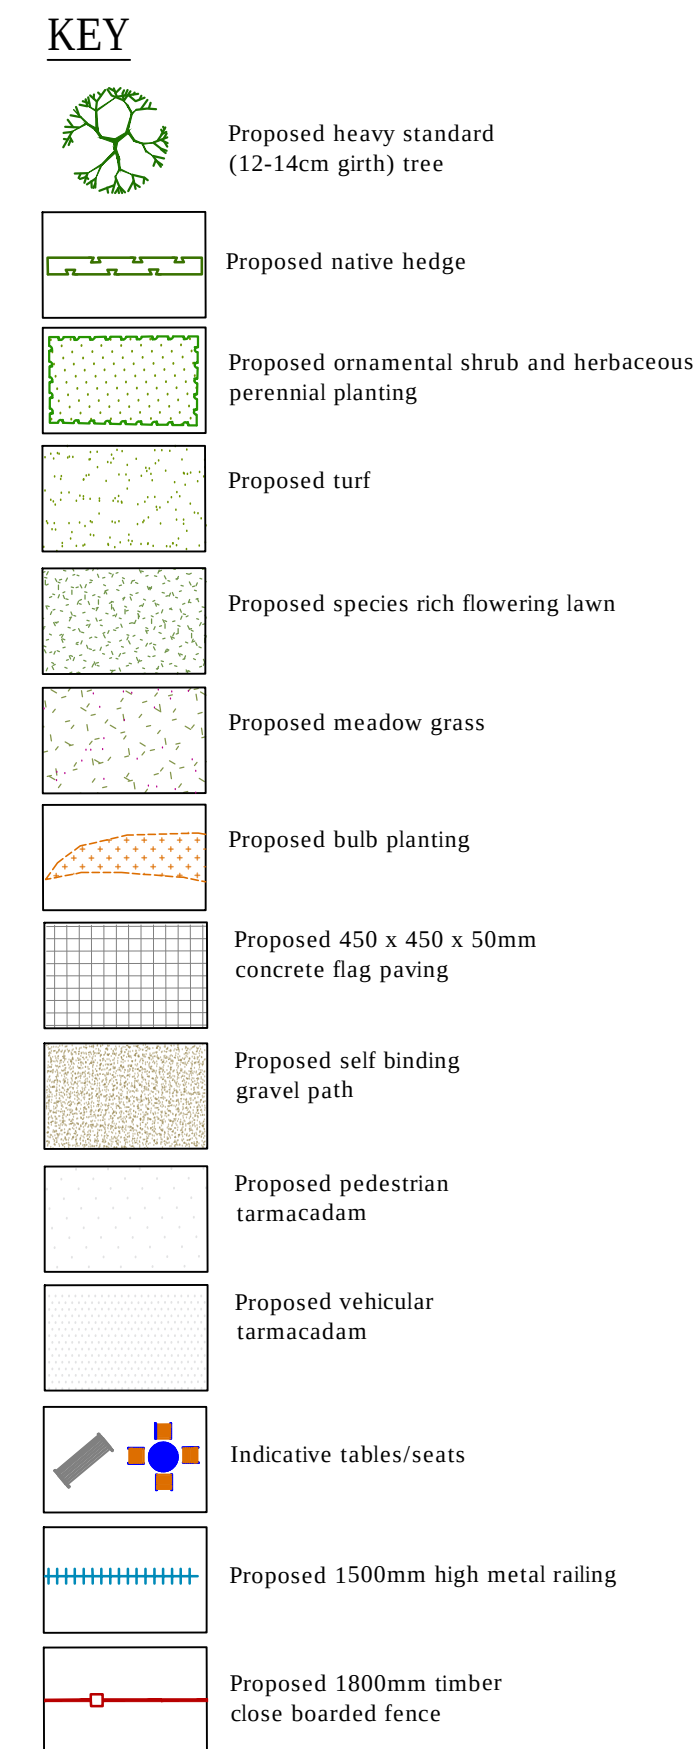

Rev.B:Proposed future parking spaces removed (CS)		November 2023	
Rev.A:Substation relocated (SF)		November 2023	
Sue Farmer BA MLD MLI Landscape Architect fdalandscape Westleigh Hall Wakefield Road Denby Dale Huddersfield HD8 8QJ telephone 01484 865611 fax 01484 866166 isdn 01484 866900 email info@fdalandscape.co.uk www.fdalandscape.co.uk		client McCarthy Stone project Proposed Residential Development ST CHADS DRIVE, KIRKBY	
		drawing title LANDSCAPE MASTERPLAN	
scale 1:250 @A1	date Oct 23	drawn by SF	drawing no R/2714/1B