




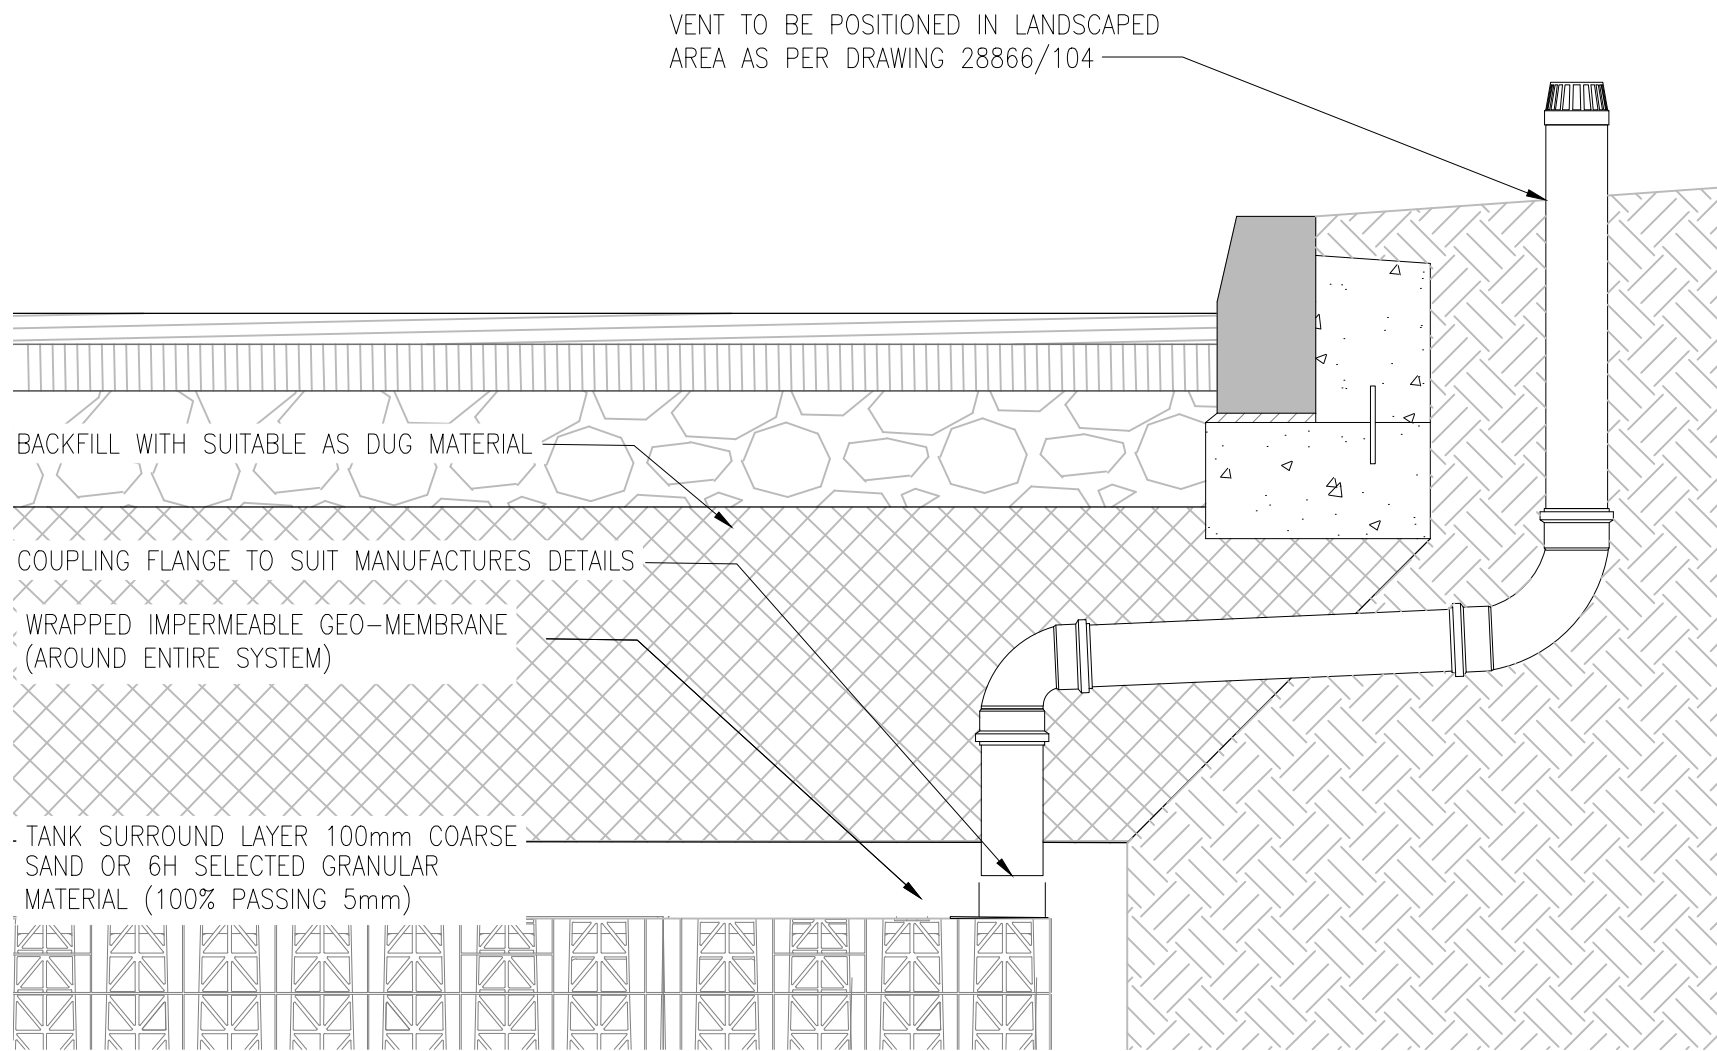


TYPICAL TANK VENT DETAIL
SCALE 1:10 © A1

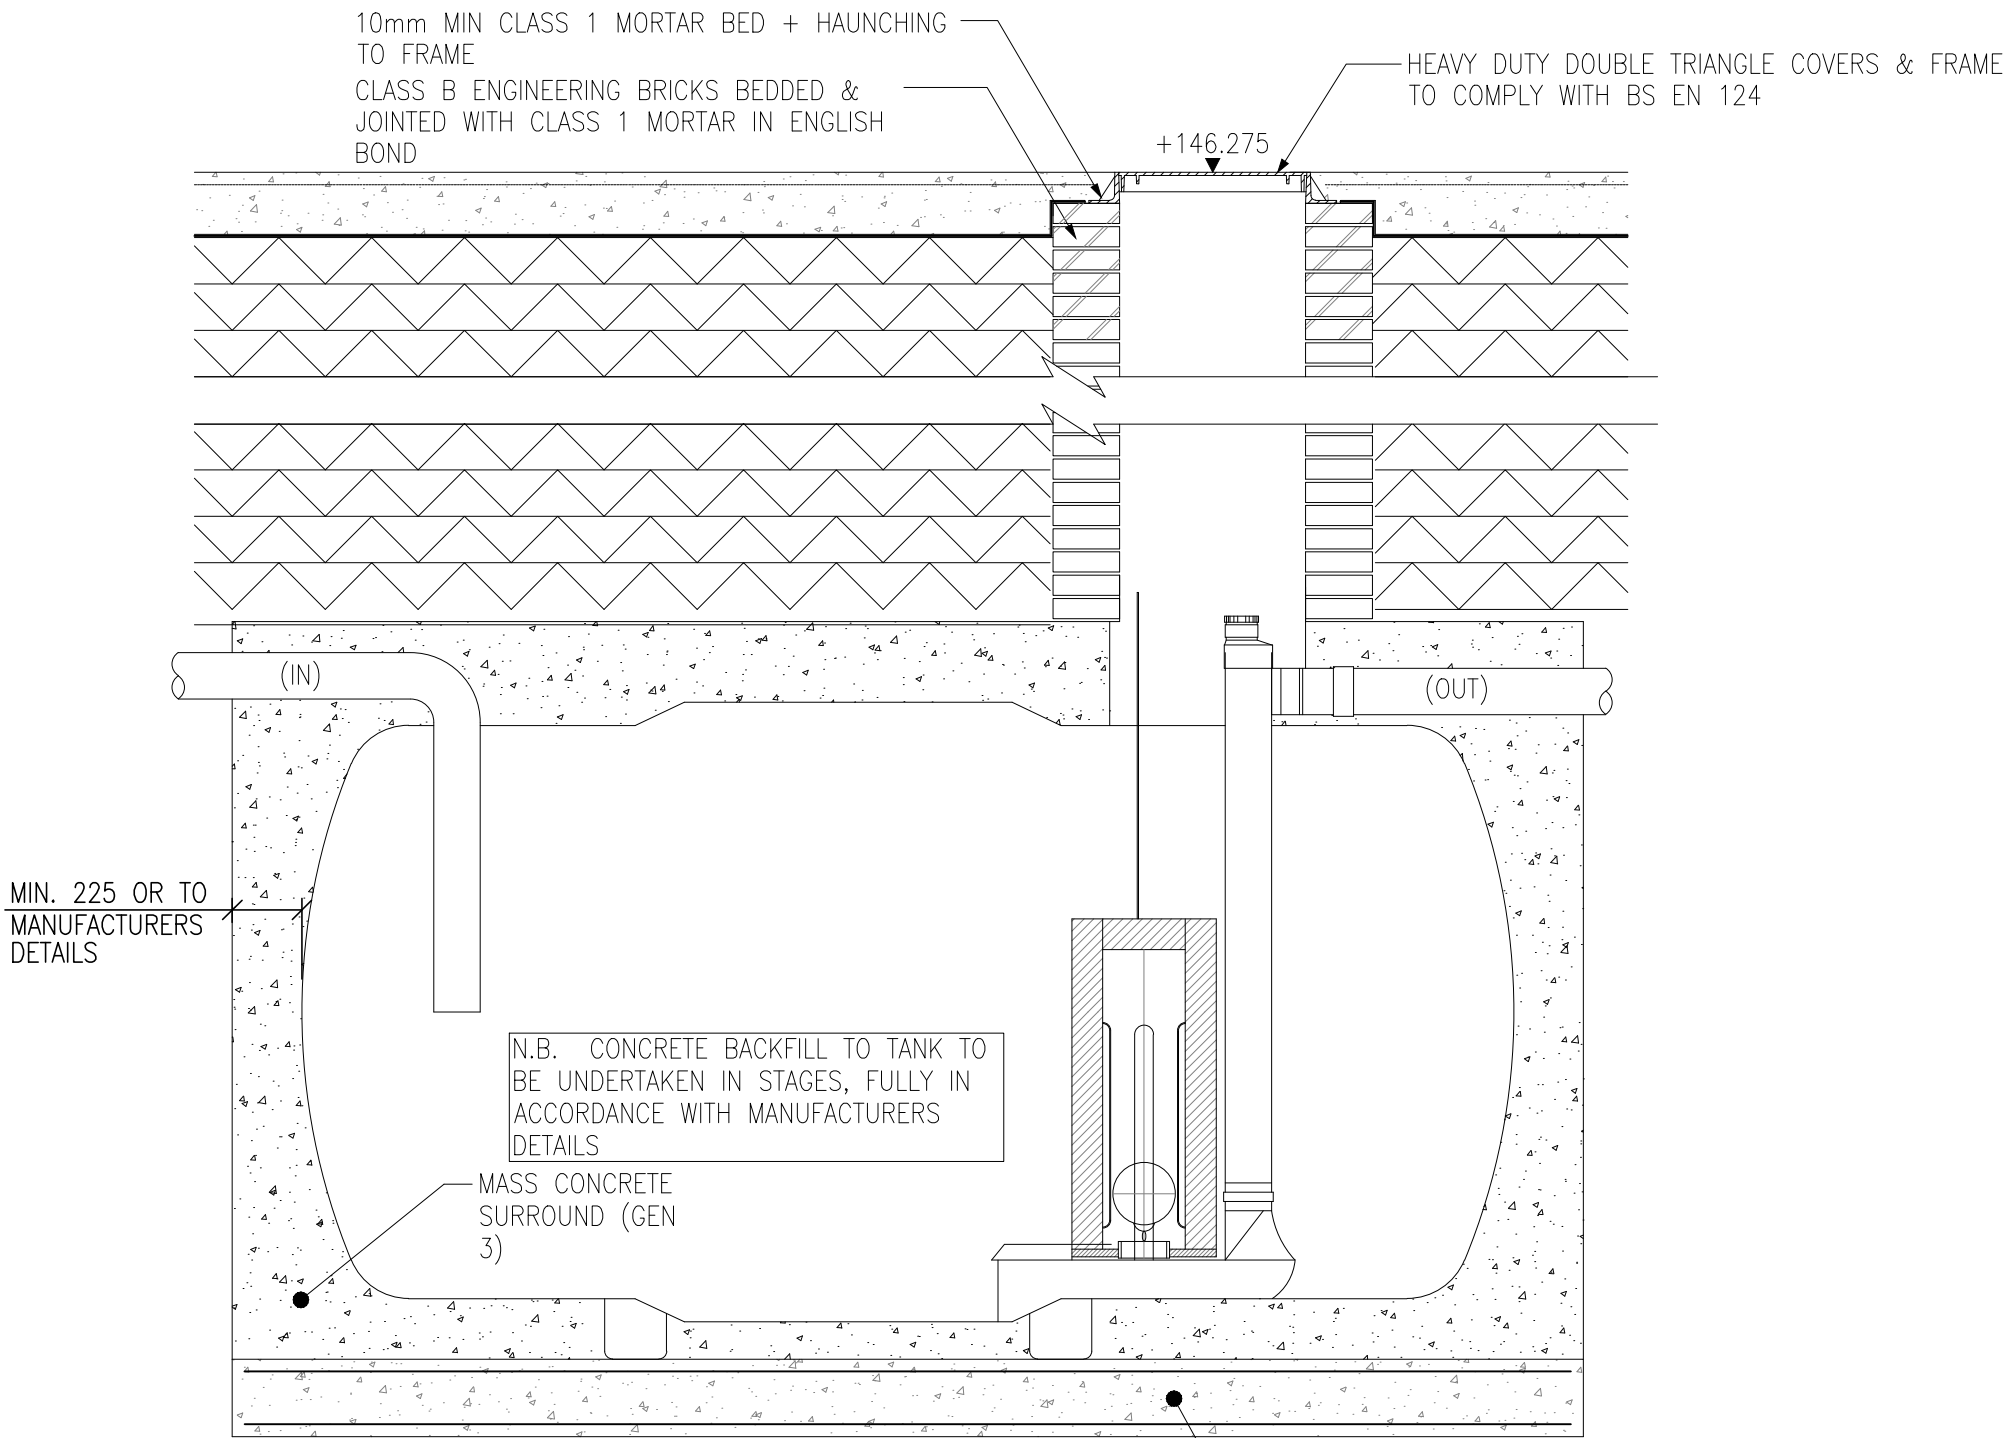


TYPICAL SECTION THROUGH SEPARATOR
(SEPARATOR SHOWN INDICATIVE ONLY)
SCALE: 1:25 © A1

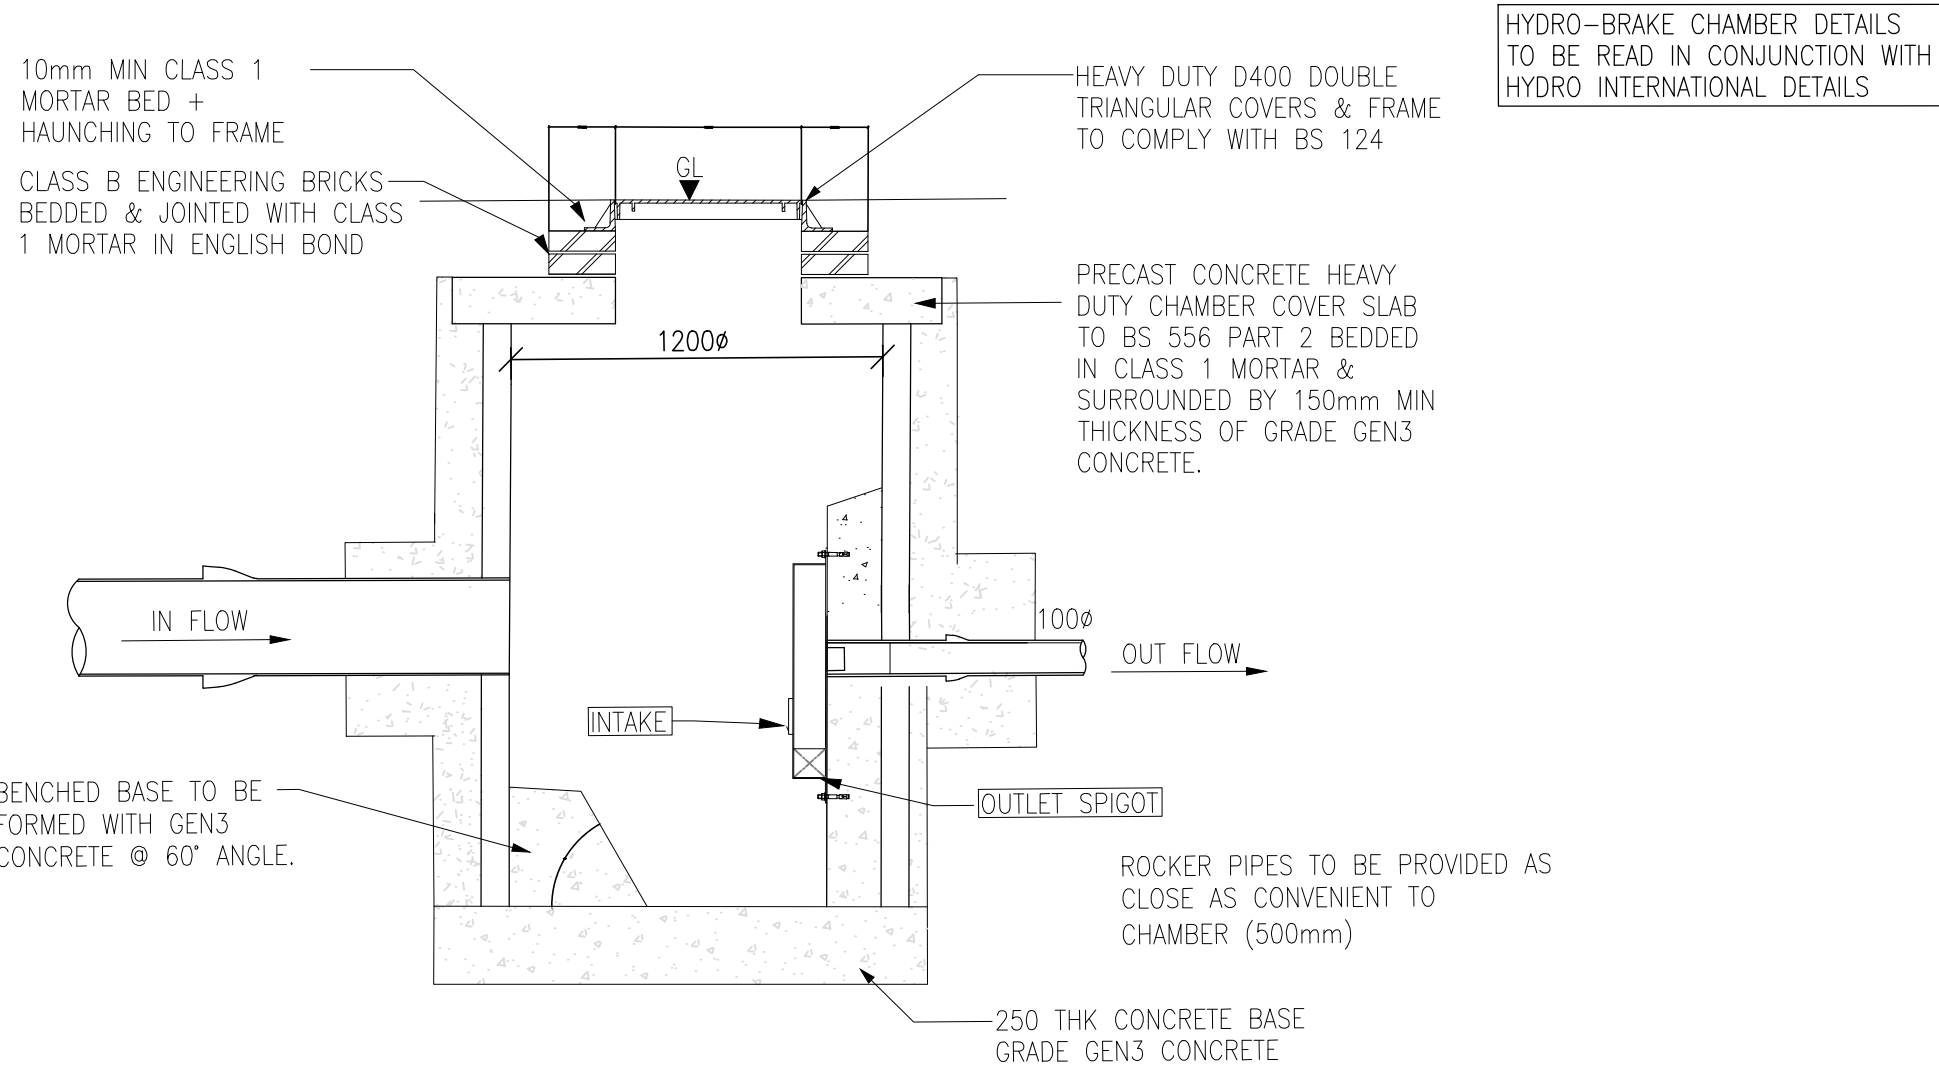

TYPICAL SECTION THROUGH HYDRO-BRAKE CHAMBER
SCALE 1:25

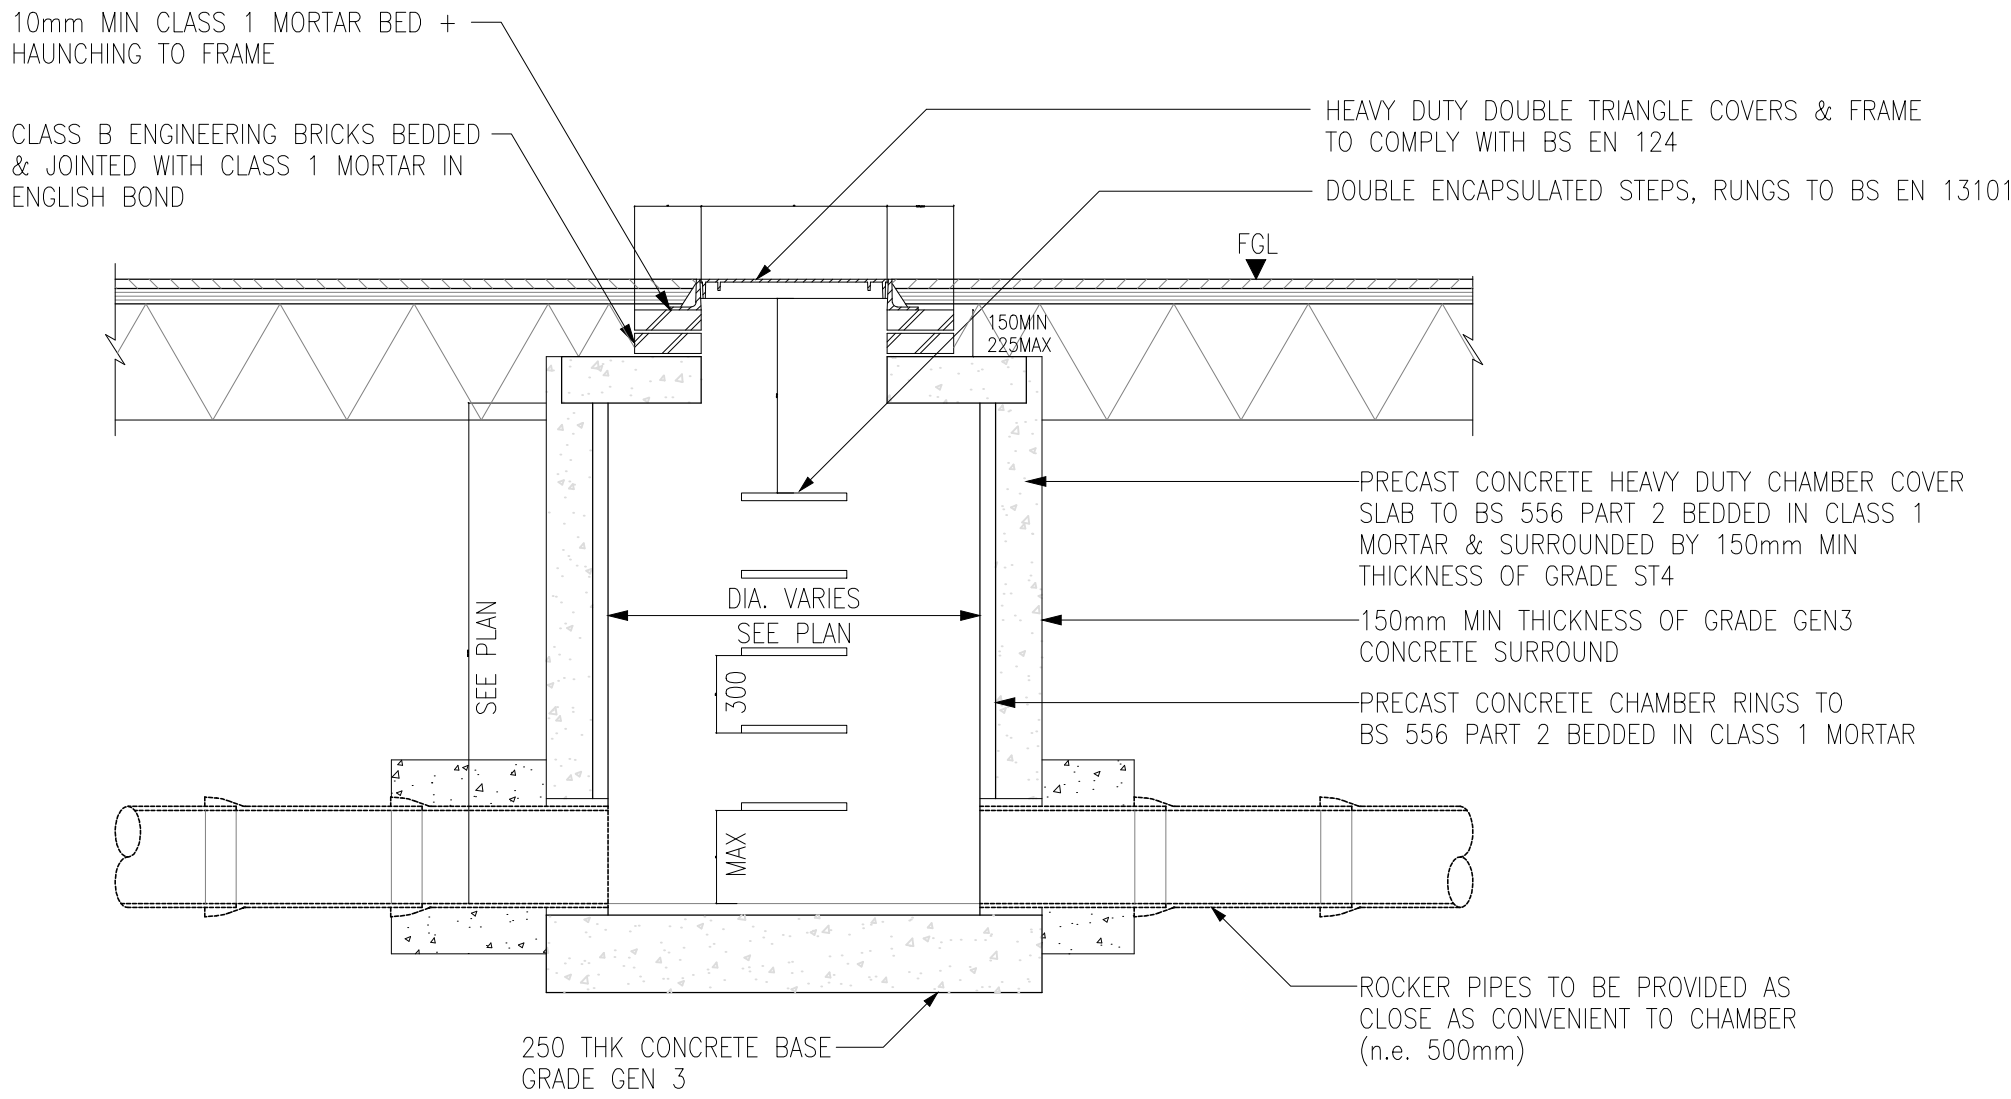


TYPICAL SECTION THROUGH EXTERNAL PCC MANHOLE CHAMBER
SCALE: 1:25 © A1

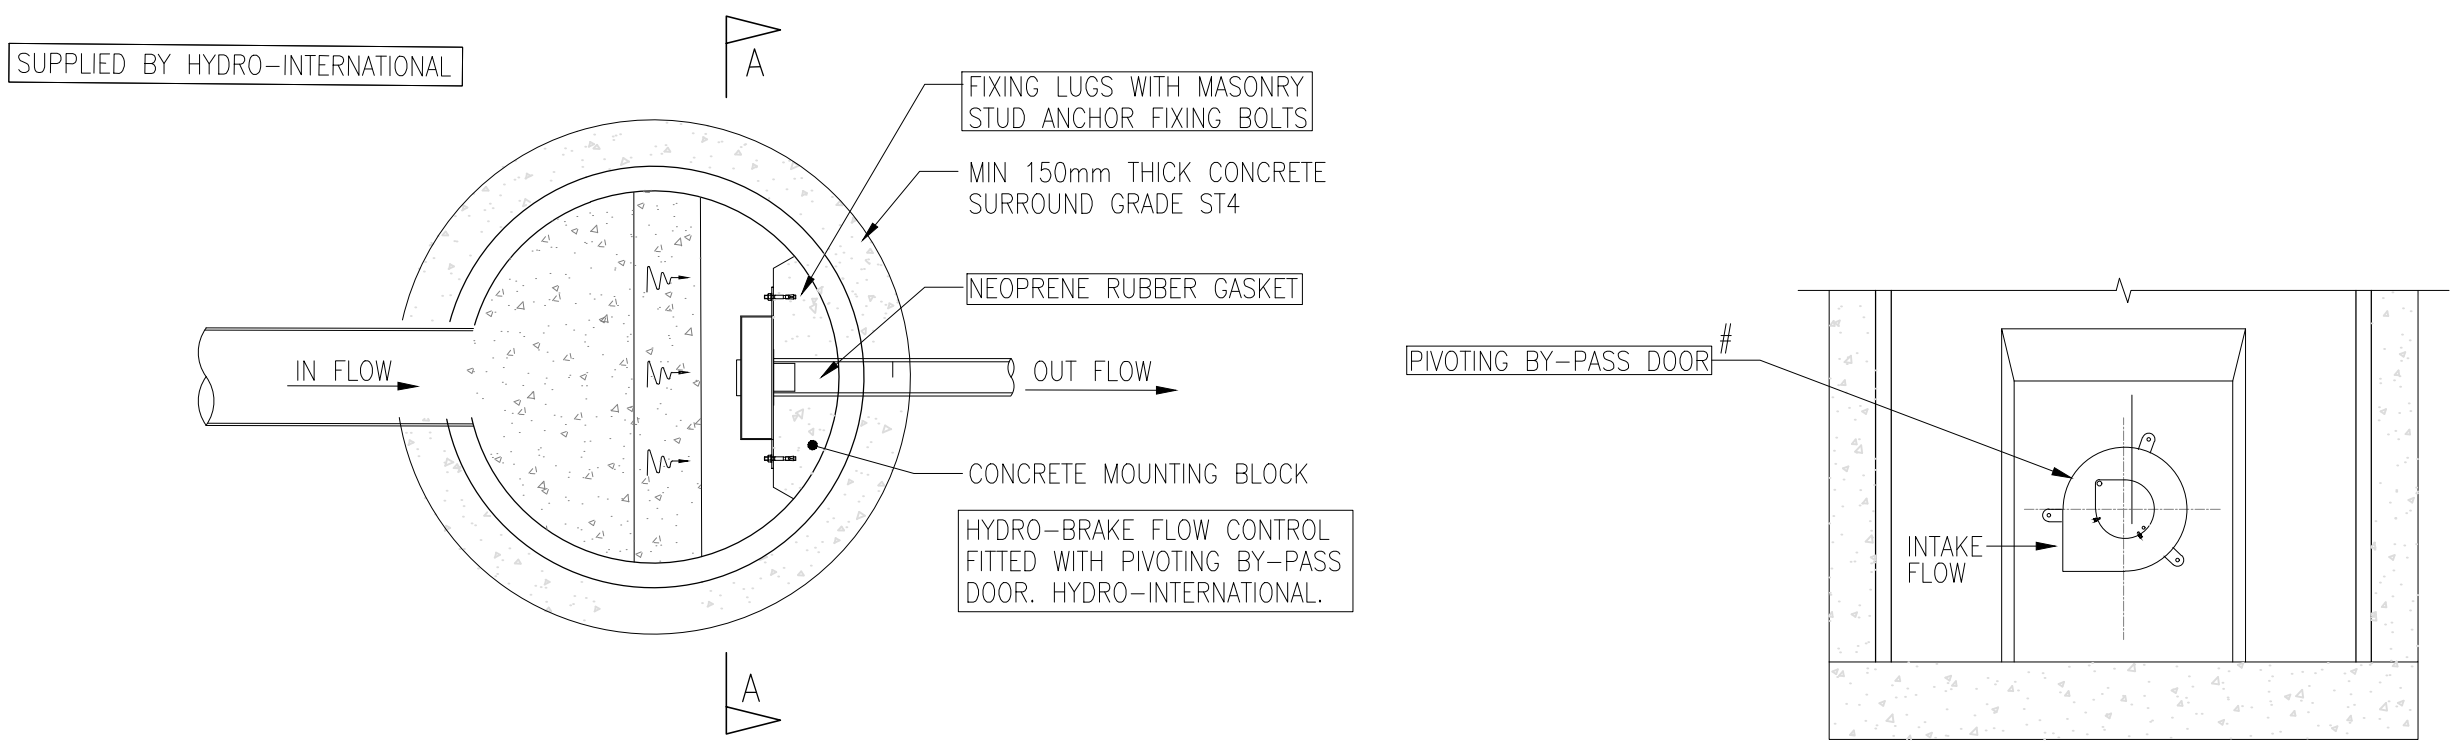

TYPICAL PLAN OF HYDRO-BRAKE CHAMBER
SCALE: 1:25 © A1

SECTION A - A
SCALE: 1:25

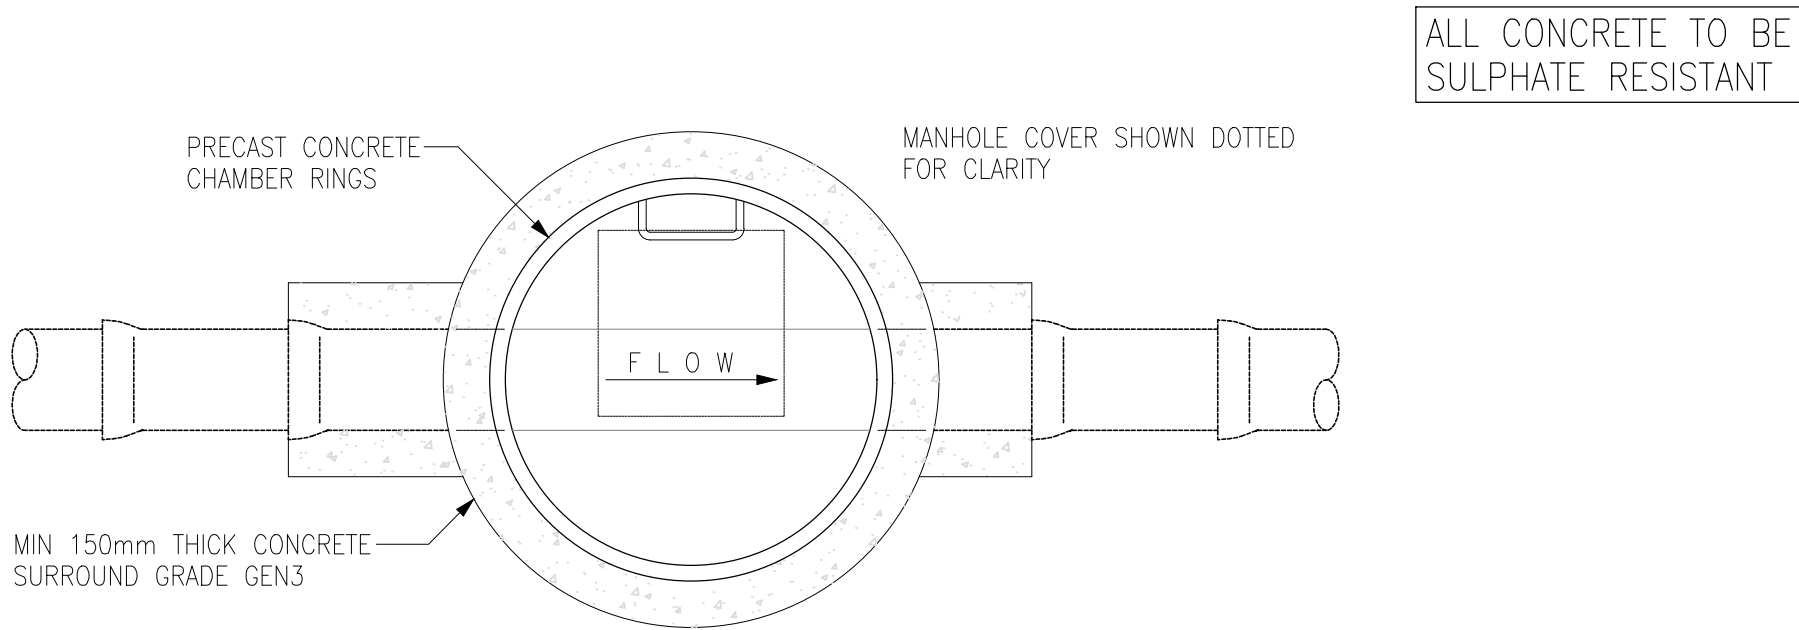


PLAN OF MANHOLE CHAMBER
SCALE: 1:25 © A1

- NOTES:-
1. All dimensions must be checked on site and not scaled from this drawing.
 2. The Contractor shall make a survey of the site and shall be responsible for obtaining all dimensions and levels necessary for the proper fabrication of the structure as indicated.
 3. All levels shown on this drawing are relative to Agreed Datum.
 4. This drawing is to be read in conjunction with 29958/100 Series Drawings.
 5. All existing invert levels are to be confirmed by contractor prior to construction. Connection subject to approval.

Rev	Date	Description	WD	CH
-----	------	-------------	----	----

© copyright

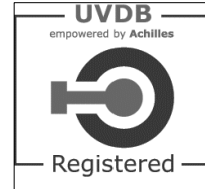

CONSULTING ENGINEERS
PROJECT MANAGEMENT

2 Hallam Road
Priory Park East
HULL HU4 7DY
United Kingdom

Telephone(+44) 01482 627963
Fax (+44) 01482 641736
Email info@ggpconsult.co.uk

Client **McCARTHY STONE**
Life, well lived

Job Title
Kirkby,
St Chad's Drive
Liverpool,
L32 8RH

Drawing Title
Typical Details 2 of 2

Status APPROVAL

Scale AS SHOWN @ A1 Date June 2022

Drawn By W. Brown Checked J.H.C Approved J.H.C

Dwg. No. 29958 / 110 Rev A

ISSUED FOR CONSTRUCTION