
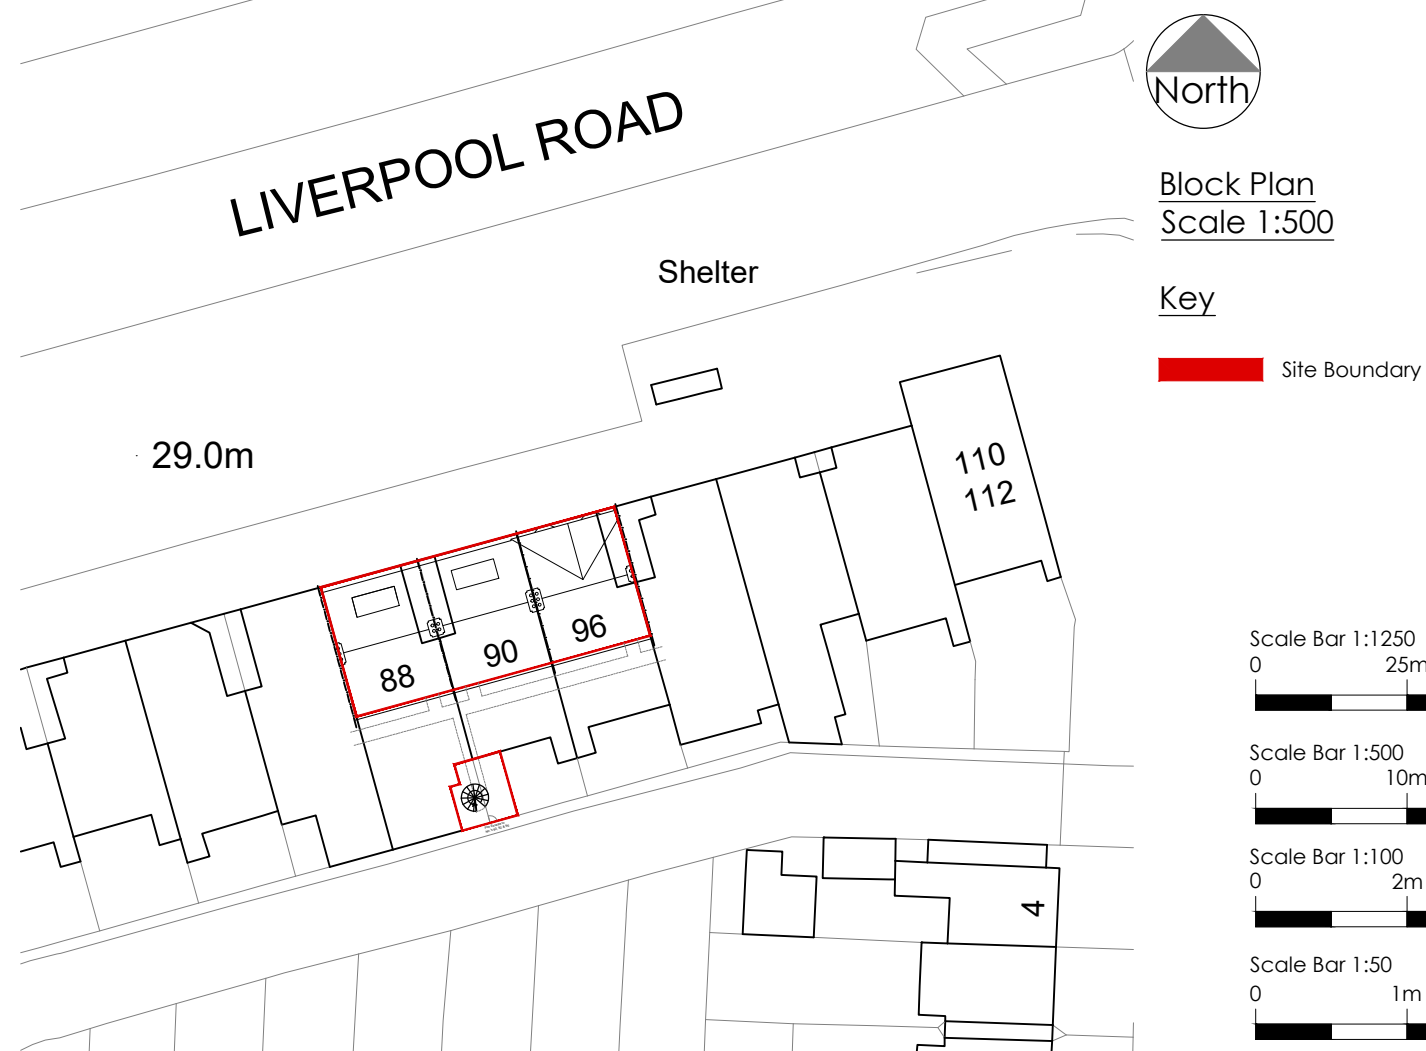
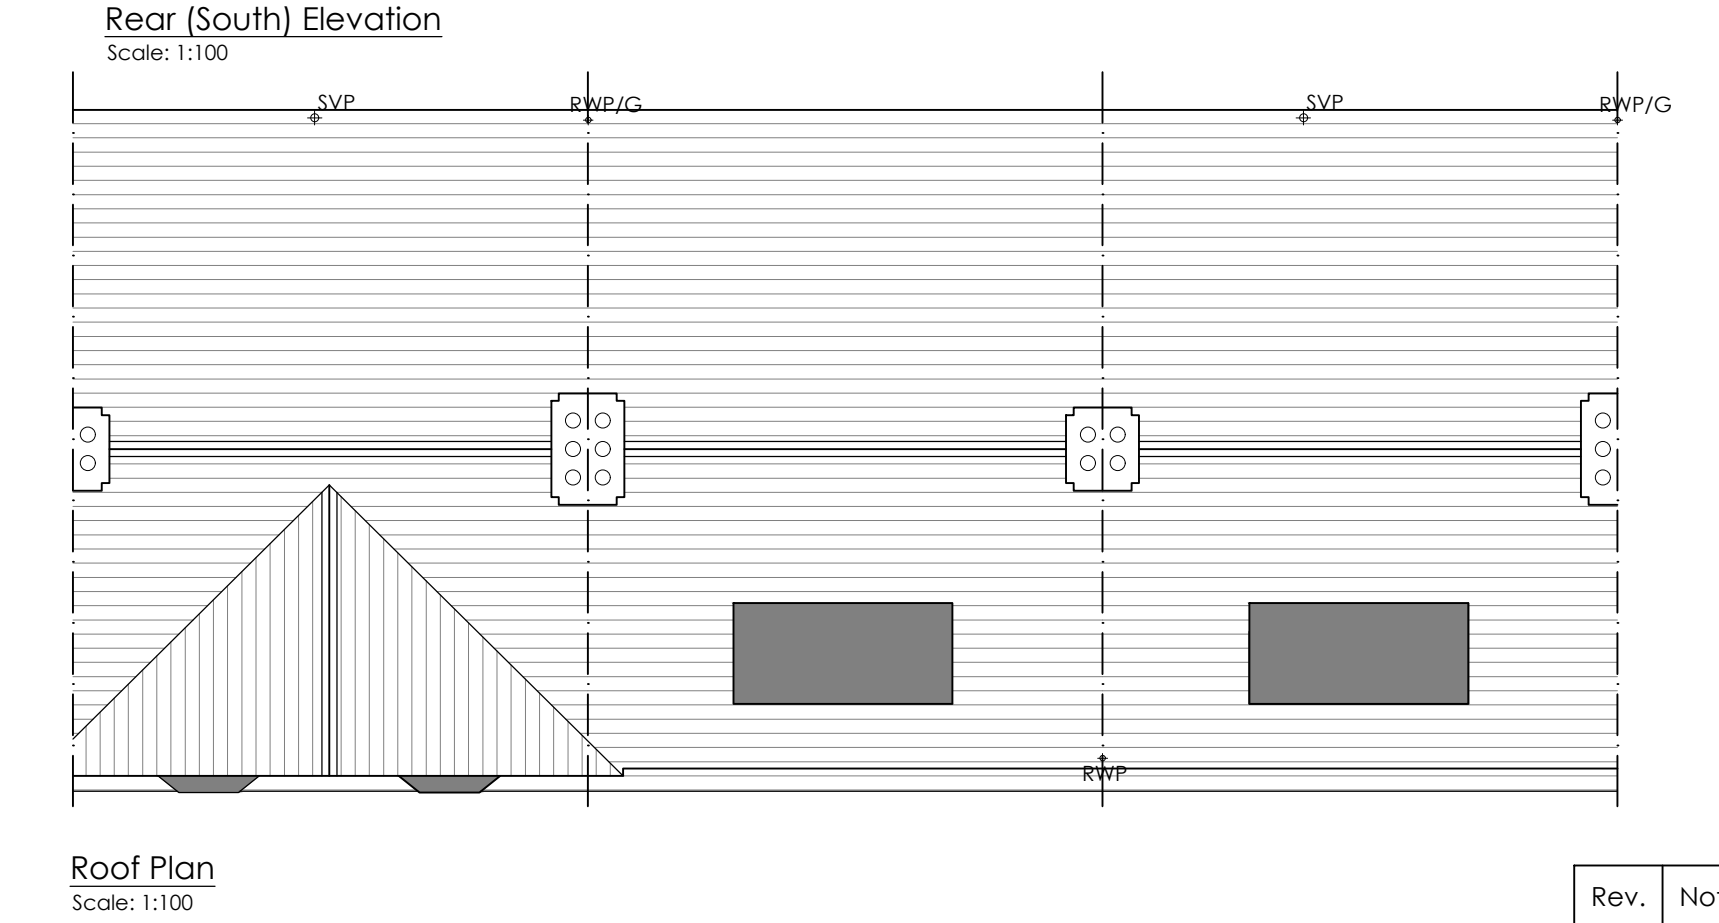
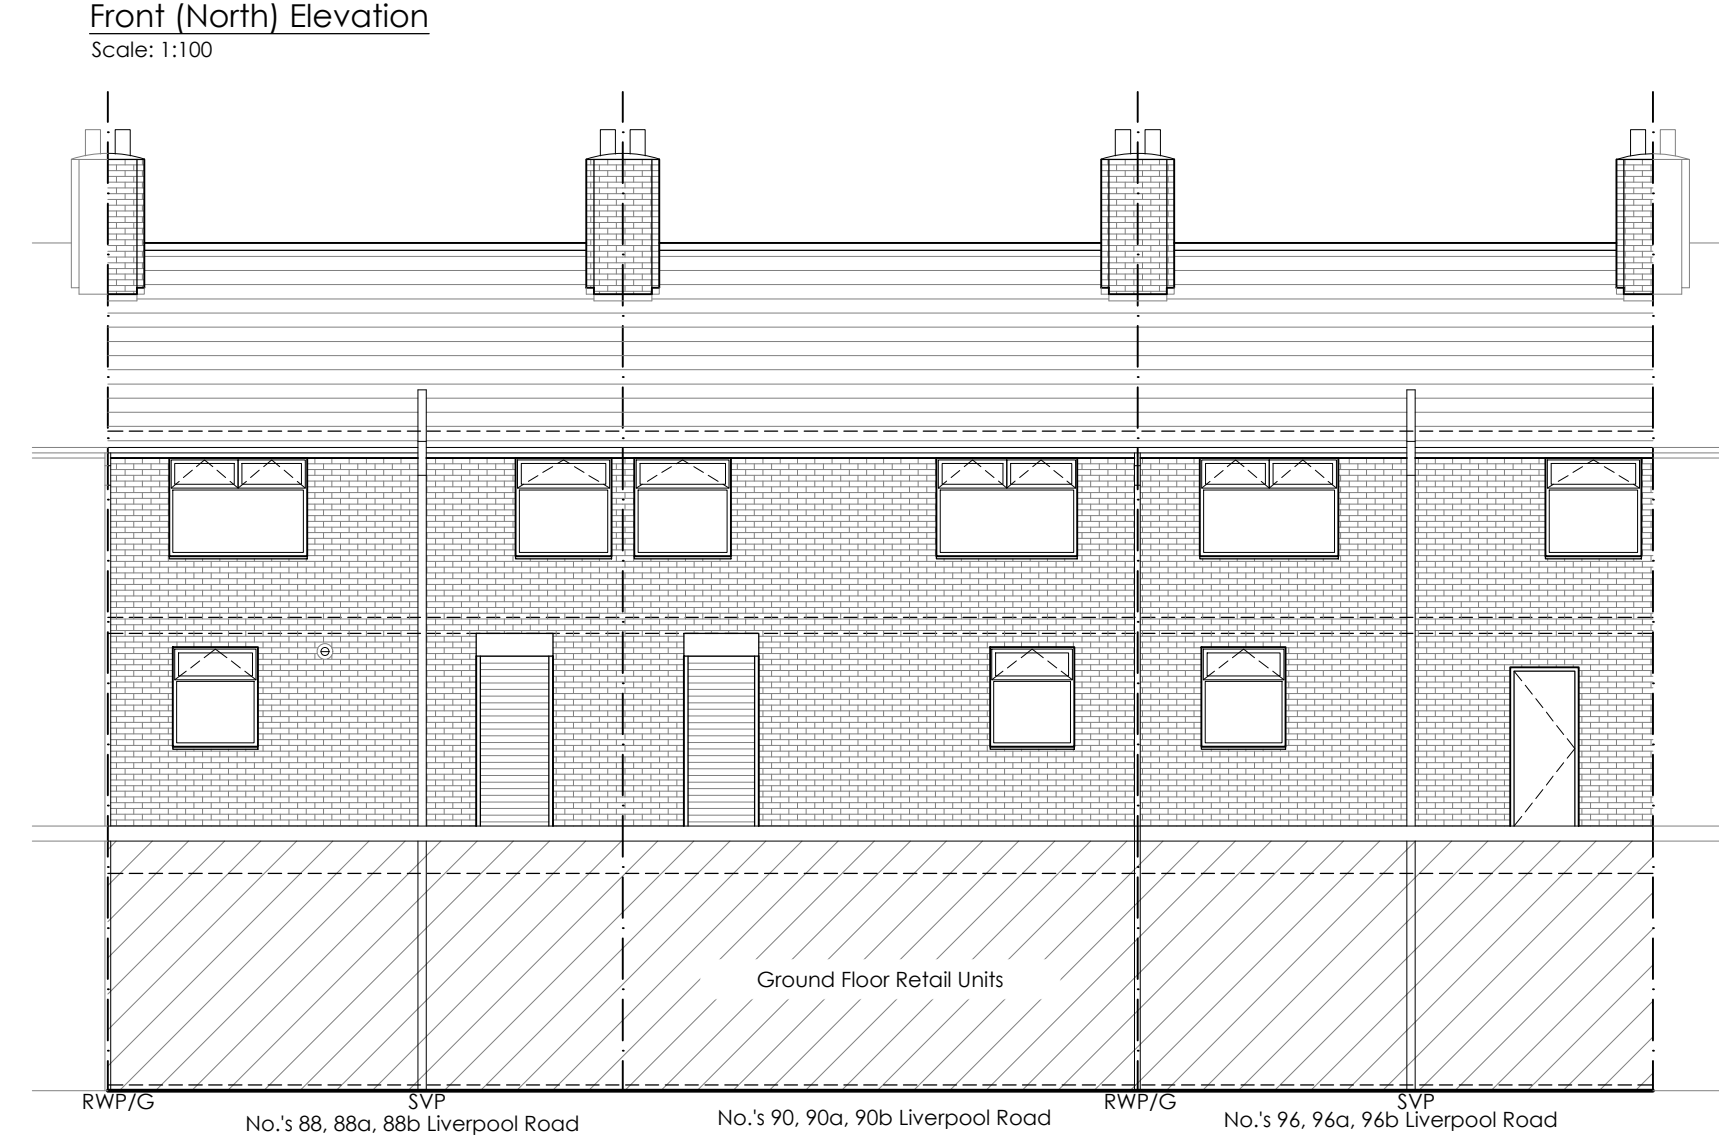
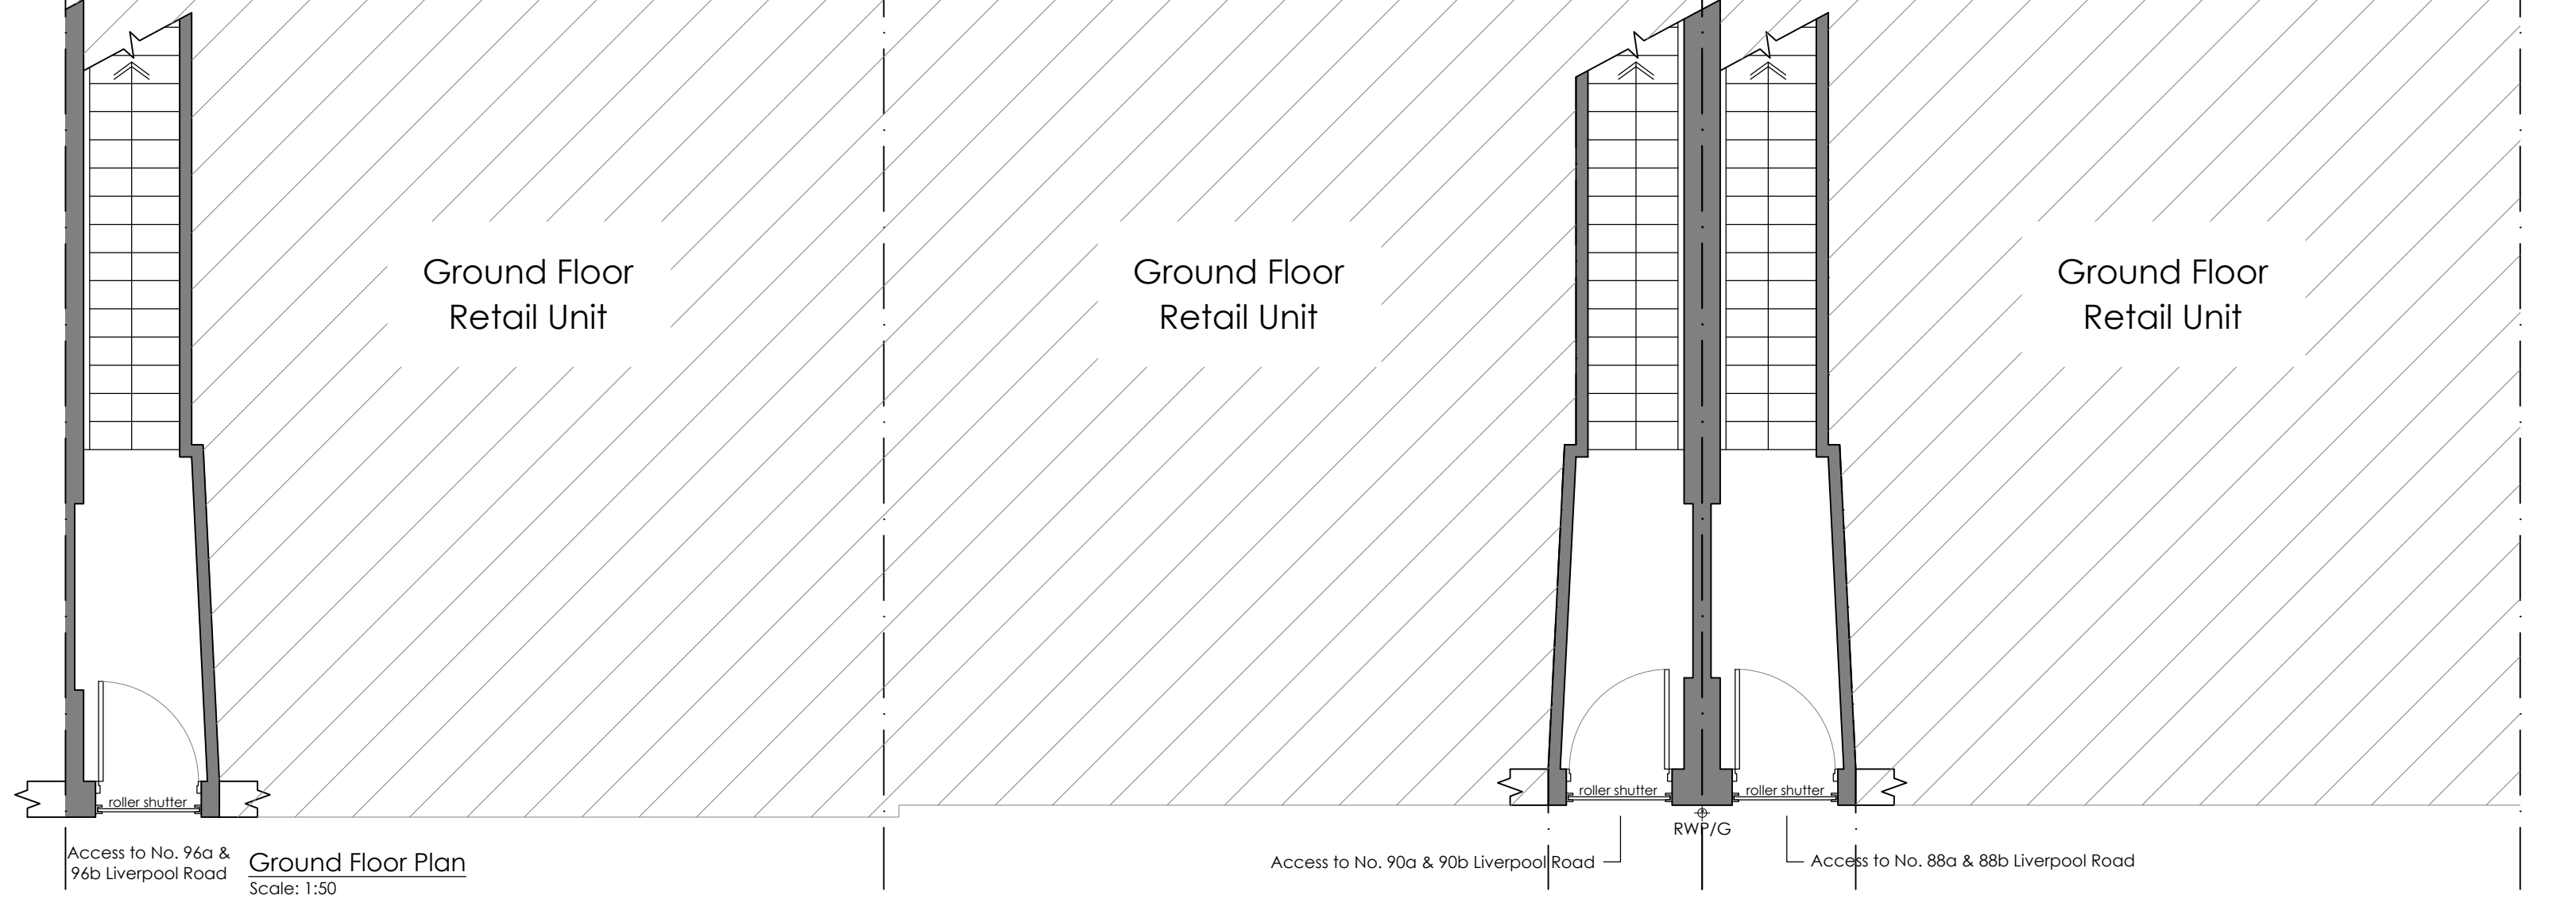
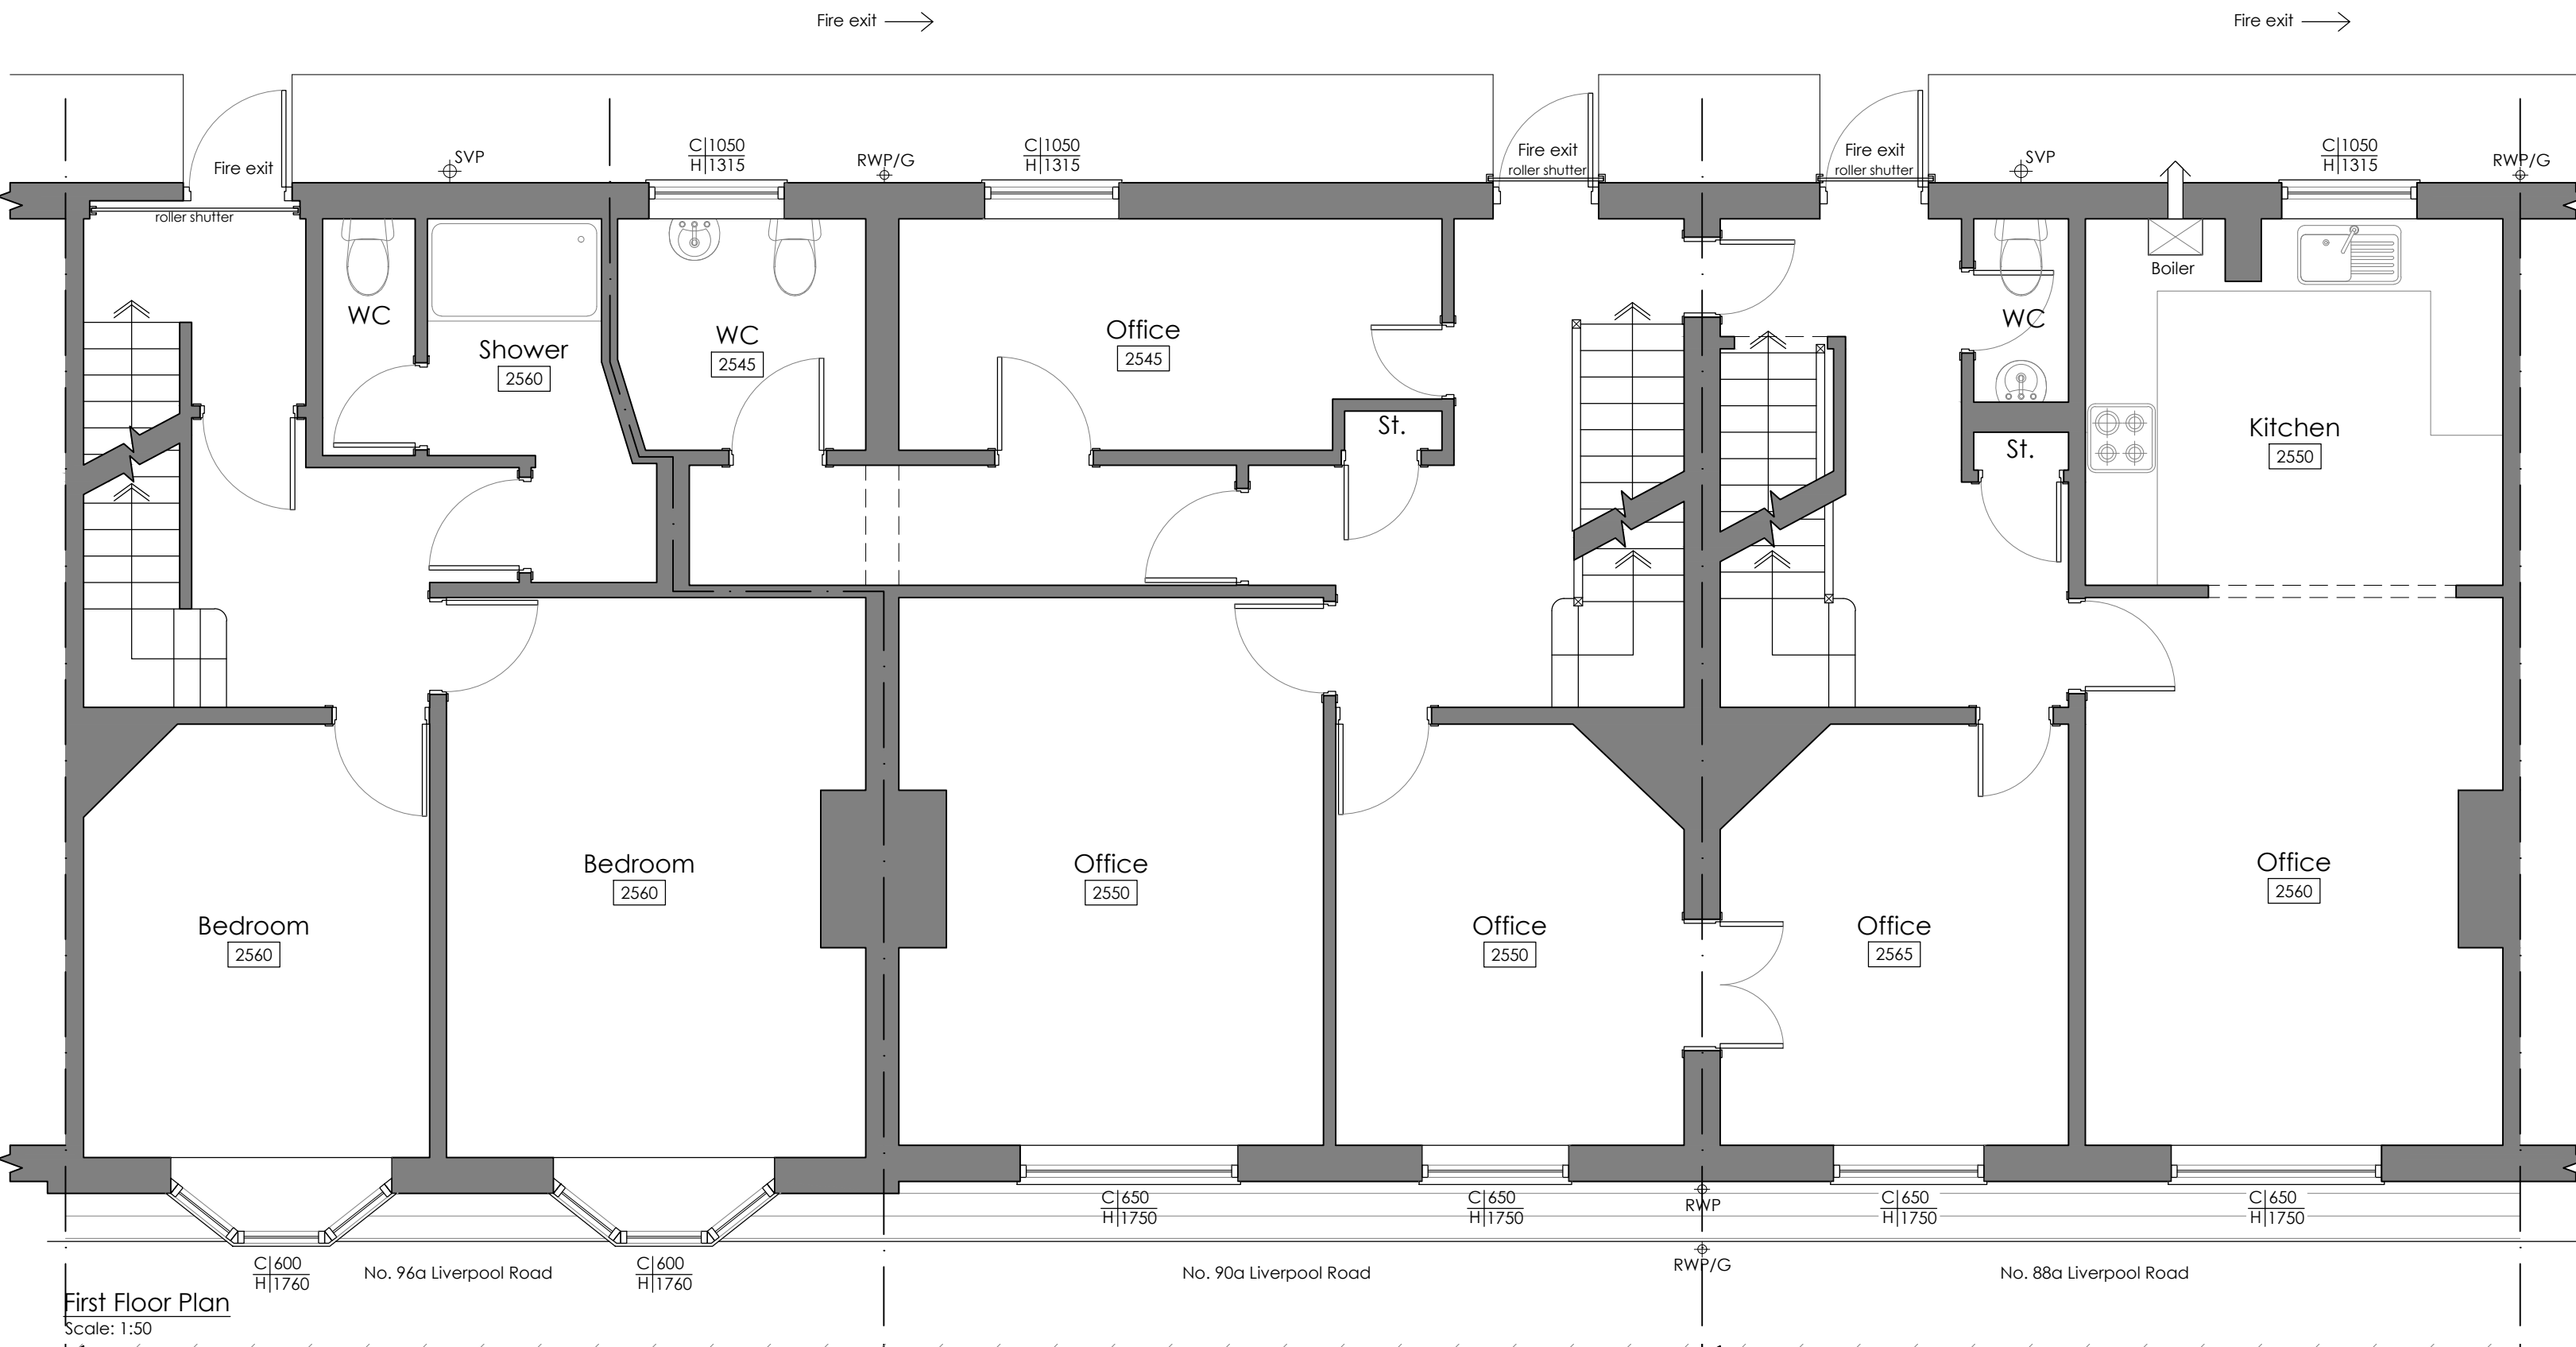


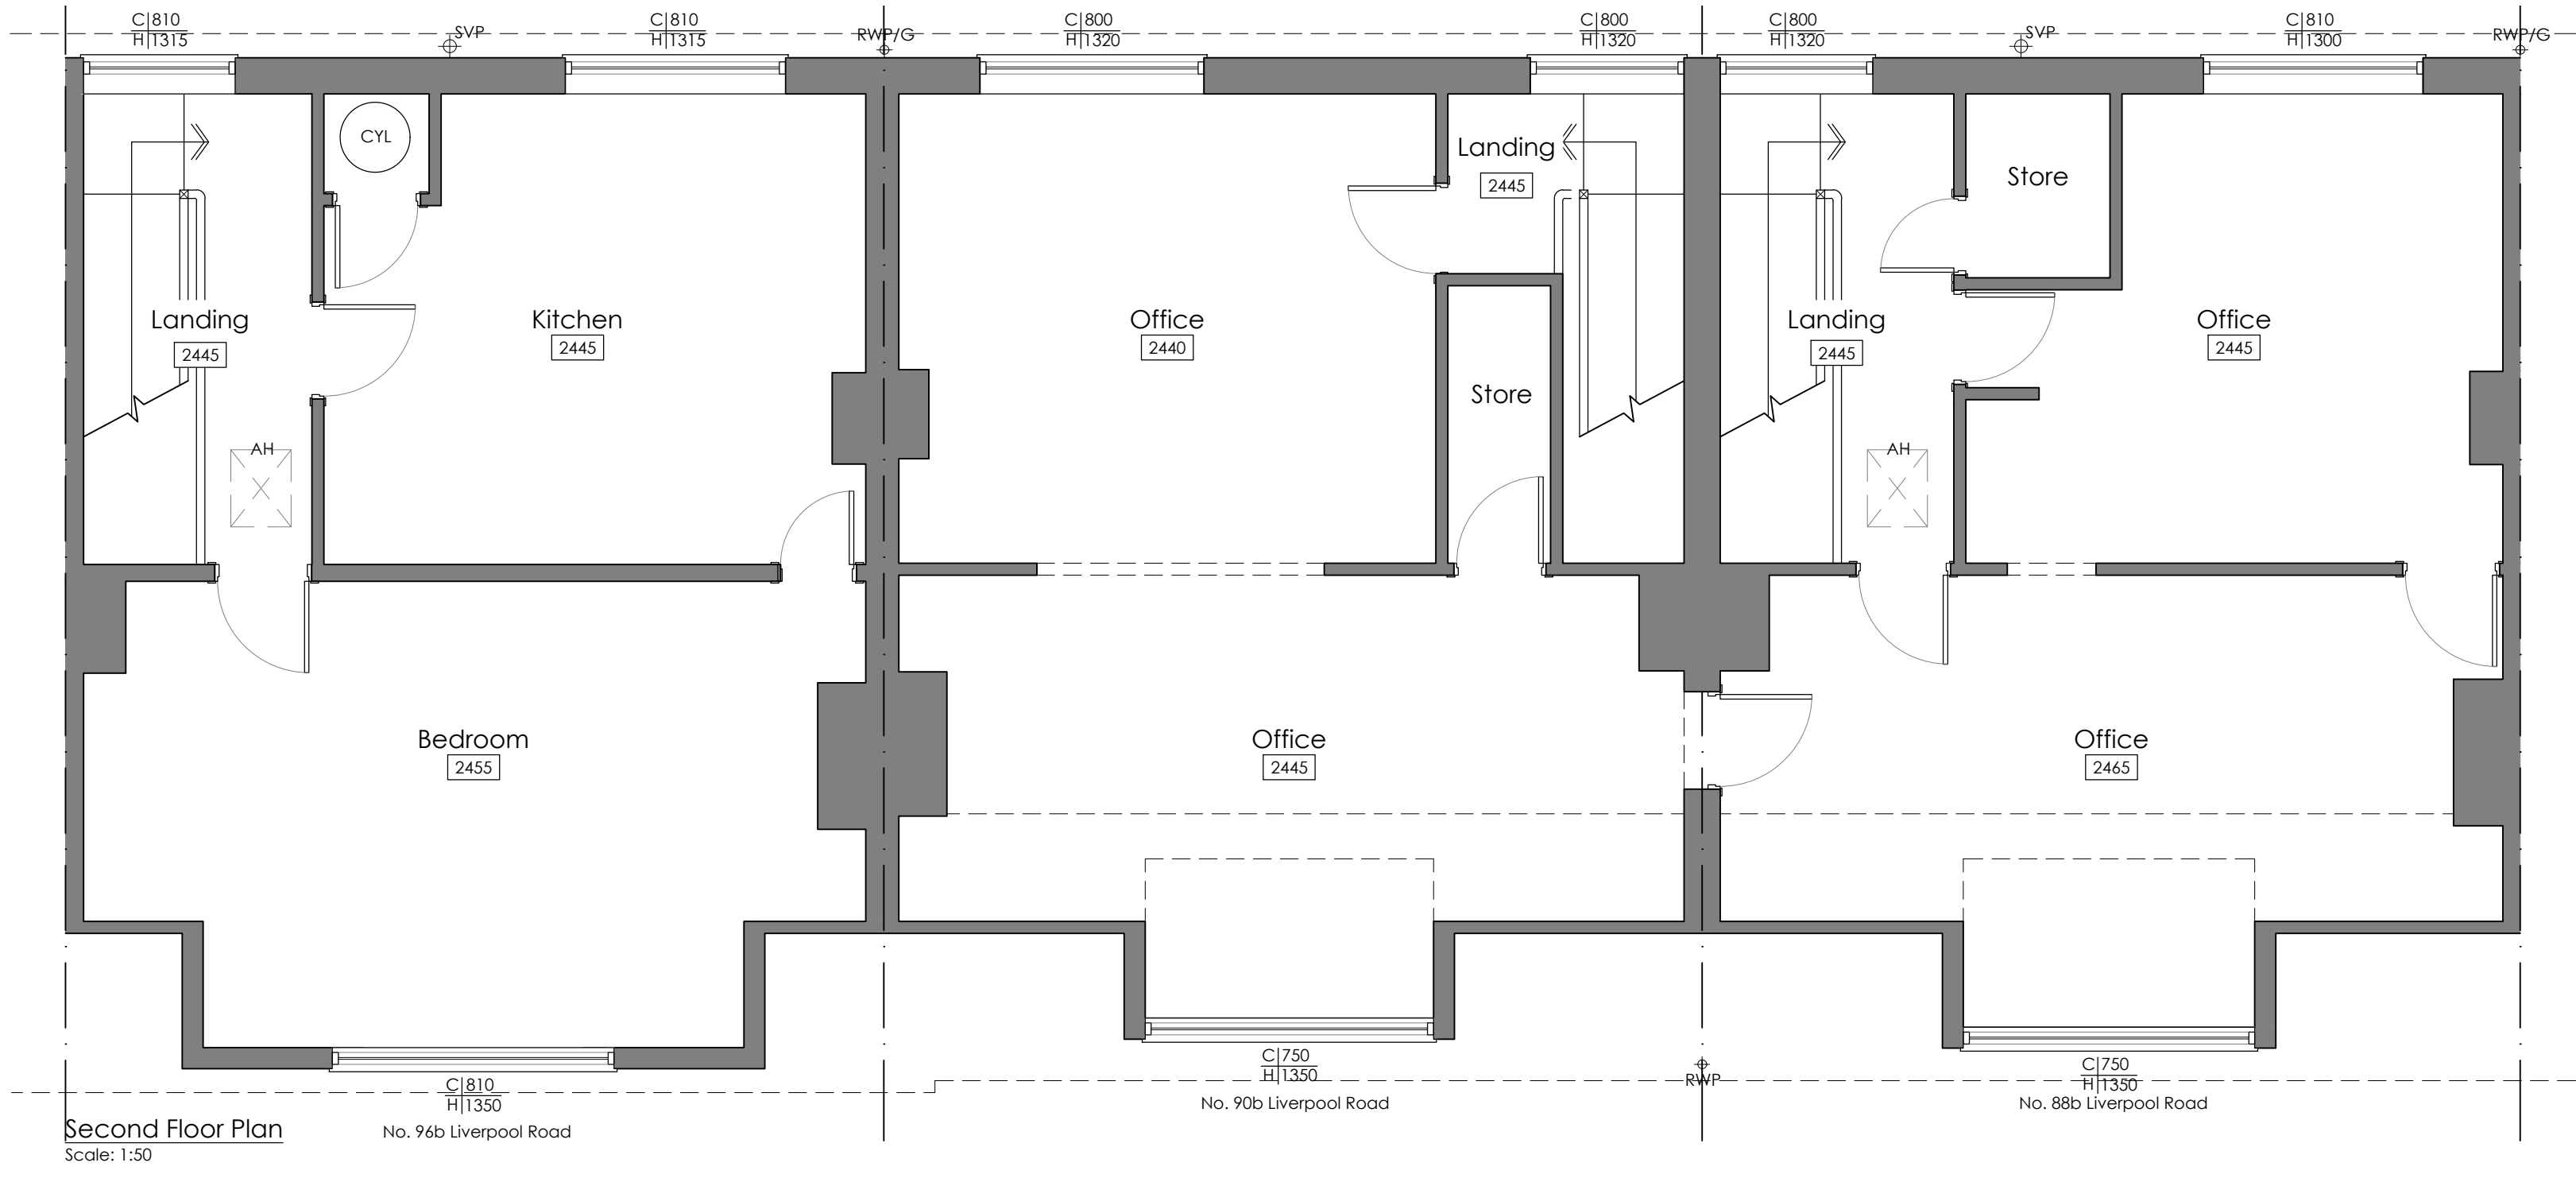

Rev.	Notes.	Date.	By.
B	Corrected addresses	24.11.2022	TH
A	Added yard to boundary	04.08.2022	TH

This drawing is the property of WhiteleyEaves Ltd, and the copyright is reserved. Therefore this drawing is not to be copied or disclosed by any unauthorised persons without the prior consent of WhiteleyEaves Ltd.

WHITELEYEAVES

PROPERTY & CONSTRUCTION CONSULTANTS

Hollinwood Business Centre, Albert Street, Oldham, OL8 3QL

T 0161 393 8417

E info@whiteleyeaves.co.uk

W www.whiteleyeaves.co.uk

CLIENT	ForHousing		
JOB NUMBER	328	DATE	23.02.2022
DRAWING NAME	EXISTING PLANS & ELEVATIONS		
SCALE DRAWN:	1:50/ 1:100/ 1:500/ 1:1250	PAGE SIZE	A1
REVISION	B	DRAWING NUMBER	002
ADDRESS	No.'s 88a, 88b, 90a, 90b, 96a & 96b Liverpool Road Hyton Liverpool L36 3RF		
NOTES			
DRAWN BY:	TH	CHECKED BY:	