
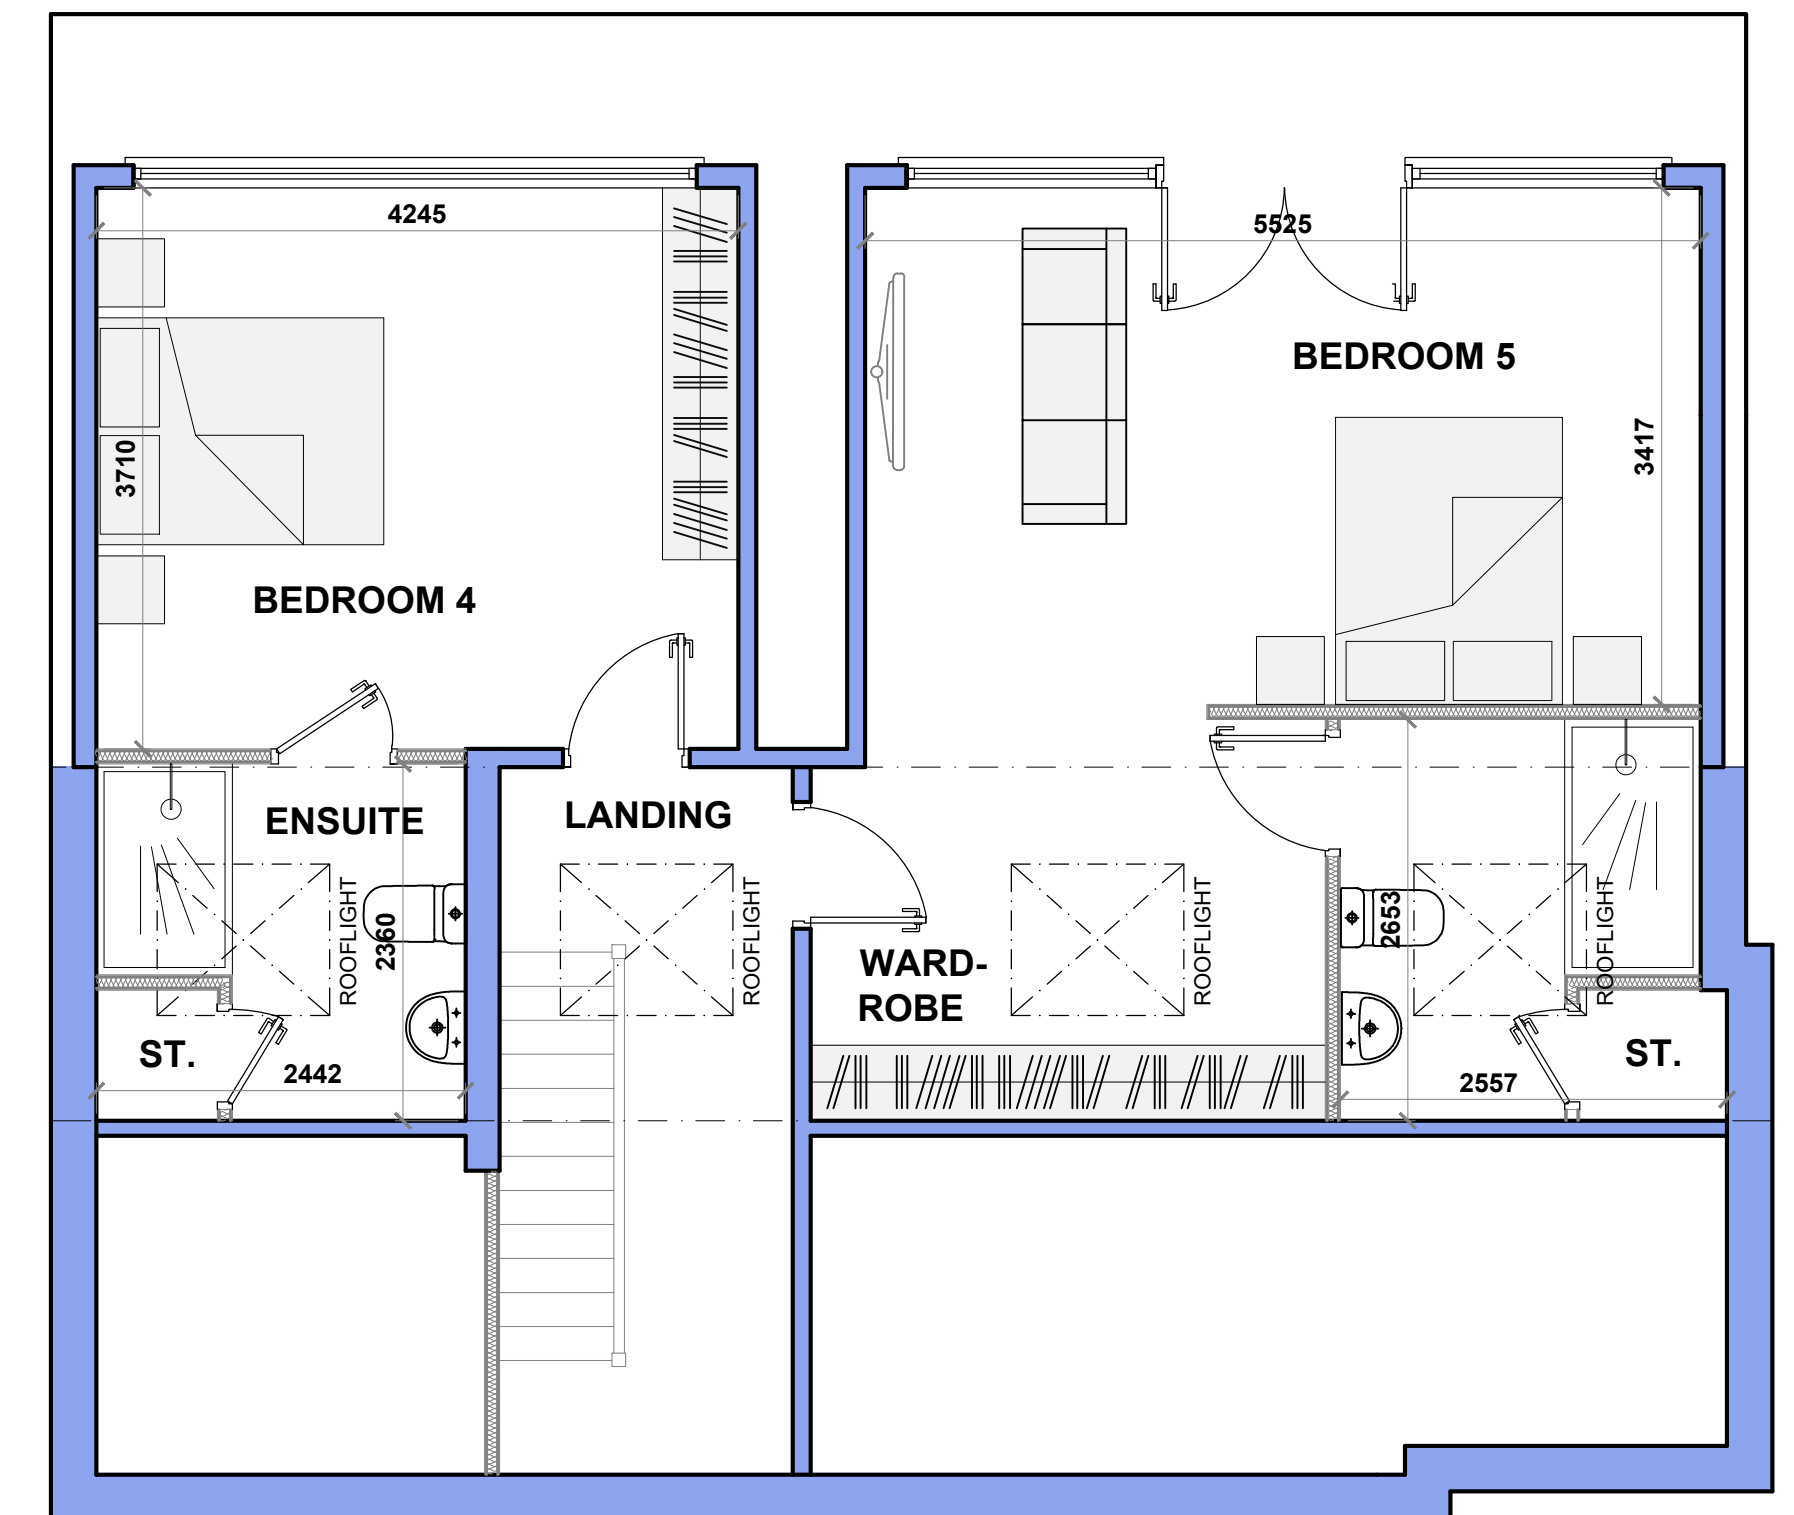
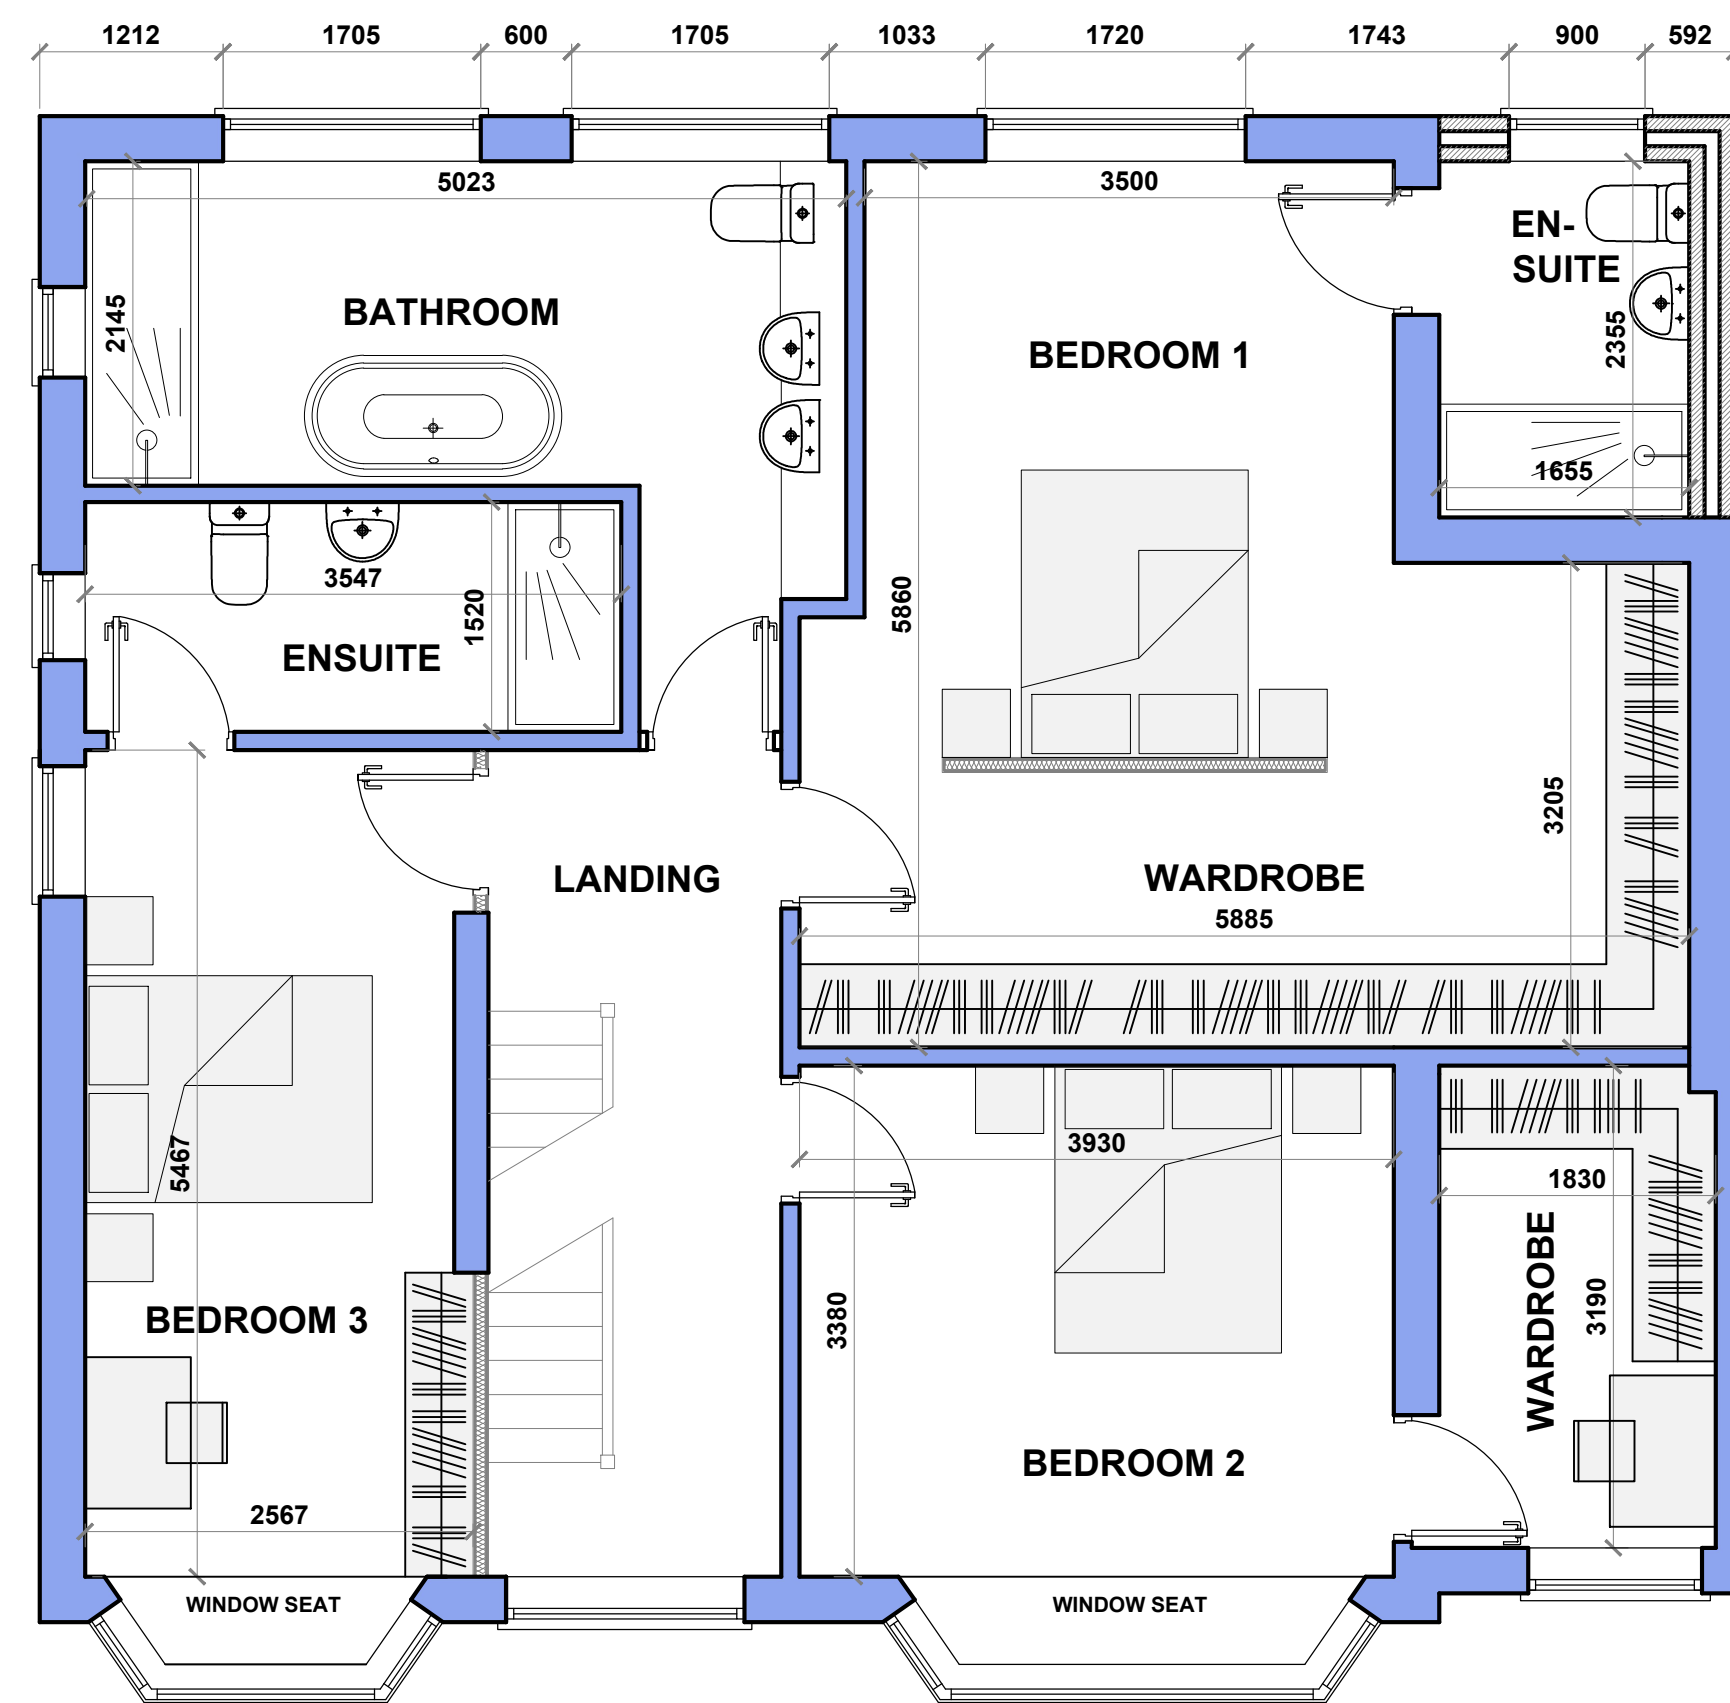


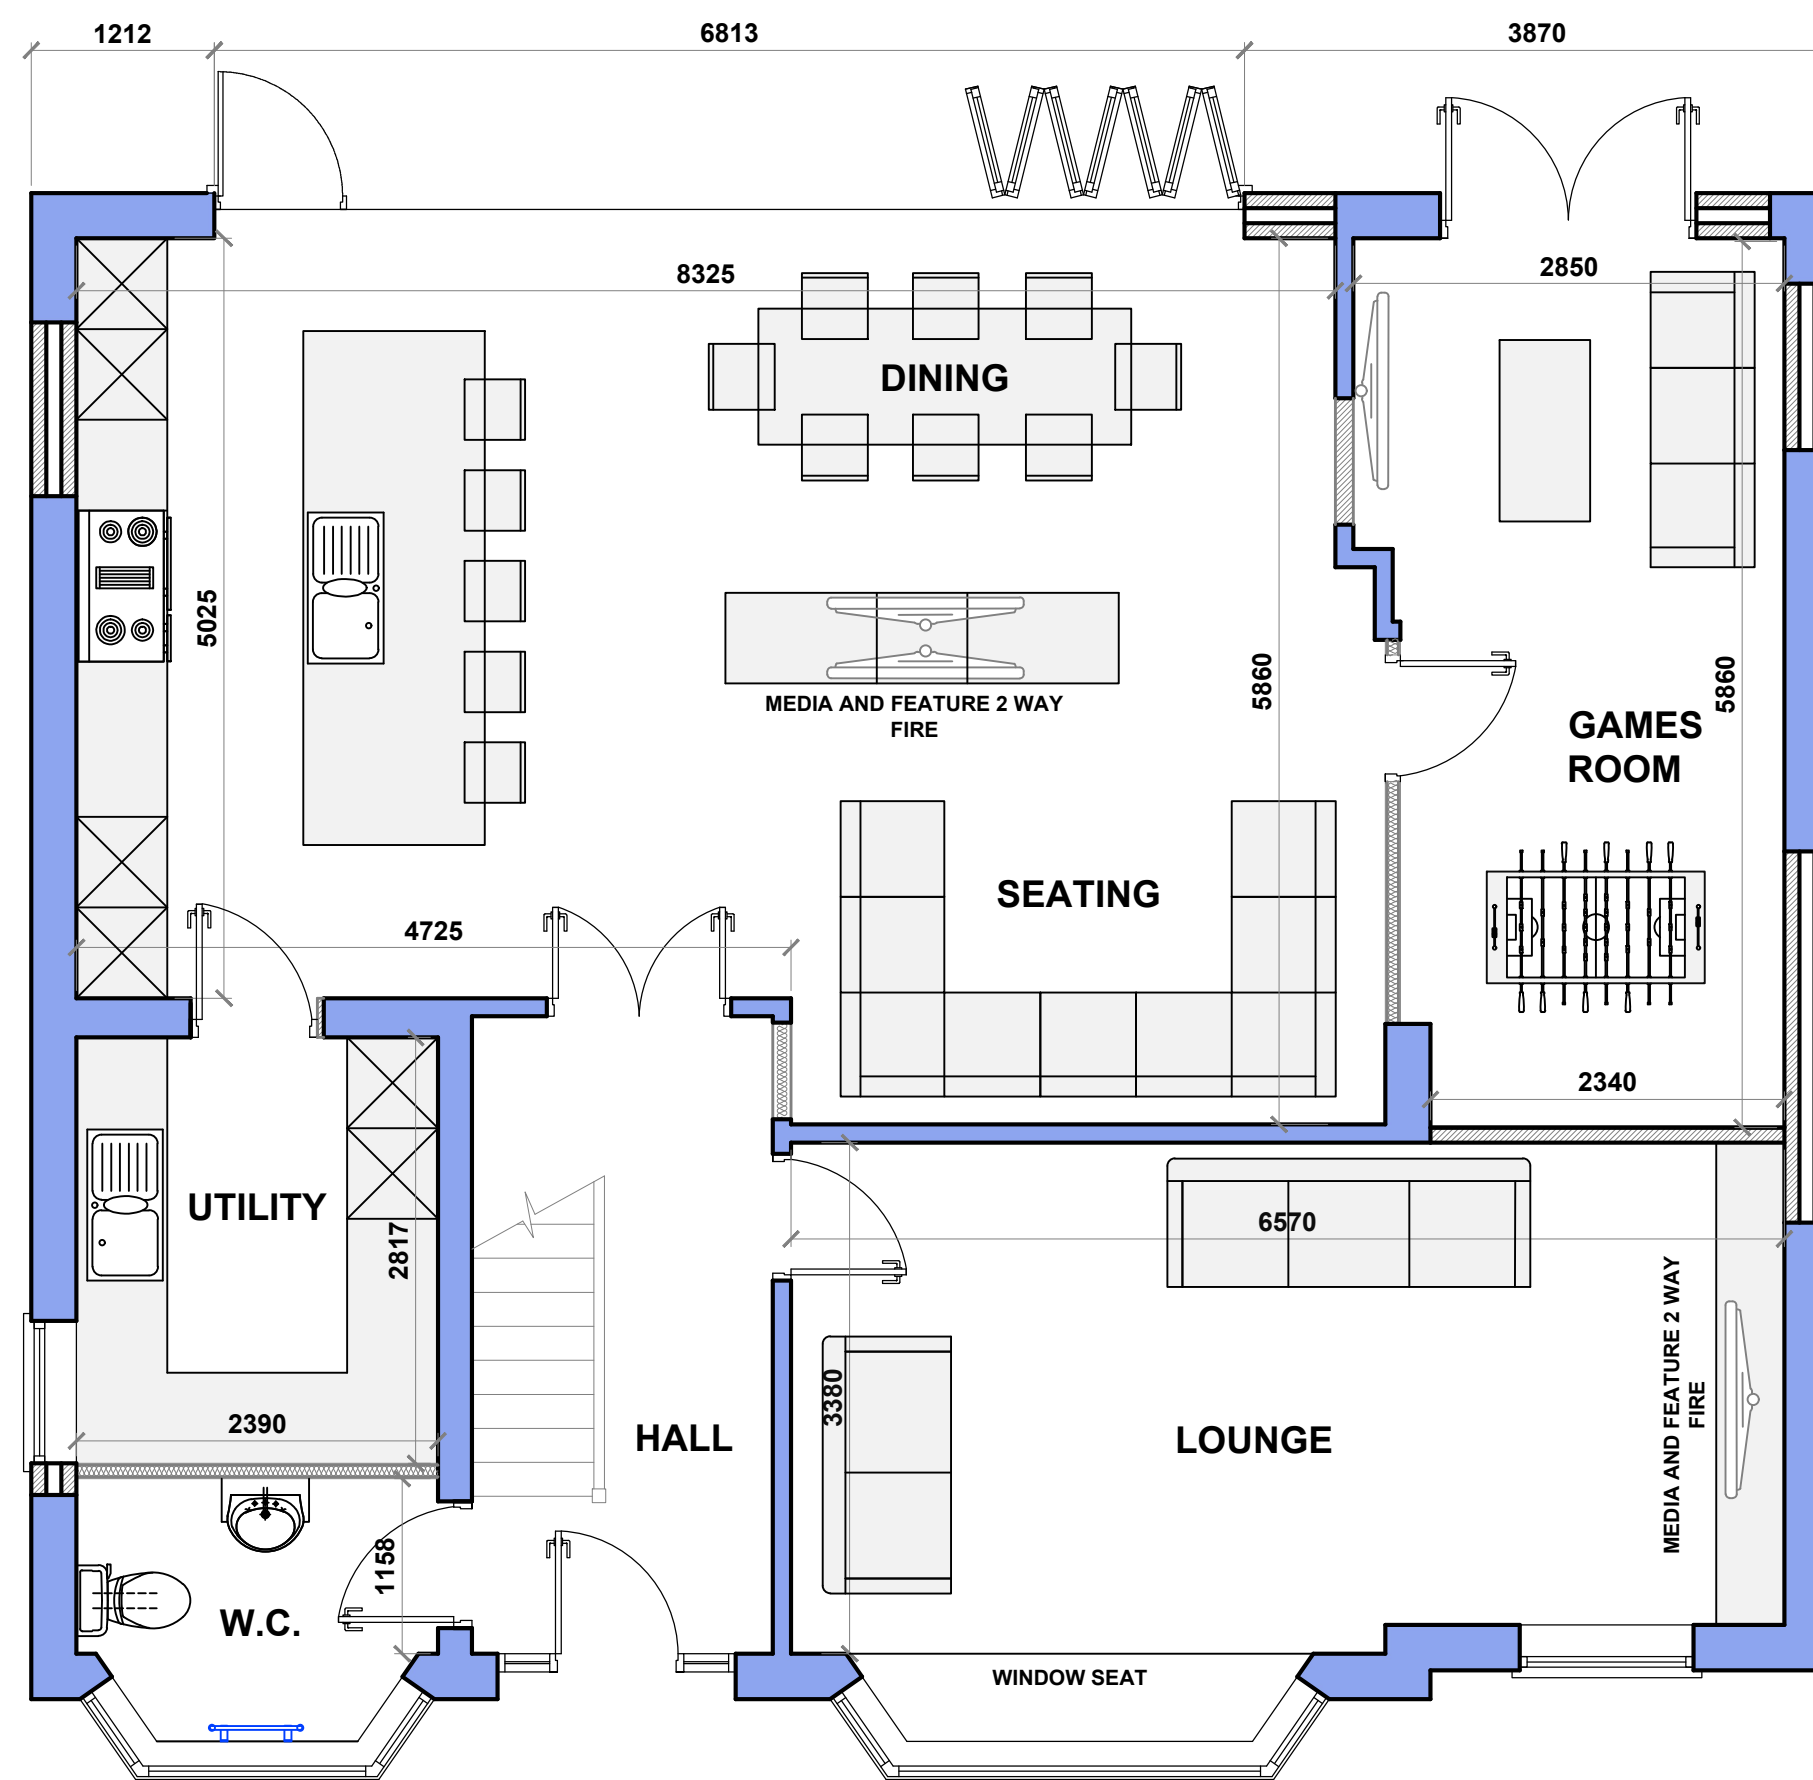

R+R DESIGN

- STRUCTURAL ENGINEERS
- SURVEYORS
- PROJECT MANAGERS
- ARCHITECTURAL DESIGNERS

CHURCH LODGE, WINDY ARBOR RD, MERSEYSIDE, L35 3SE
 TEL : 0151 493 2729 EMAIL : info@randrdesign.co.uk

Title
BRYDOR
MOOR LANE
FAZAKERLEY
L10 0AP

Title
PROPOSED PLANS

Scale **AS SHOWN A1 SHEET**

Drawing No. **E2665/02**

