




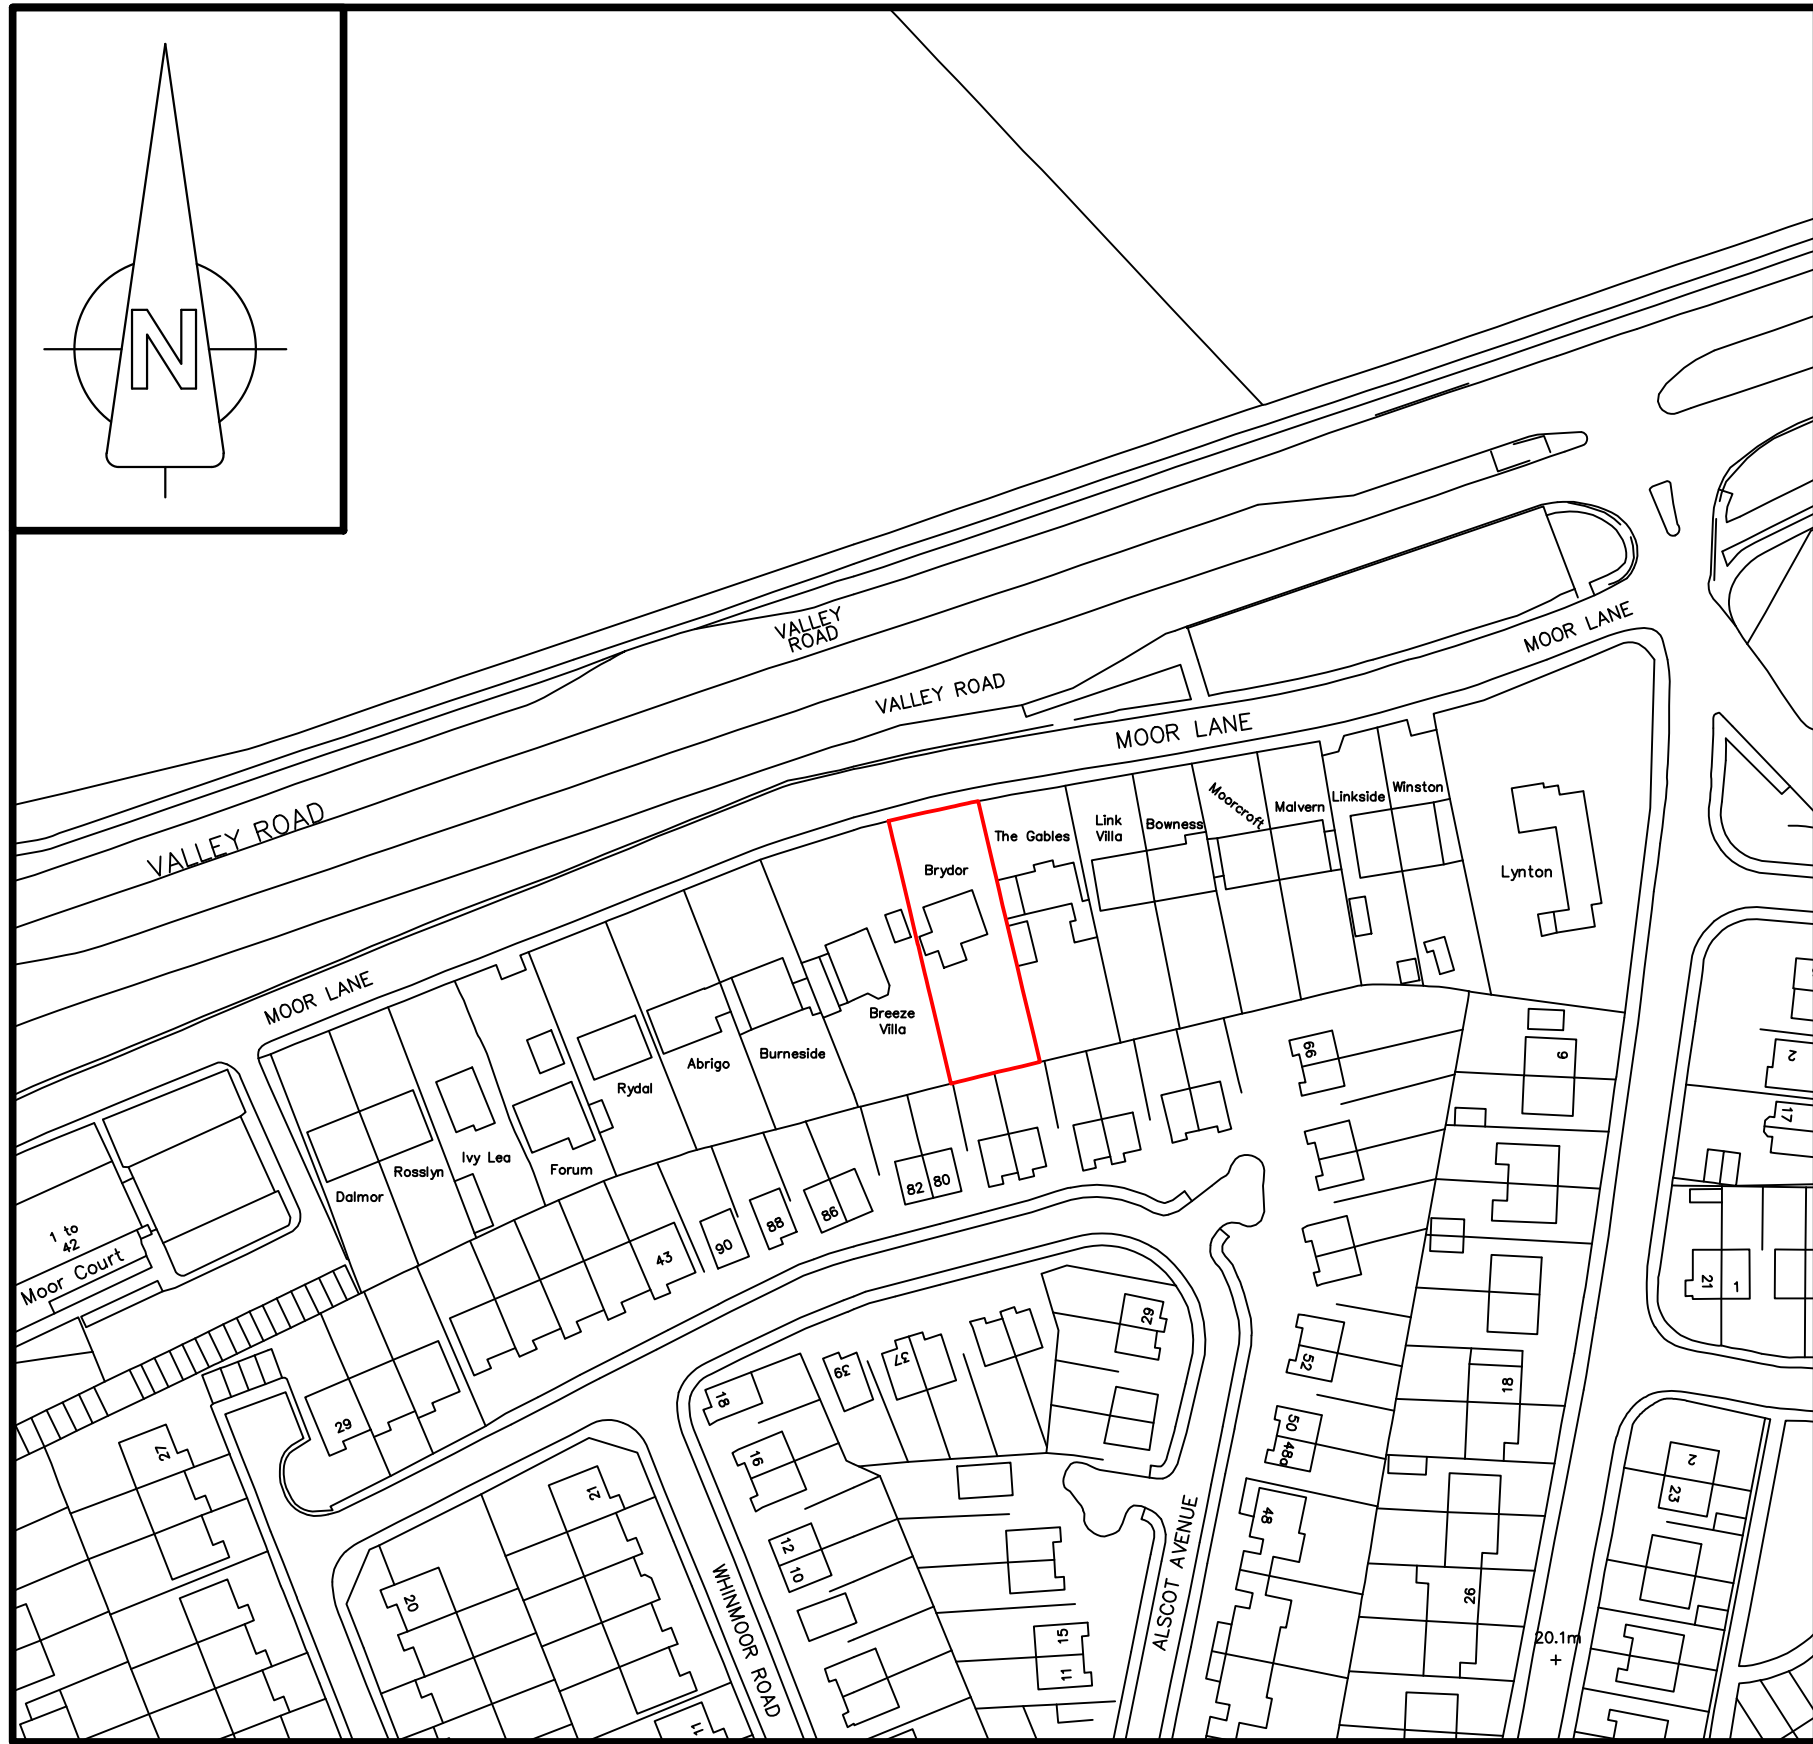

SITE LOCATION PLAN 1 : 1250

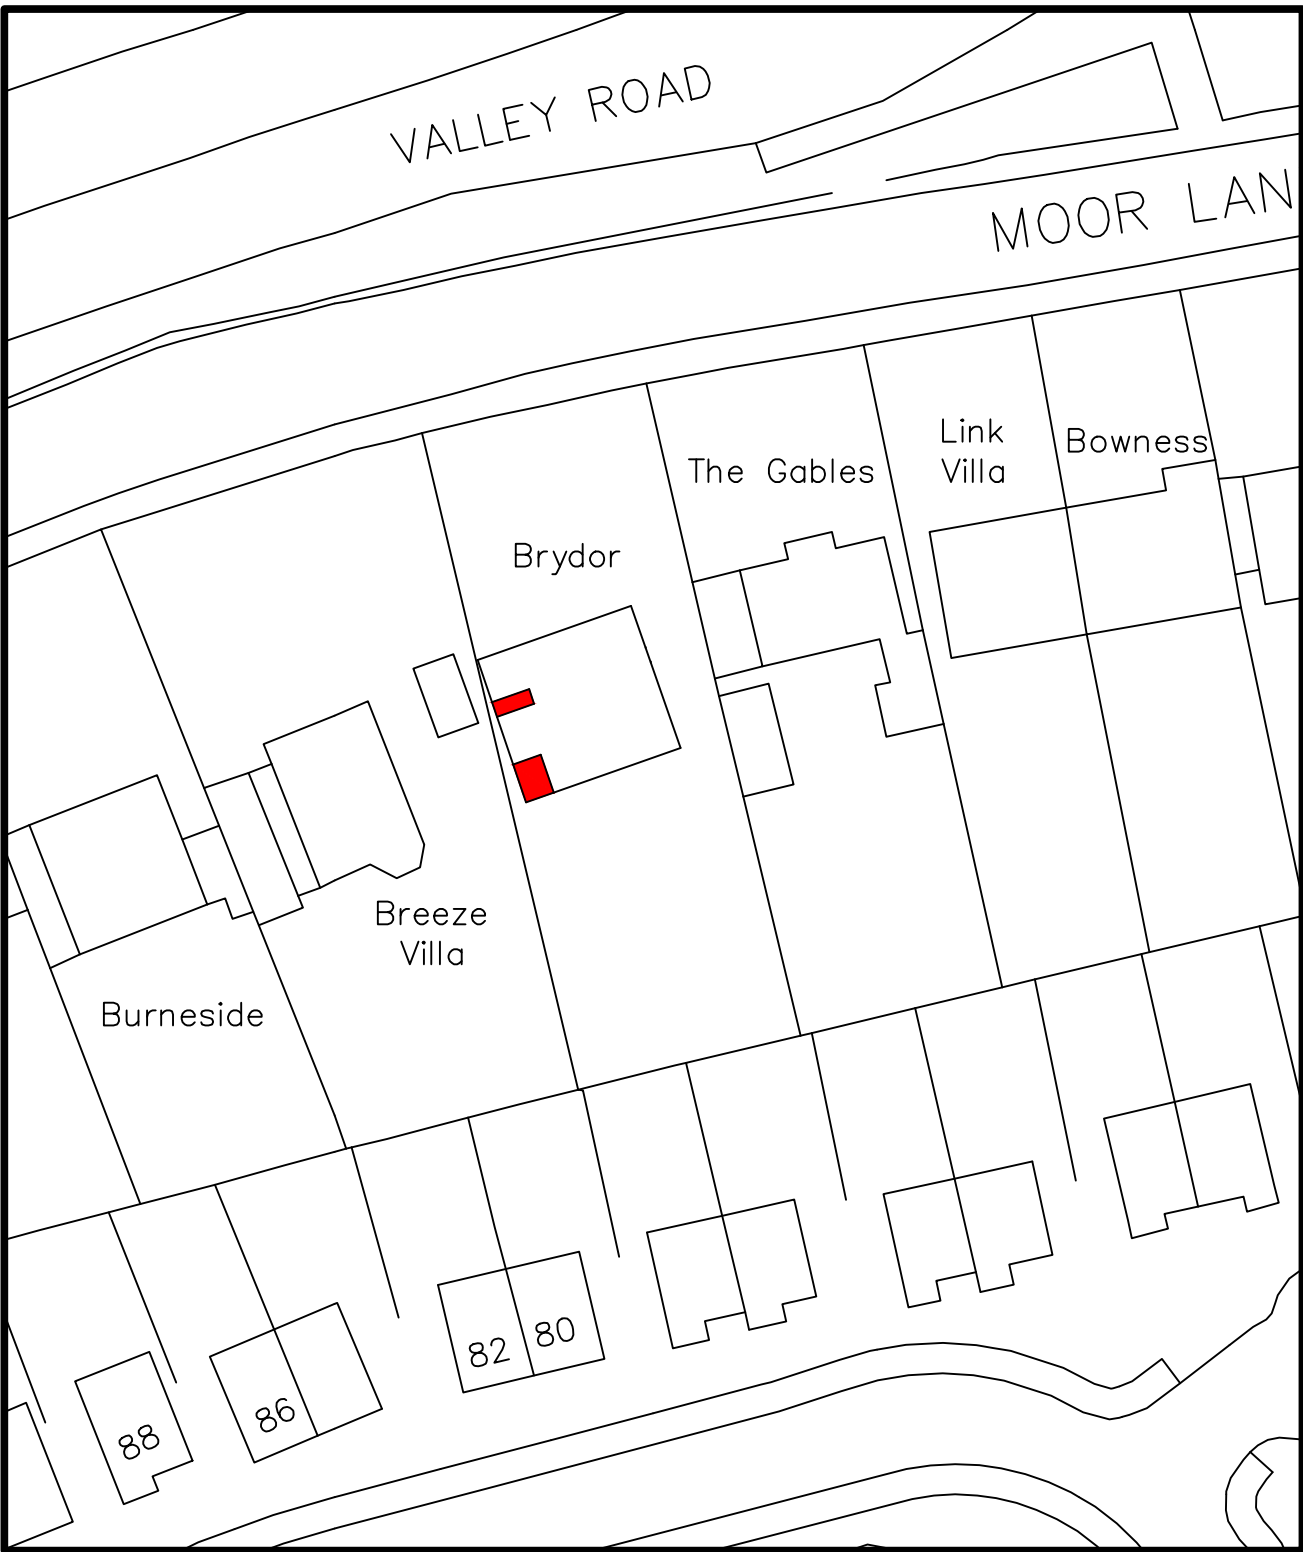

BLOCK PLAN 1 : 500

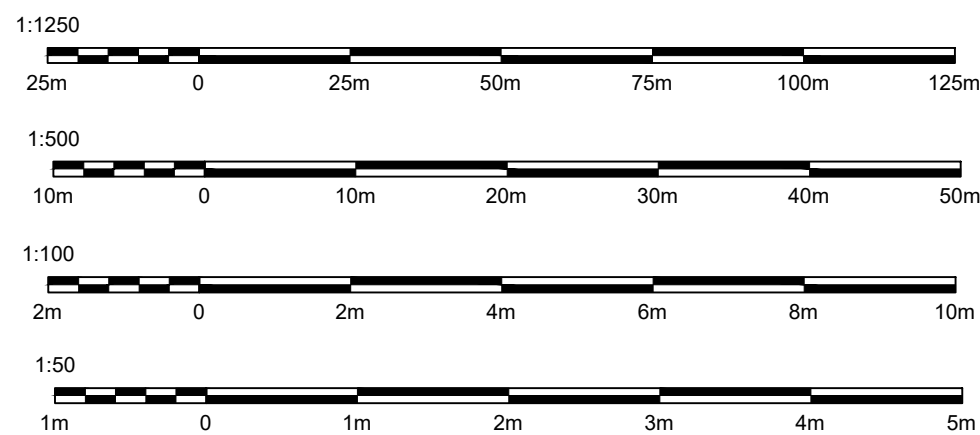

R+R DESIGN

- STRUCTURAL ENGINEERS
- SURVEYORS
- PROJECT MANAGERS
- ARCHITECTURAL DESIGNERS

CHURCH LODGE, WINDY ARBOR RD, MERSEYSIDE, L35 3SE
TEL : 0151 493 2729 EMAIL : info@randrdesign.co.uk

Title
**BRYDOR
MOOR LANE
FAZAKERLEY
L10 OAP**

Title
LOCATION AND BLOCK PLAN

Scale **AS SHOWN A1 SHEET**

Drawing No.
E2665/04