




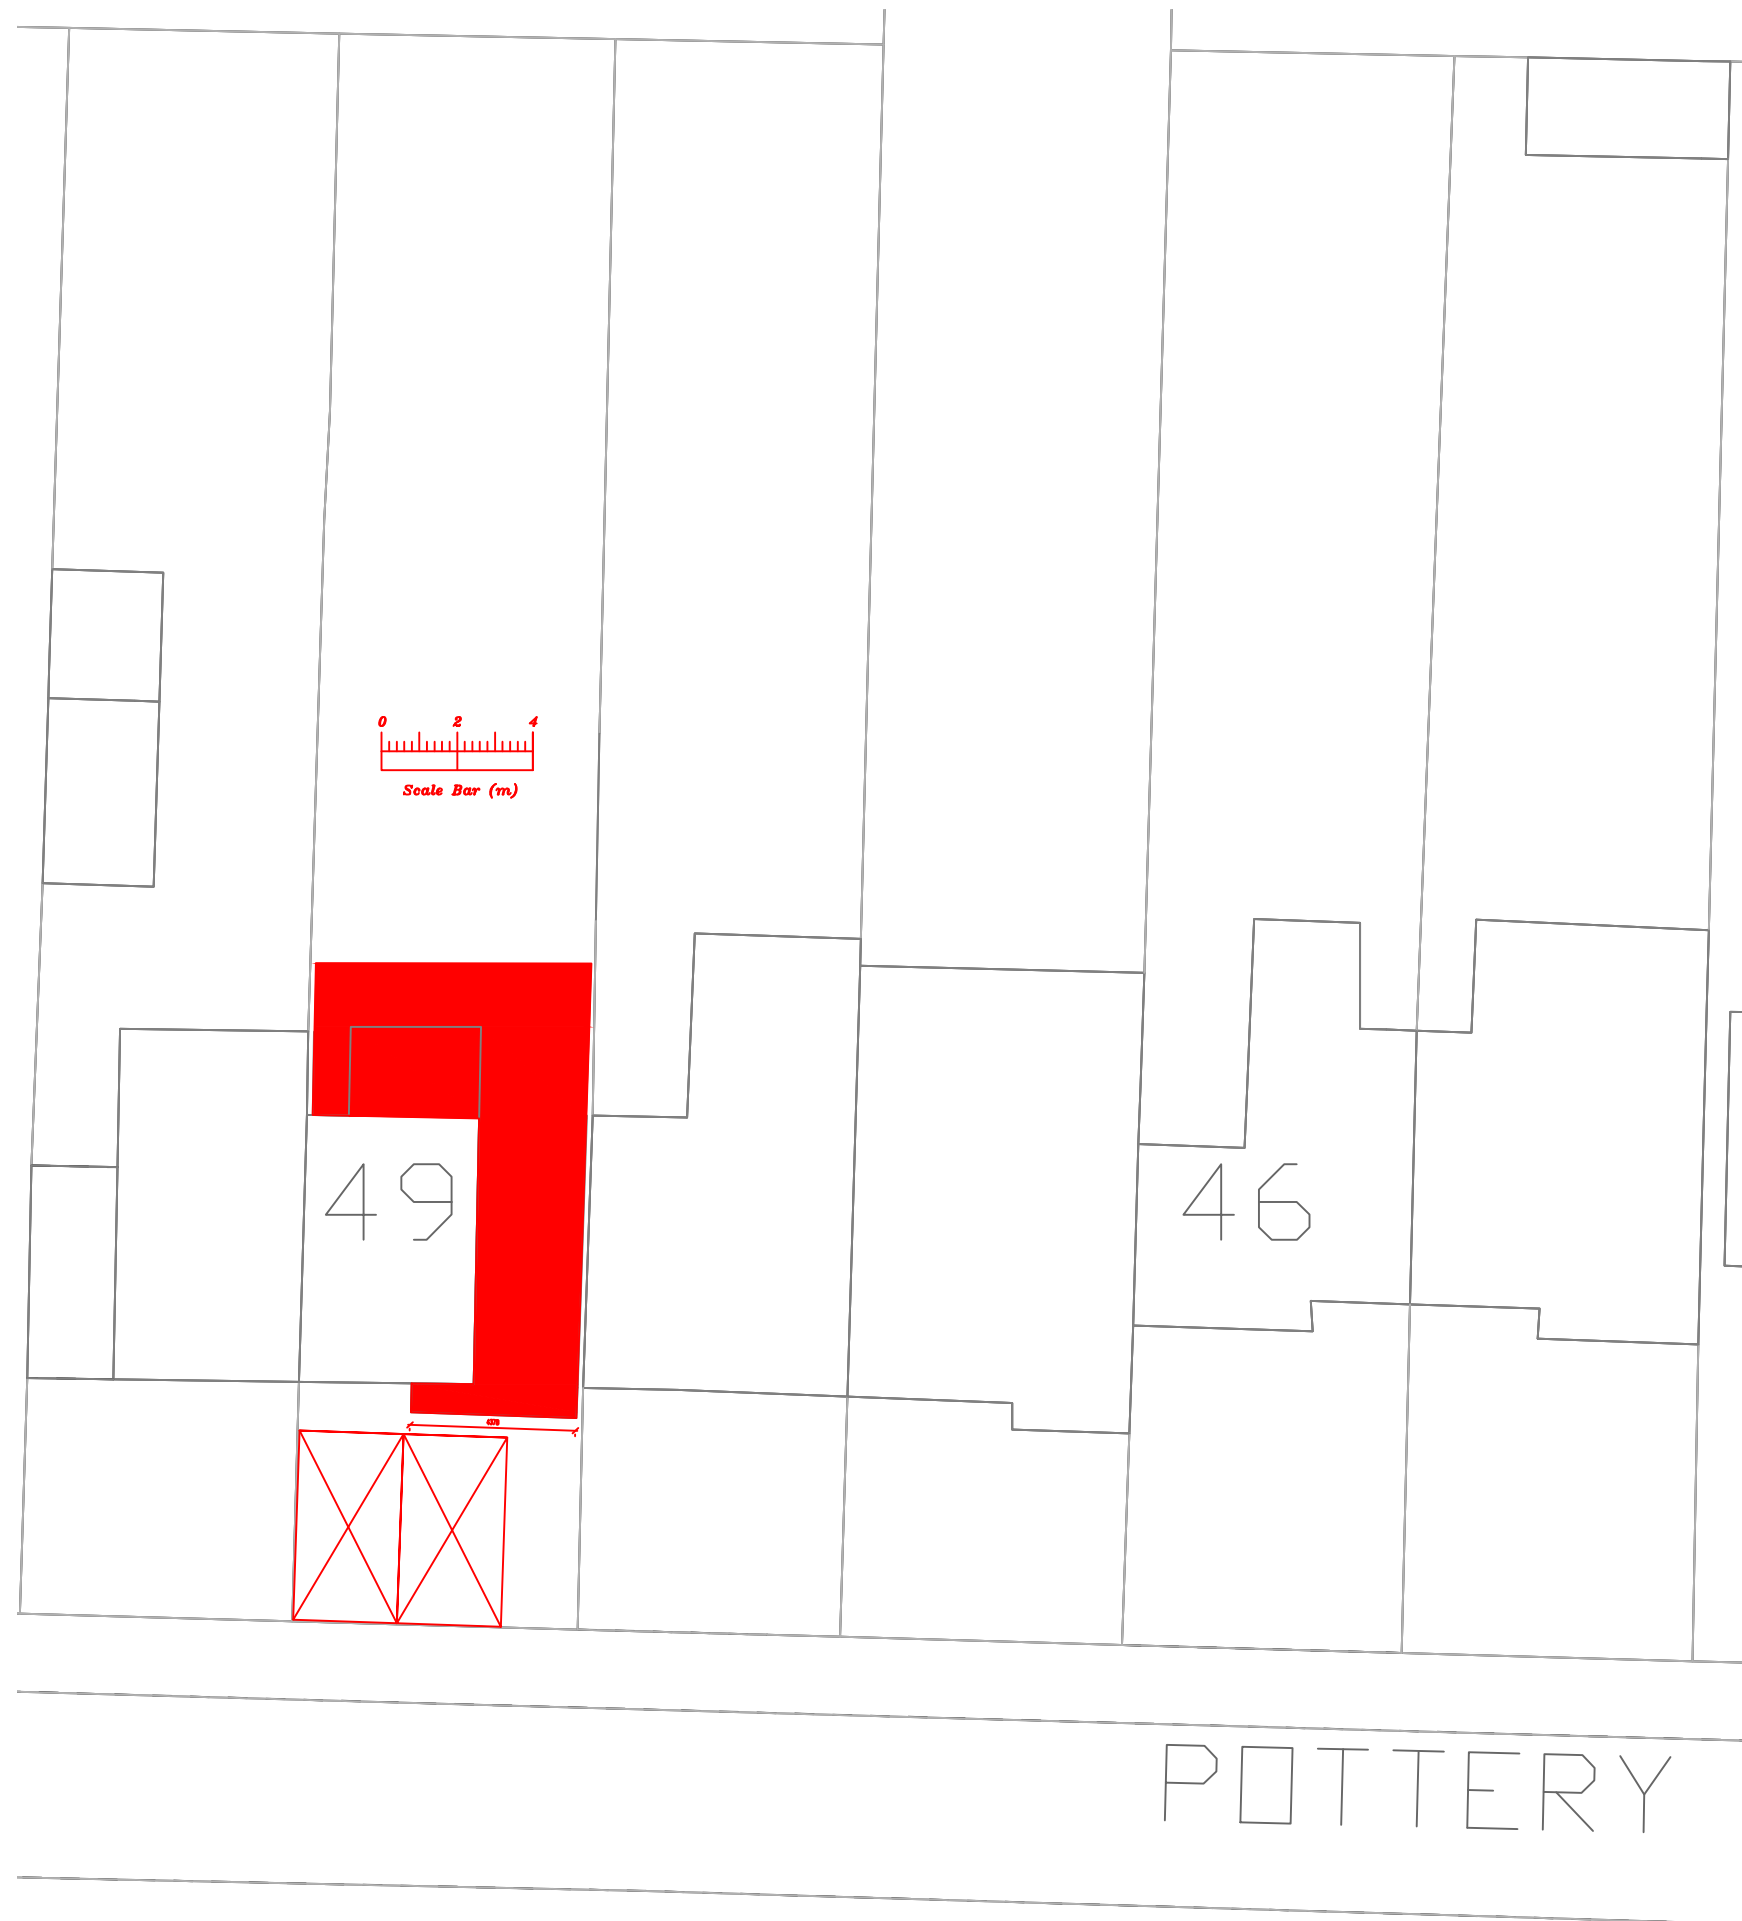

Scale 1:200

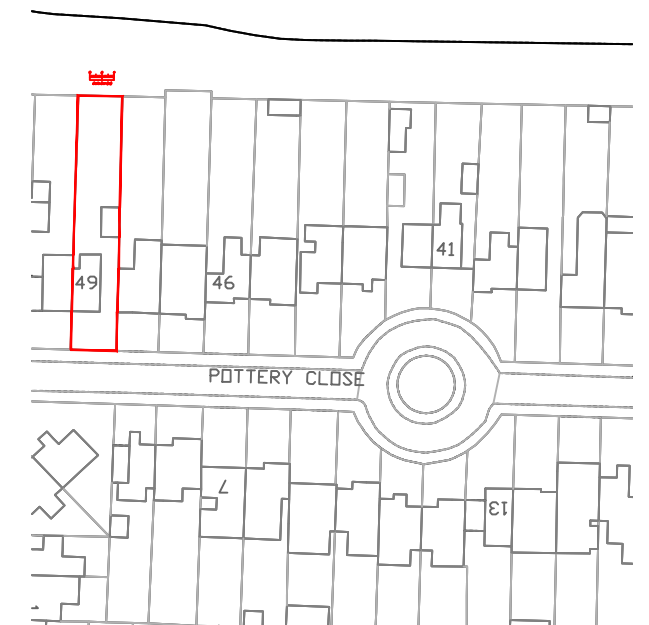

Scale 1:1250

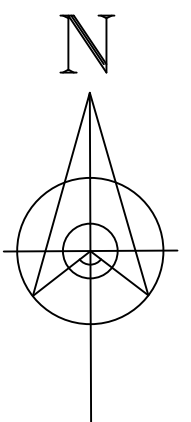

Address
49 Pottery Close, L35

Job Title
**Two storey side extension
with loft conversion**

Drawing title
Site Layout Plans

Chkd	Appvd	date	scale 1:200/1:1250 © A3	drawn
------	-------	------	----------------------------	-------

DRAWING No 006