


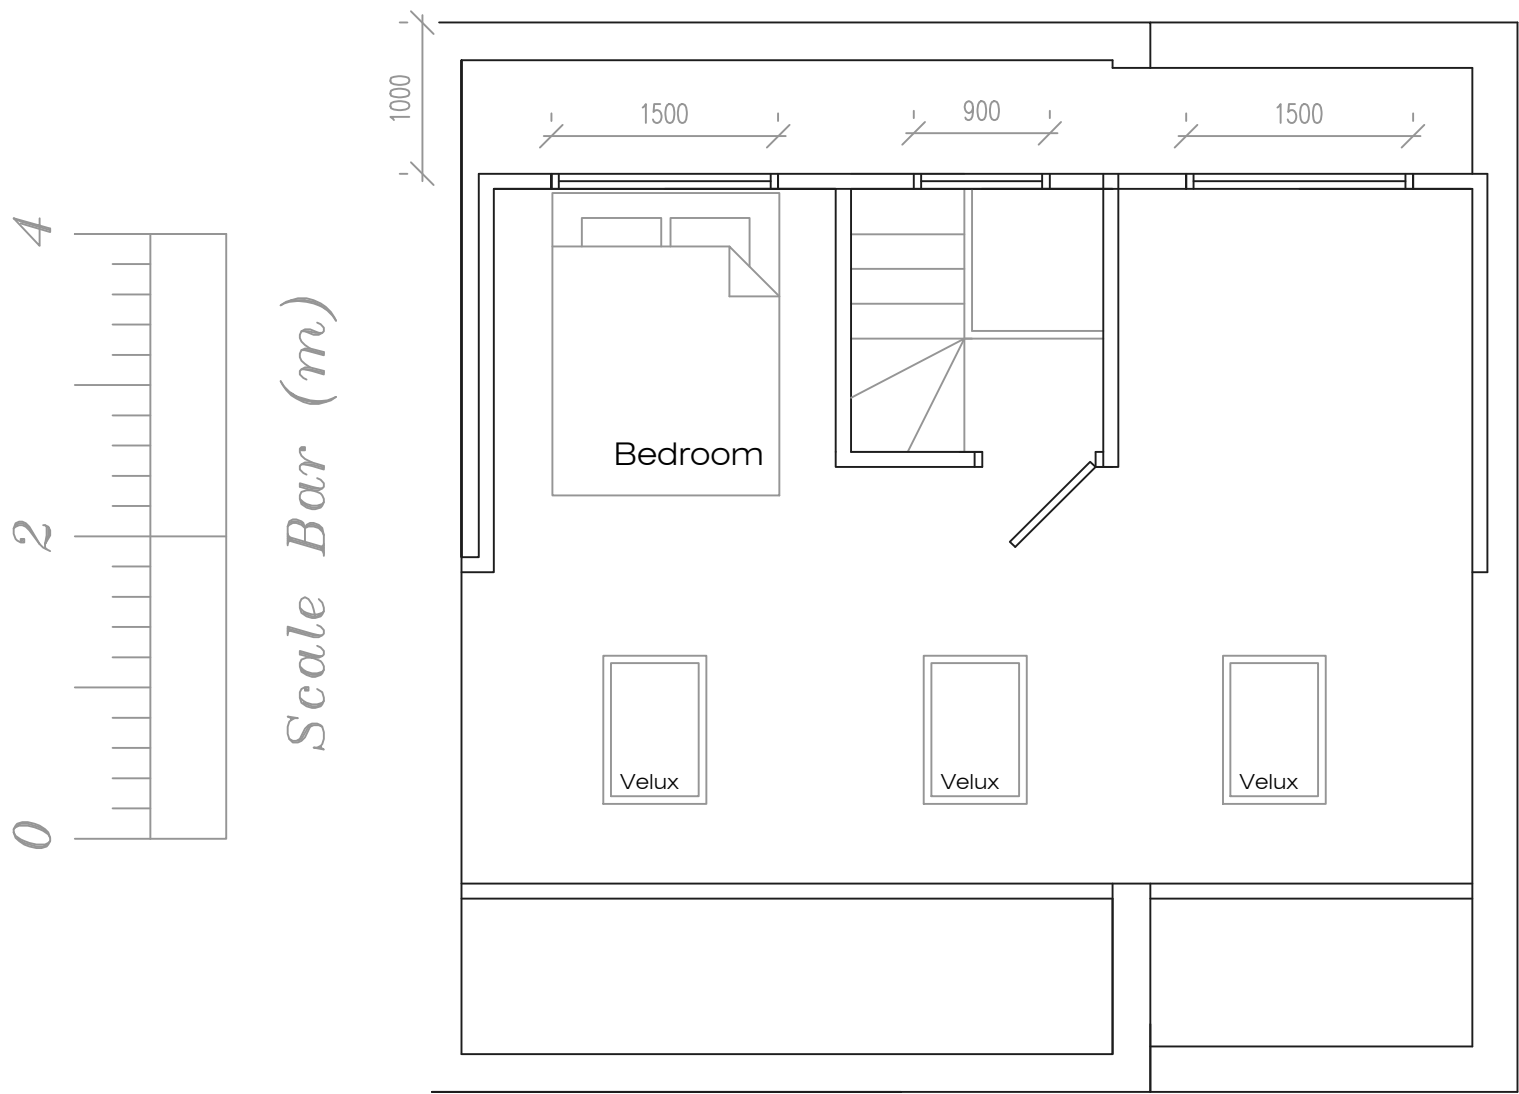

Proposed Loft Plan

Address				
49 Pottery Close, L35				
Job Title				
Two storey side/rear extension with loft conversion				
Drawing title				
Proposed Loft				
Chkd	Appvd	date	scale	dwg no.
		July '21	1:50 @ A3	004