


NOTE
- FENCE TO BE TREATED AND STAINED WITH A DARK BROWN FINISH

LEGEND

- 1 – CAPPING 2400 x 175 x 50 WEATHERED
- 2 – TOP RAIL 2400 x 100 x 100
- 3 – RAILS 2400 x 100 x 100 WEATHERED
- 4 – GRAVEL BOARD 2400 x 200 x 50 REBATED & WEATHERED, CLEATS 150 x 50 x 38 x 12mm DIA
- 5 – UNIVERSAL BEAM 178 X 102 X 19Kg 2.00 LONG ON BASE PLATE
- 6 – BOARDS 2225 & 2200 x 150 x 25 LAPPED AND STAGGERED 25mm
- 7 – BASEPLATE 350 X 350 X 20
- 8 – 6MM PLATE WELDED INTO FLANGES OF BEAM 12MM DIA HOLE (50 X 50 FROM EDGES OF PLATE)

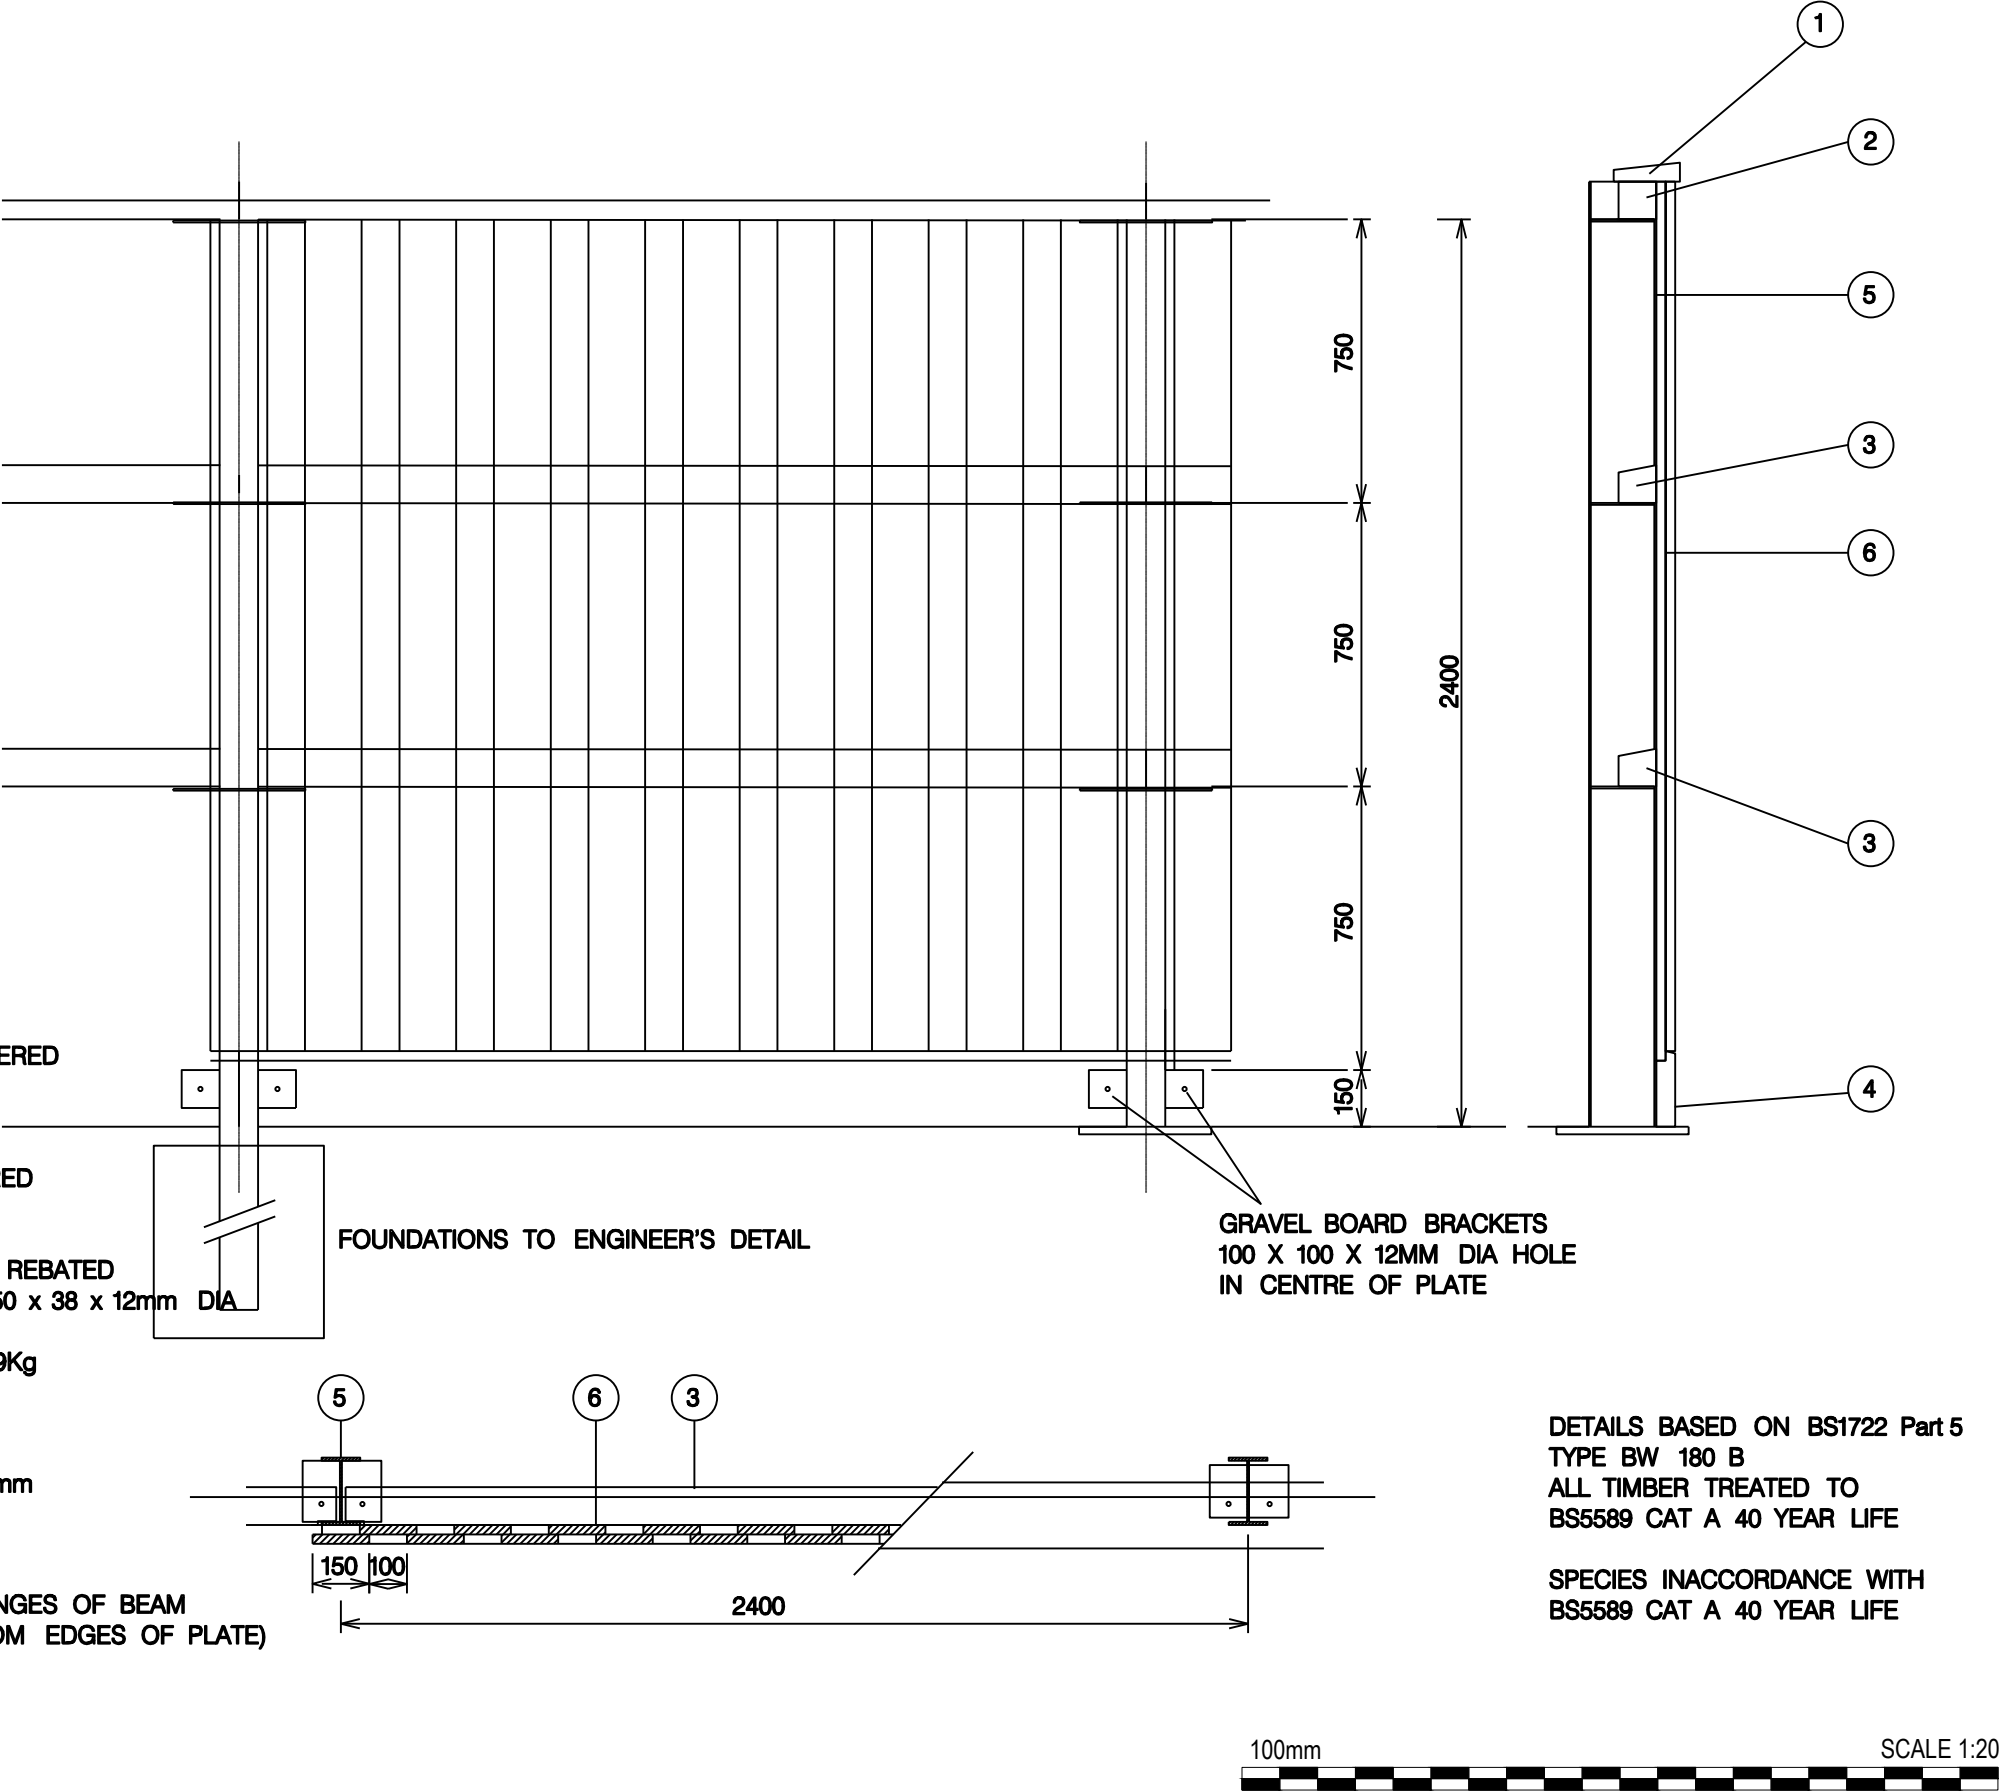

SCALE FOR PLANNING PURPOSES ONLY.

Architects are to be notified of any discrepancies.
Contractors must check all dimensions on site.
This drawing is subject to copyright laws and is for use on this project only.
This drawing is to be used solely for the information as titled only.
For other information refer to the latest revision of any cross referenced drawings.
To be read in conjunction with relevant design standards/protocols.

REV	DATE	DESCRIPTION	DA	MA
C	21/03/22	AMENED AS PER DWD COMMENTS	DA	MA
B	21/03/22	AMENED AS PER DWD COMMENTS	DA	MA
A	07/07/21	AMENED AS PER DWD COMMENTS	DA	MA
#	05/07/21	FIRST ISSUE	DA	MA

AMENDMENTS

STATUS: PLANNING

CLIENT: FLINTROCK LTD

PROJECT NAME: KNOWSLEY

PROJECT ADDRESS: MOORGATE ROAD, KNOWSLEY

DRAWING TITLE: TYPICAL FENCE DETAIL

JOB NO:	DRG NO:	REVISION:
20-6547	P16	C

DATE:	SCALE:	SHEET SIZE:
JULY 21	1:20	A3

S+SA
ARCHITECTS

1 CARDALE PARK, BECKWITH HEAD ROAD,
HARROGATE HG3 1RZ
www.ssa-architects.co.uk
T: 01423 856999