
Drawing Number
170248-15854-ZZ-ZZZ-DRG-Z-MF-243004 P01.2

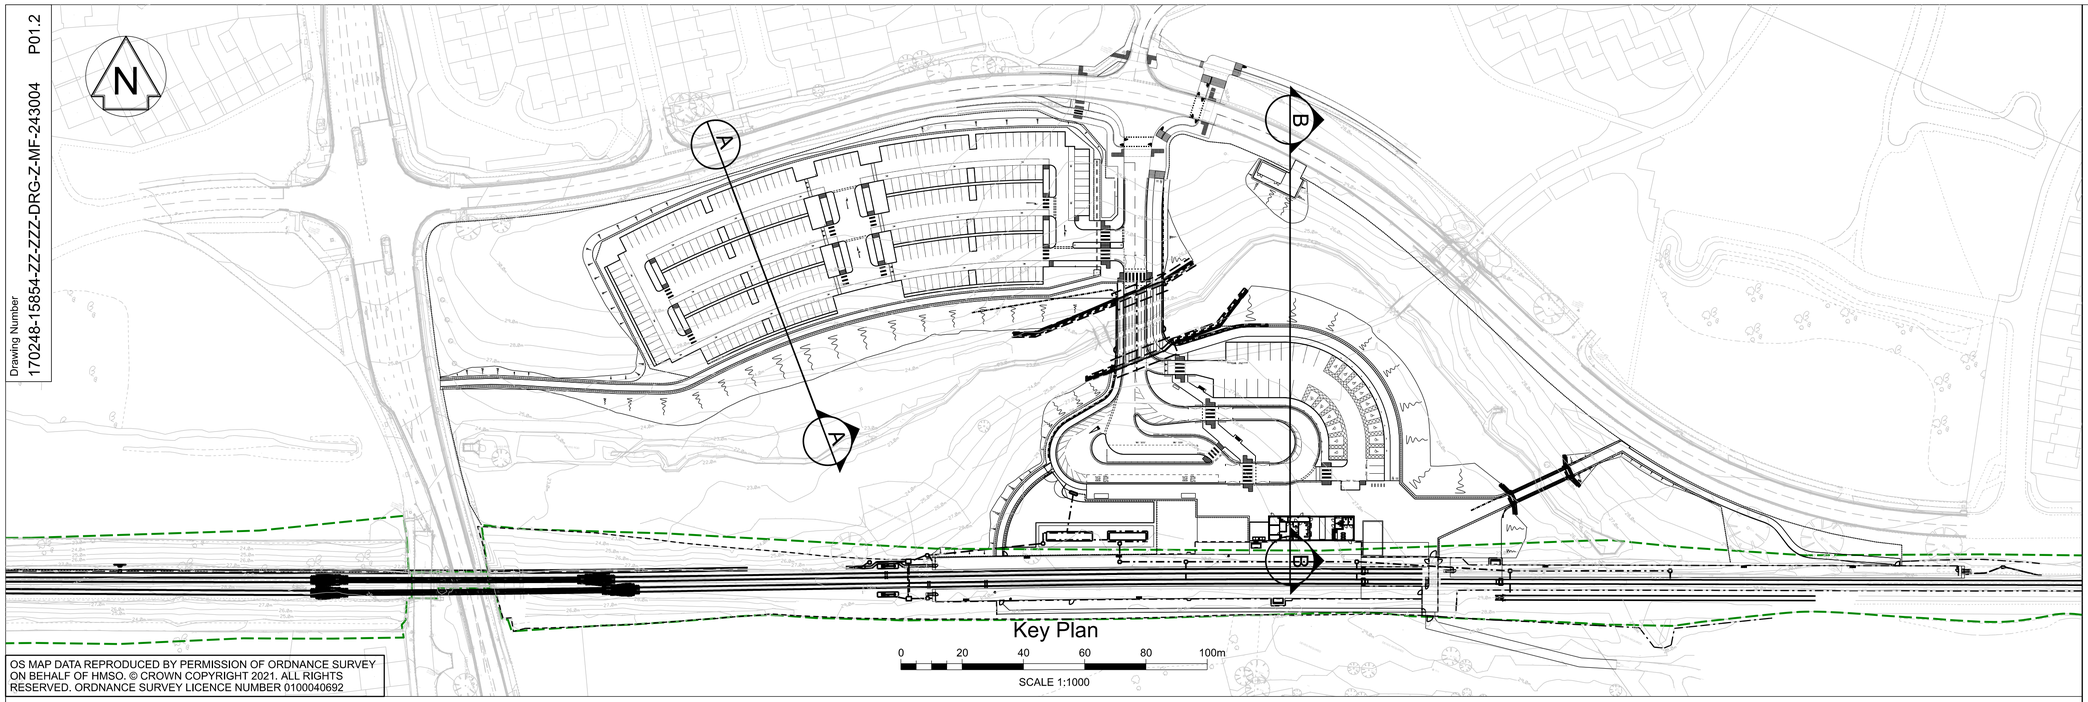


Key Plan

0 20 40 60 80 100m

SCALE 1:1000


OS MAP DATA REPRODUCED BY PERMISSION OF ORDNANCE SURVEY ON BEHALF OF HMSO. © CROWN COPYRIGHT 2021. ALL RIGHTS RESERVED. ORDNANCE SURVEY LICENCE NUMBER 0100040692

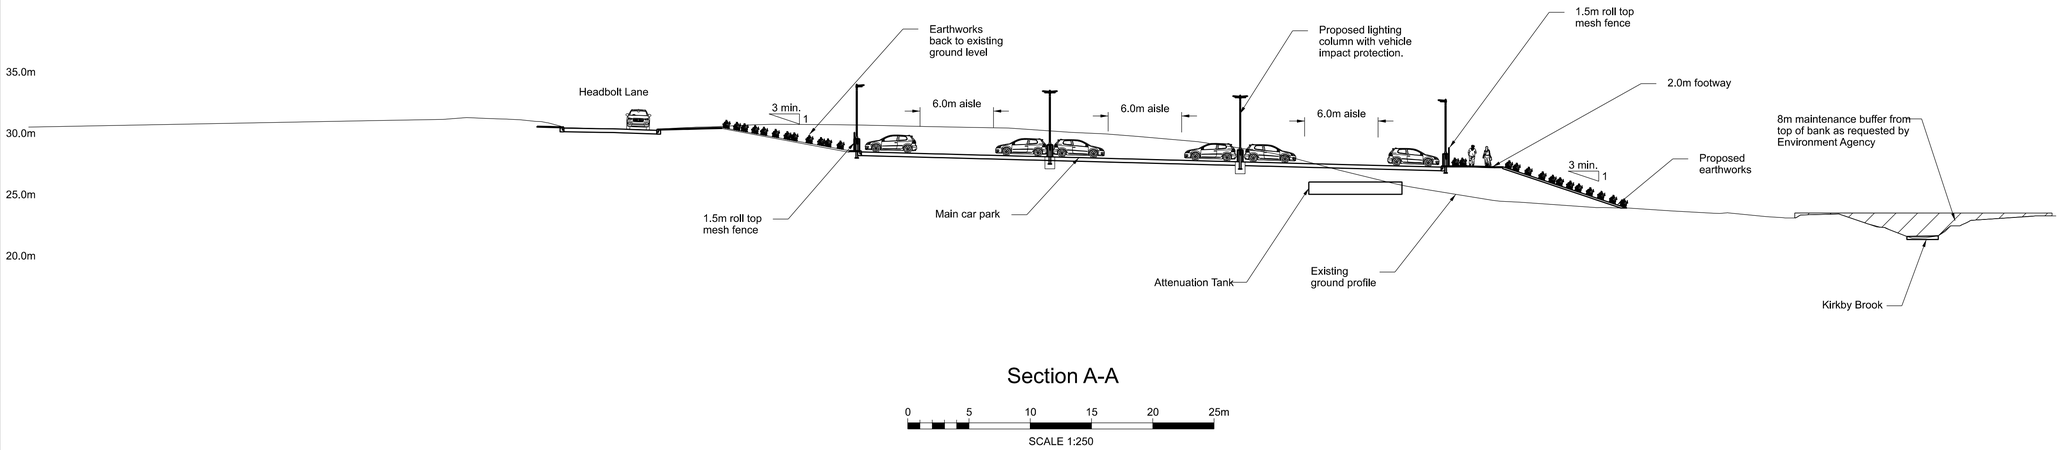

Section A-A

0 5 10 15 20 25m

SCALE 1:250

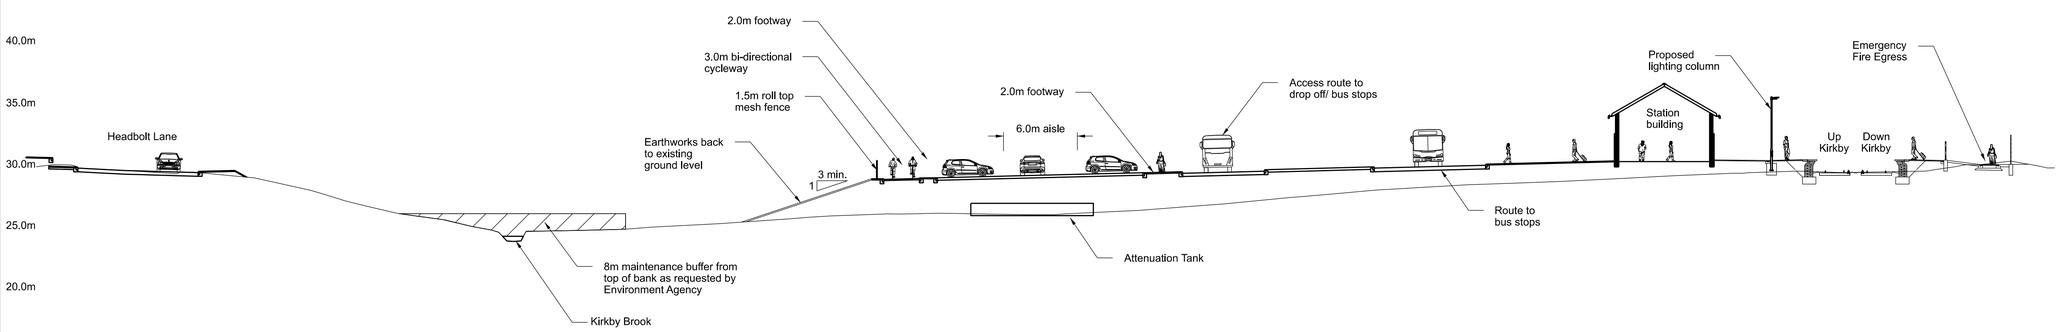

Section B-B

0 5 10 15 20 25m

SCALE 1:250

Legend/Notes

1. Do not scale from this drawing.
2. All dimensions are in millimetres unless shown otherwise.
3. Existing ground levels based on InoRail Topographical Survey P-116-099-SUR-DM3-0001 A03.

Key:

- Proposed Works
- Network Rail Boundary

Issued For Planning

Rev	Date	Description of Revisions	Drawn	Chkd	Appr
P01.2	18/07/21	First Revision	---	---	---

Issued For Planning — Suitability S0

NetworkRail

Authorised	---	Signed	Date

Contractor(s): Ove Arup & Partners

Location\Level: No Specific Location

Type	Sub-type
CAD Drawing	Section
Role: General (non-disciplinary)	Discipline: Multi-Functional

Volume\System: No Specific Volume or System

Phasing	Grip Stage
Proposed	4

Project: Headbolt Lane

Contract No.: 170248

Contract Title: Headbolt Lane

Drawing Title: Planning Application Drawing Car Park Sections

Designed		Signed	Date
Drawn	---	Signed	Date
Checked	---	Signed	Date
Approved	--	Signed	Date

Scale(s) — ELR & Mileage: WKL2 28.1232 to 29.0913

Alternative Reference — Sheet of

Drawing Number: 170248-15854-ZZ-ZZZ-DRG-Z-MF-243004 — Revision: P01.2

Sheet Size A1 594 x 841