
Drawing Number 170248-15854-ZZ-ZZZ-DRG-Z-MF-243015 P01.1

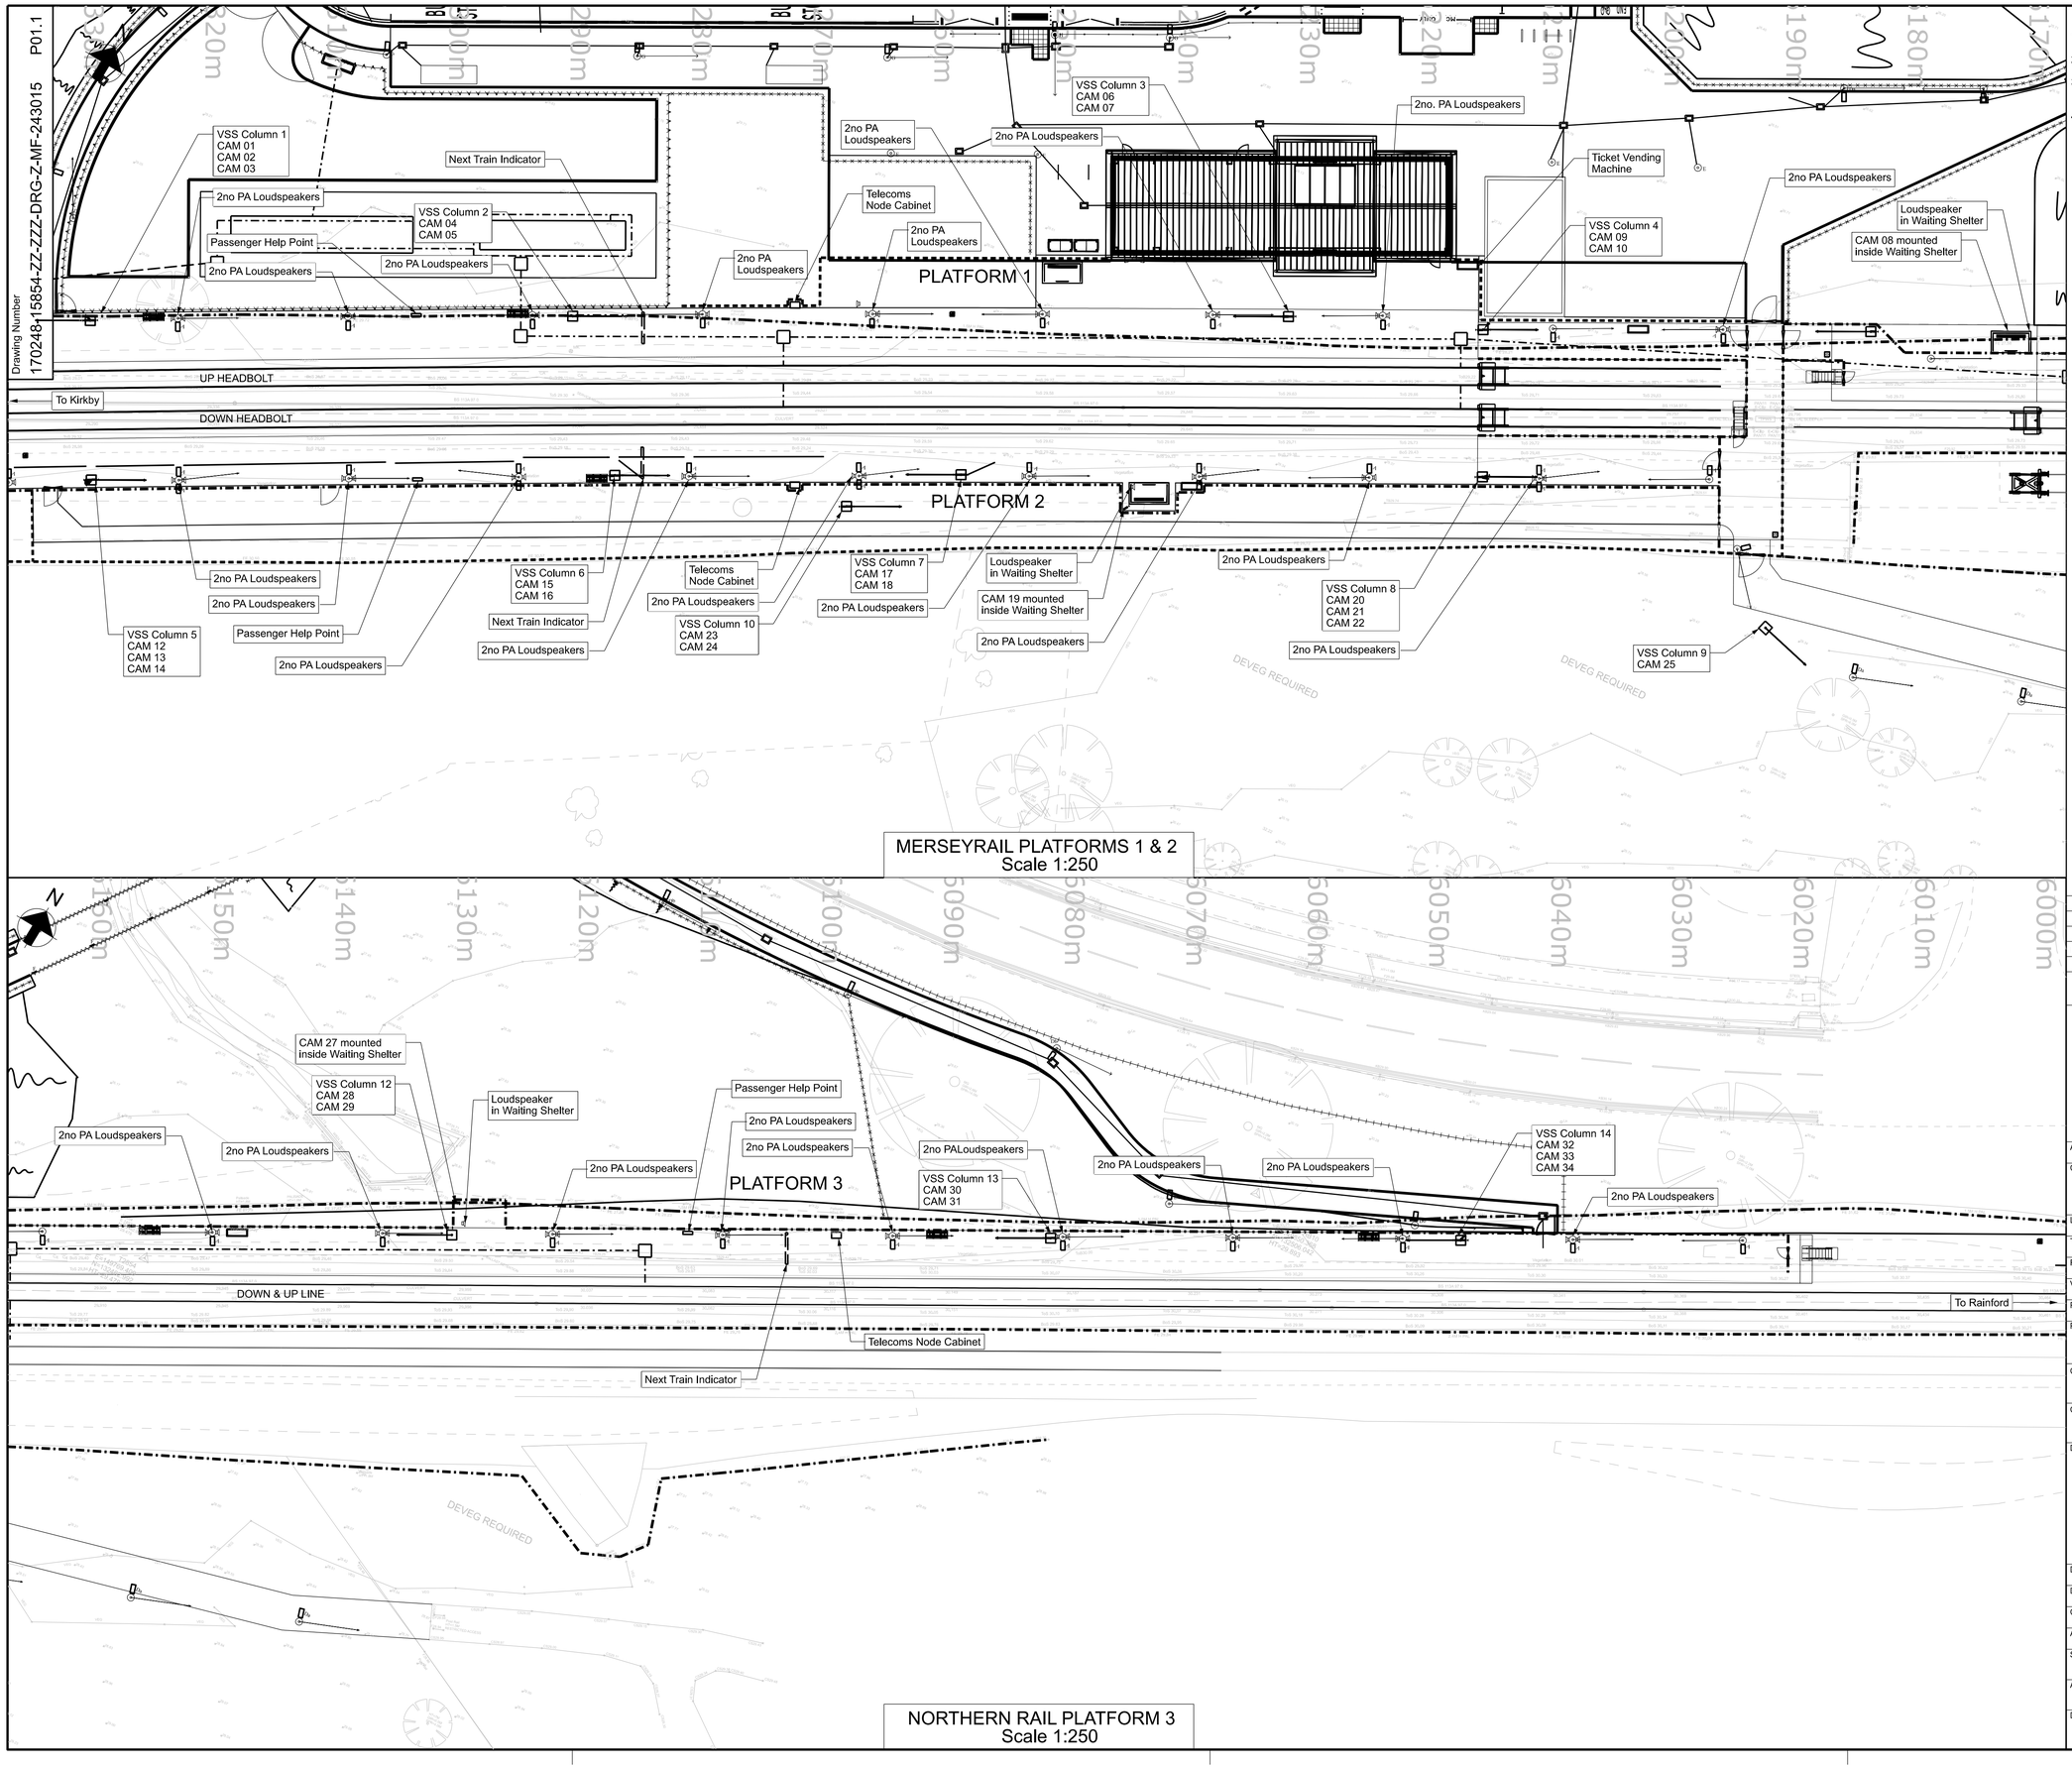

MERSEYRAIL PLATFORMS 1 & 2
Scale 1:250

NORTHERN RAIL PLATFORM 3
Scale 1:250

Legend/Notes

1. VSS COLUMNS TO BE ALTRON ACC 4.5m TILT OVER COLUMNS.
2. PA LOUDSPEAKERS TO BE MOUNTED TO LIGHTING COLUMNS.
3. PASSENGER HELP POINTS TO BE FIXED TO FLOOR MOUNTED COLUMNS.
4. NEXT TRAIN INDICATORS TO BE DOUBLE SIDED AND FIXED TO FLOOR MOUNTED GALLOWS.

VIDEO SURVEILLANCE COLUMN

Rev	Date	Description of Revisions	Drawn	Chkd	Appr
P01.1	18/07/21	First Revision	---	---	---

Issued for Planning — Suitability S0

NetworkRail

Authorised	---	Signed	Date

Contractor(s): Ove Arup & Partners

Location\Level: No Specific Location

Type	CAD Drawing	Sub-type	General Arrangement
Role	General (non-disciplinary)	Discipline	Multi-Functional
Volume\System	No Specific Volume or System		
Phasing	Proposed	Grip Stage	4

Project: Headbolt Lane

Contract No.: 170248

Contract Title: Headbolt Lane

Drawing Title: Planning Application Drawing
Platform Telecoms

Designed		Signed	Date
Drawn	---	Signed	Date
Checked	---	Signed	Date
Approved	--	Signed	Date

Scale(s)

ELR & Mileage: WKL2 28.1232 to 29.0913

Alternative Reference

Sheet of

Drawing Number: 170248-15854-ZZ-ZZZ-DRG-Z-MF-243015

Revision: P01.1

Sheet Size A1 594 x 841