
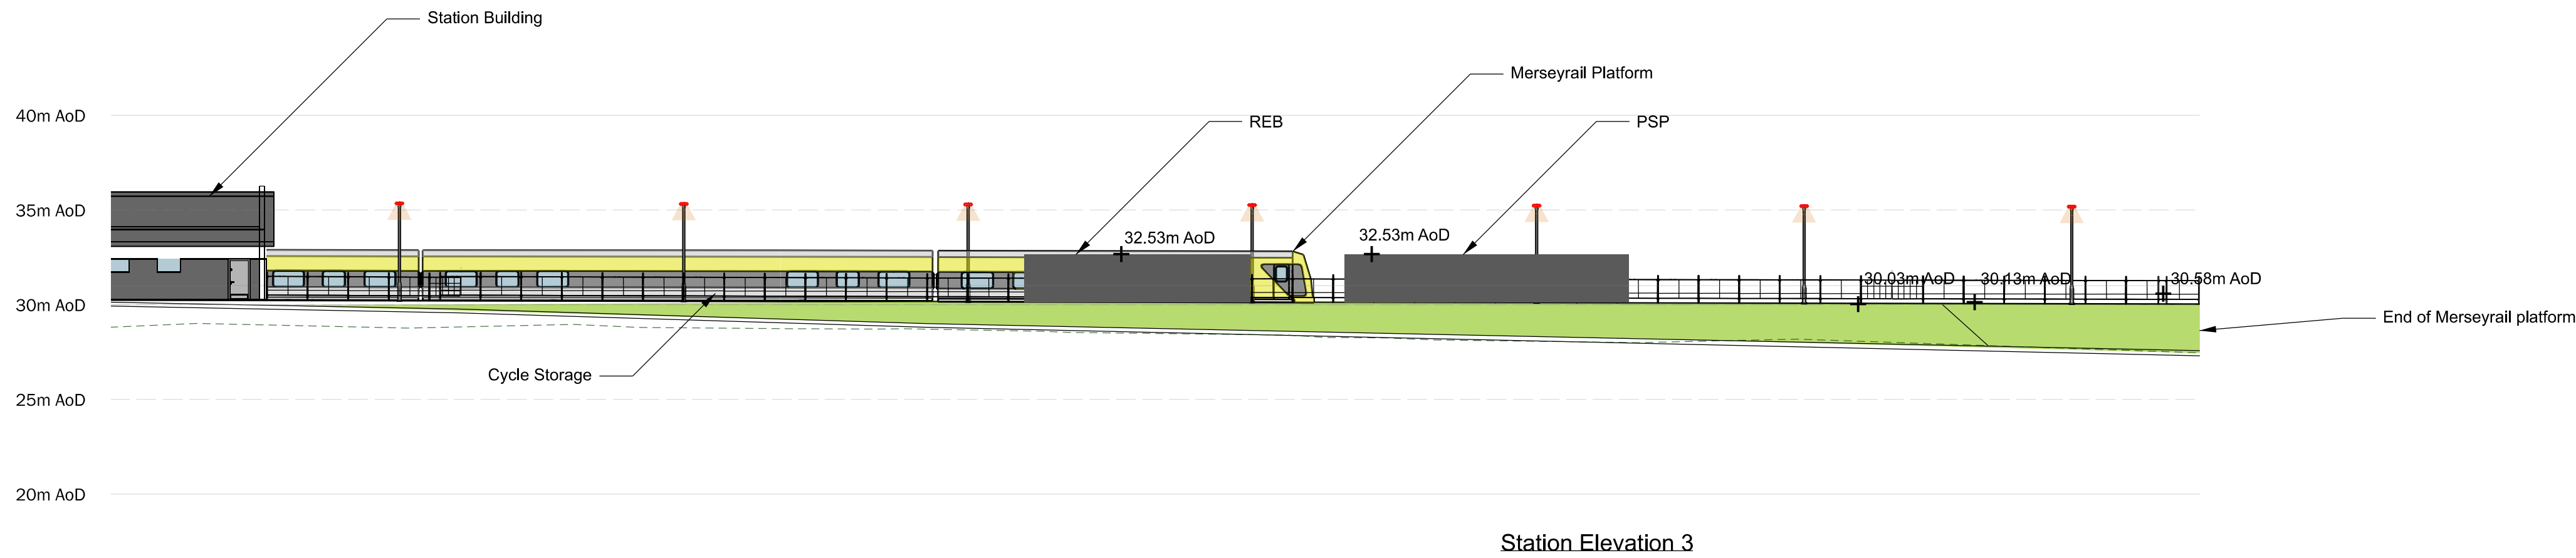
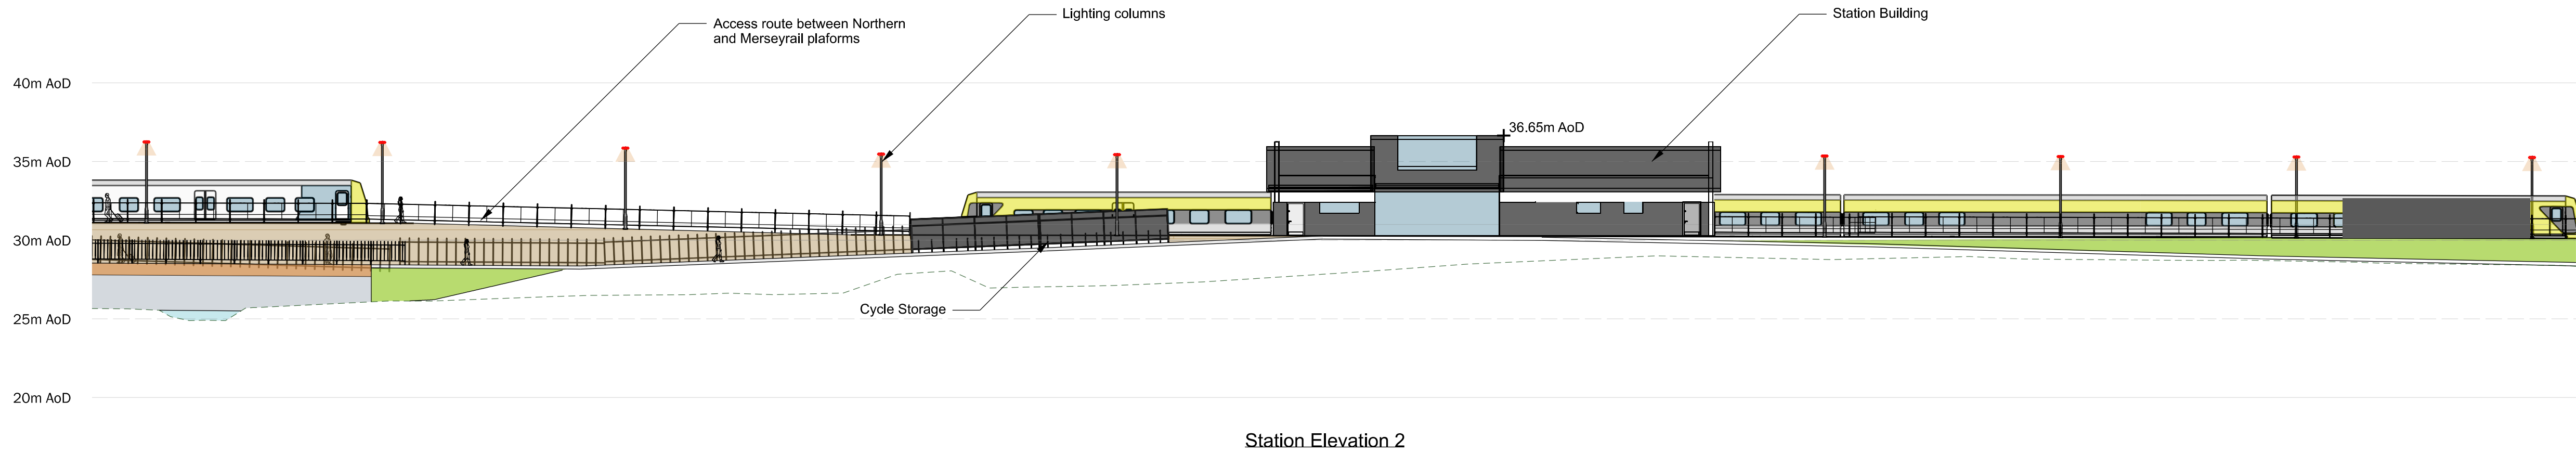
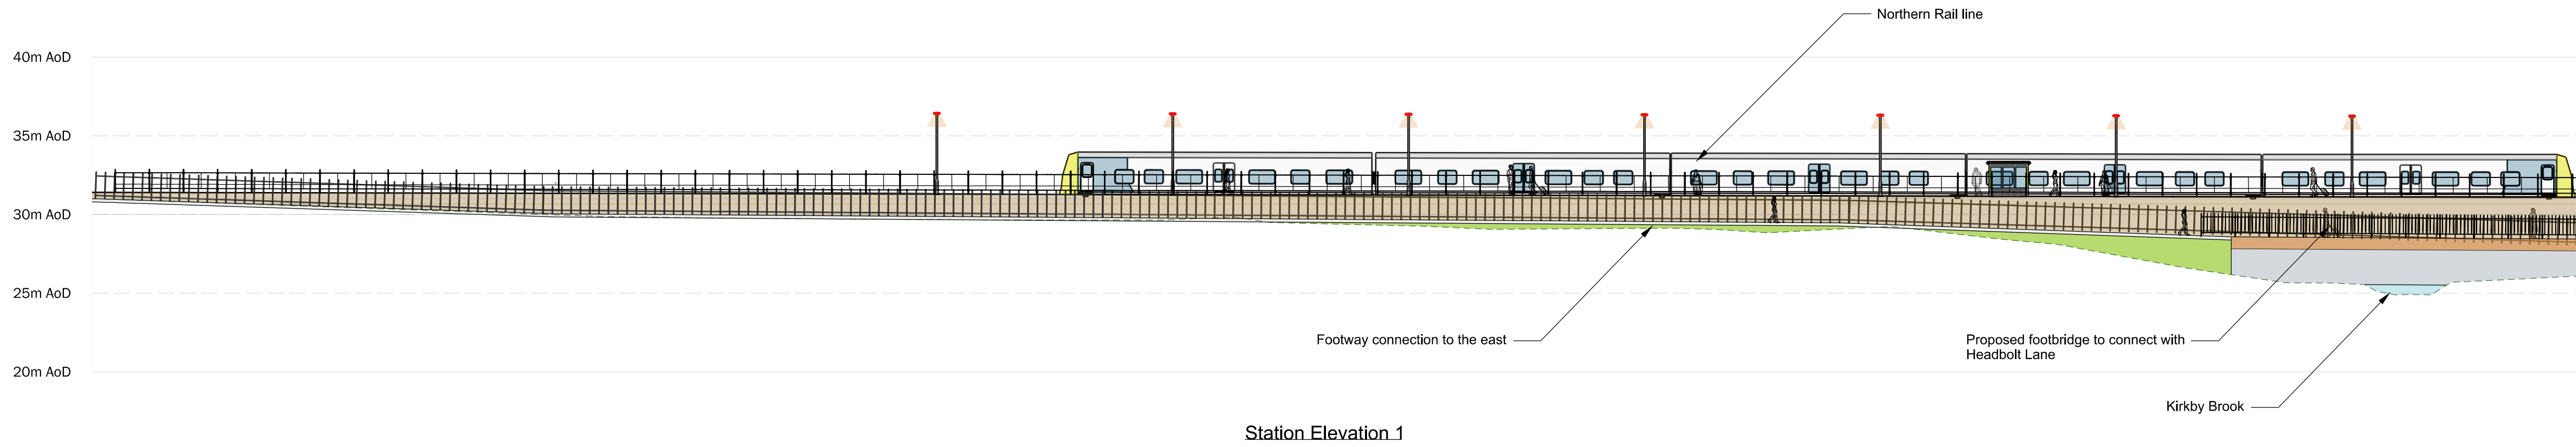


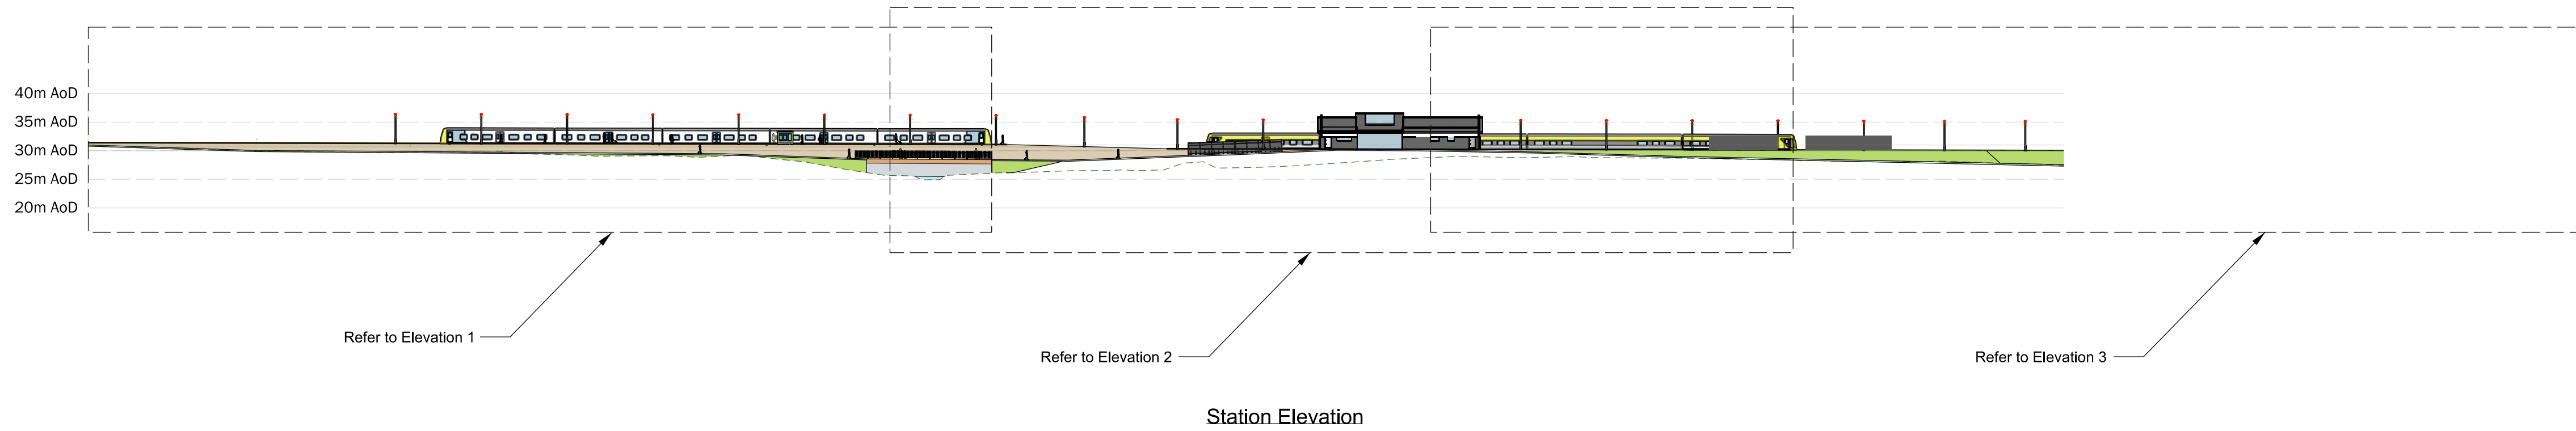

Legend/Notes
--- Existing Ground

Rev	Date	Description of Revisions	Drawn	Chkd	Appr
P01.2	18/07/21	First Revision	---	---	---

Issued for Planning

S0



Authorised --- Signed --- Date ---

Contractor(s)

Ove Arup & Partners

Location/Level
No Specific Location

Type
CAD Drawing

Sub-type
Elevation

Role
General (non-disciplinary)

Discipline
Multi-Functional

Volume/System
No Specific Volume or System

Phasing
Proposed

Grip Stage
4

Project

Headbolt Lane

Contract No.
170248

Contract Title
Headbolt Lane

Drawing Title
Planning Application Drawing

Site Elevation

Designed --- Signed --- Date ---

Drawn --- Signed --- Date ---

Checked --- Signed --- Date ---

Approved --- Signed --- Date ---

Scale(s)

ELR & Mileage
WKL2 28.1232 to 29.0913

Alternative Reference

Sheet
of

Revision
P01.2

Drawing Number
170248-15854-ZZ-ZZZ-DRG-Z-MF-243008