




date	revision	by	no.
20.7.24	Revised elevation added	E.L.	A
13.3.25	Revisions made to floor plans	E.L.	C
	Revisions made to elevations	E.L.	C

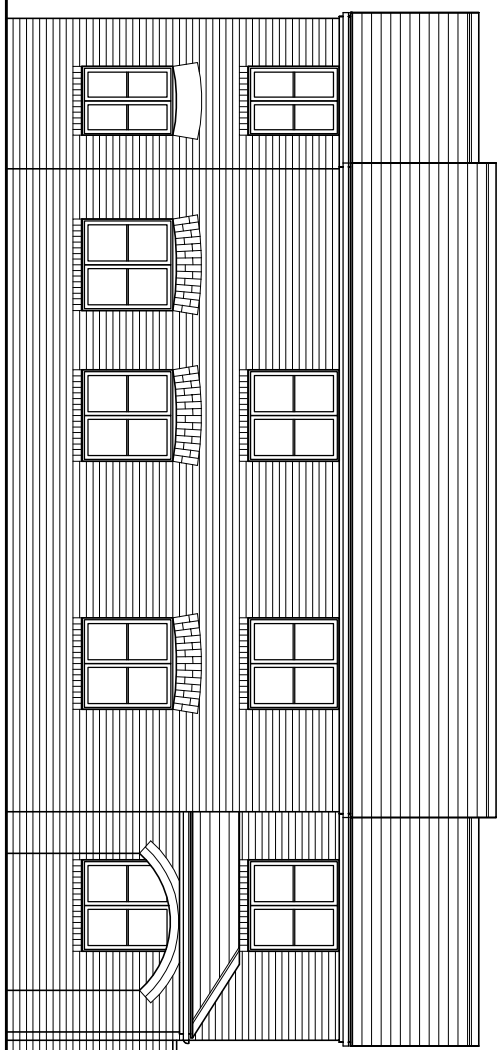


EASTERN ELEVATION
EXISTING ELEVATIONS (MAIN HOUSE)

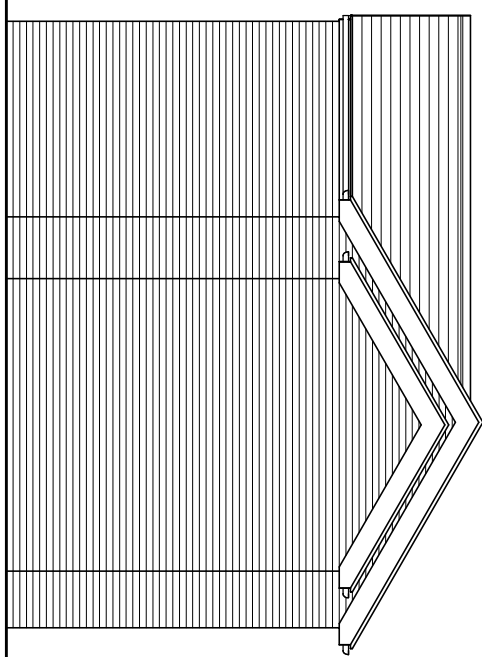


SOUTHERN ELEVATION

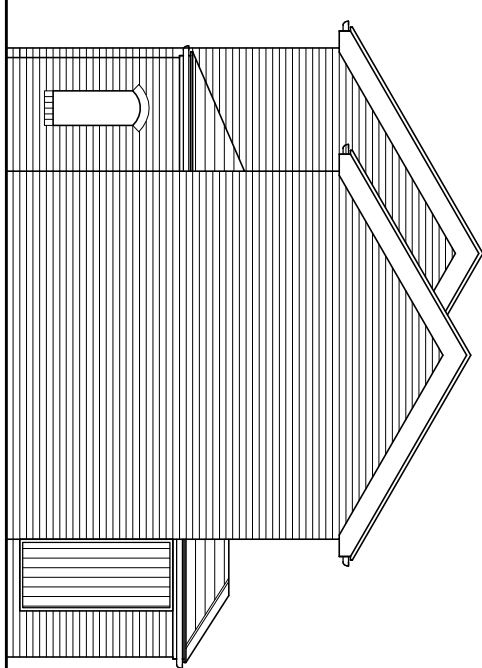


NORTHERN ELEVATION

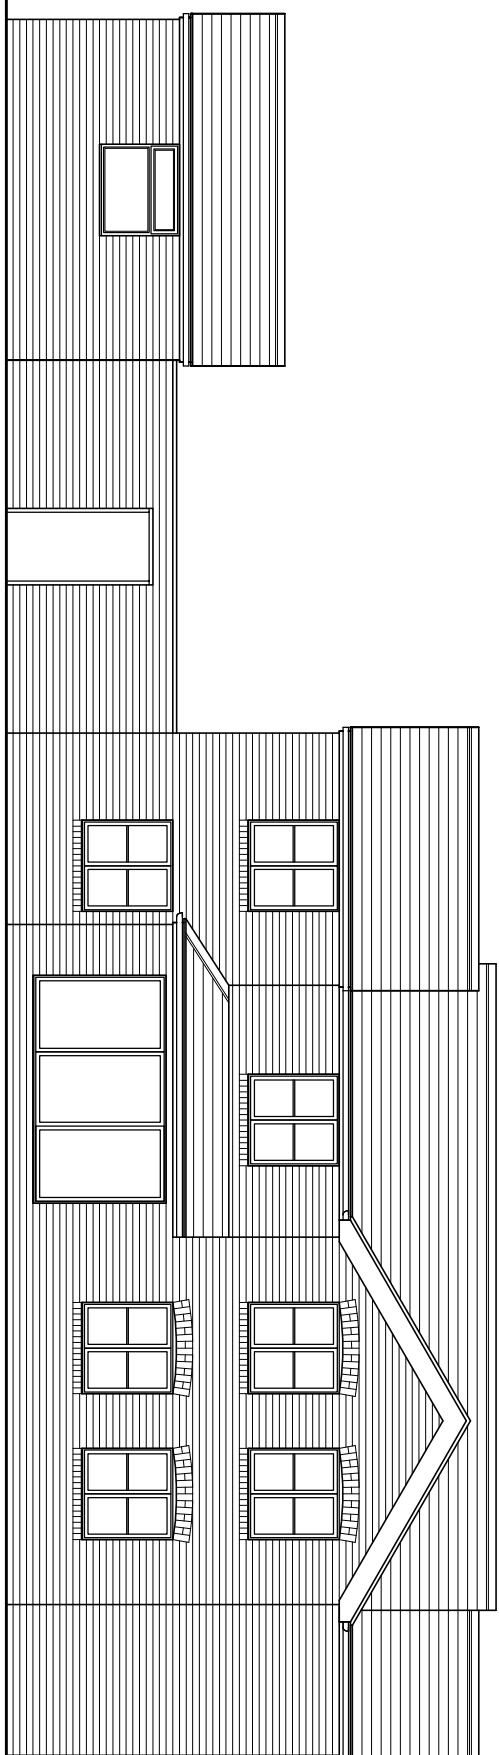


WESTERN ELEVATION

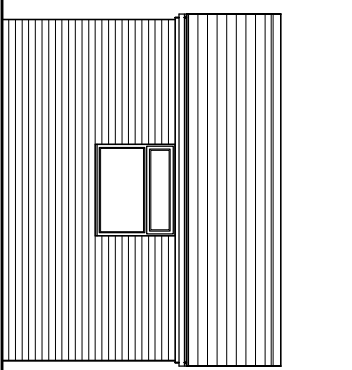


WESTERN ELEVATION
EXISTING ELEVATIONS (DETACHED GARAGE)

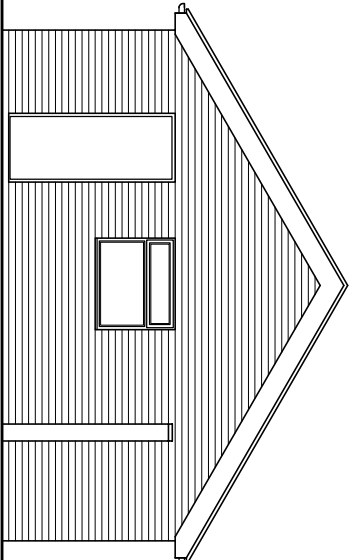


SOUTHERN ELEVATION

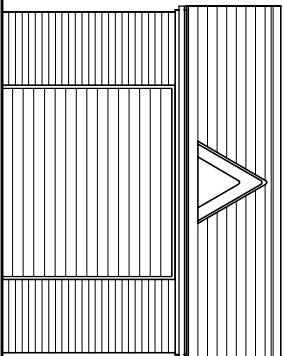


EASTERN ELEVATION

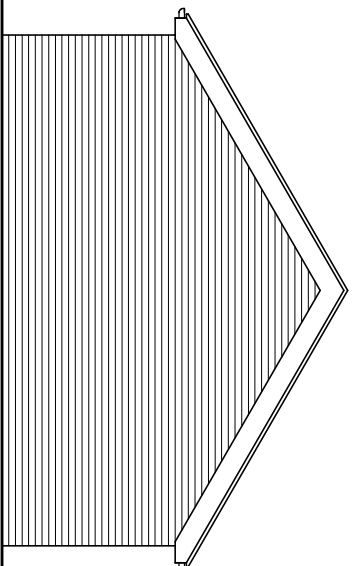


NORTHERN ELEVATION

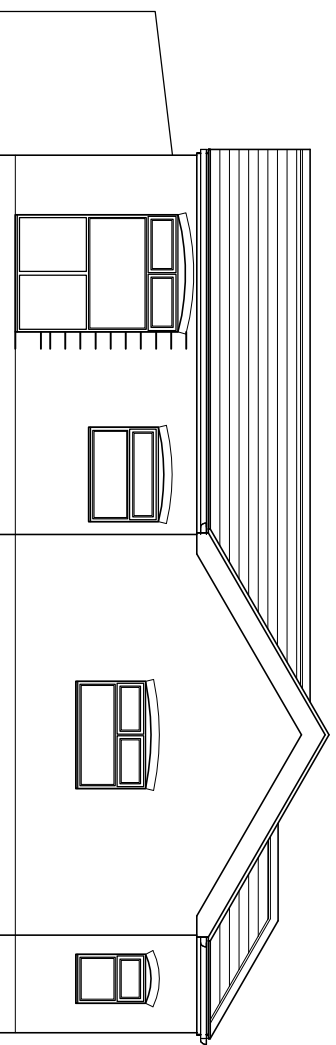


EASTERN ELEVATION
EXISTING ELEVATIONS (COTTAGE)

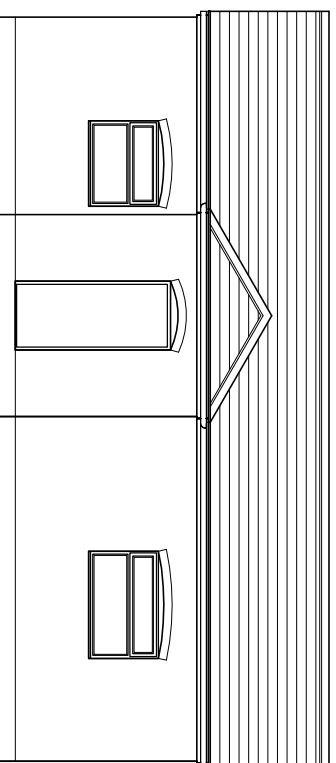

NORTHERN ELEVATION

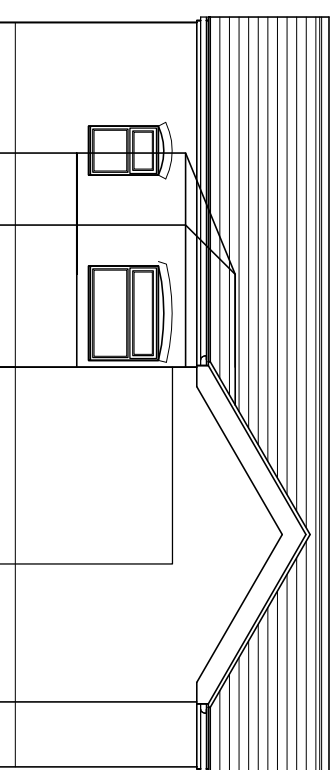

SOUTHERN ELEVATION

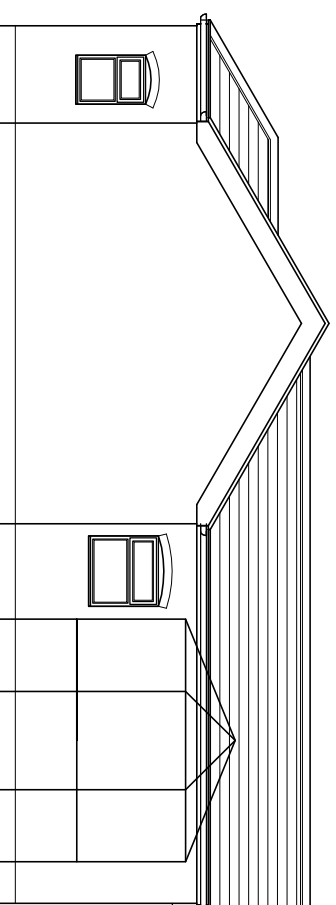

WESTERN ELEVATION

1:50	mm	1:500	mm	1:2500	mm
1:100	mm	1:1000	mm	1:5000	mm
1:200	mm	1:2000	mm	1:7500	mm
1:300	mm	1:3000	mm	1:25	mm
1:250	mm	1:2500	mm	1:50	mm
1:750	mm	1:7500	mm	1:70	mm

the design room
Architecture & Interiors

14 KINGSWAY / ALTRINCHAM, CHESHIRE WA14 1PJ

0161 660 9505

info@thedesigndroom.co.uk

Weston House Cottage, North End Lane

Existing Elevations

N.L. Planning

April 2026 1:100 @ A1 25118-P102 C