
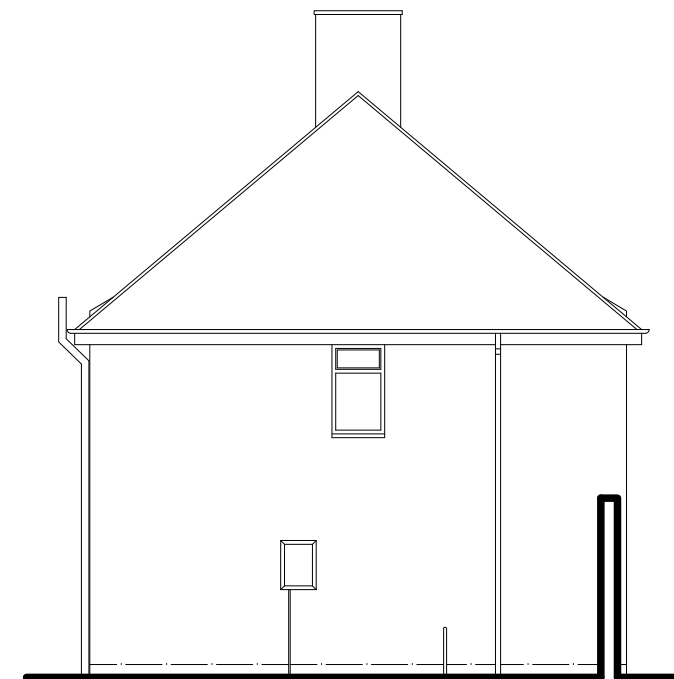
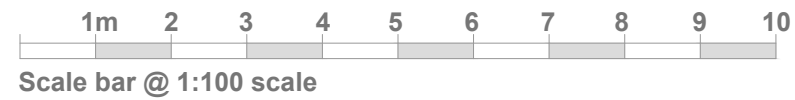


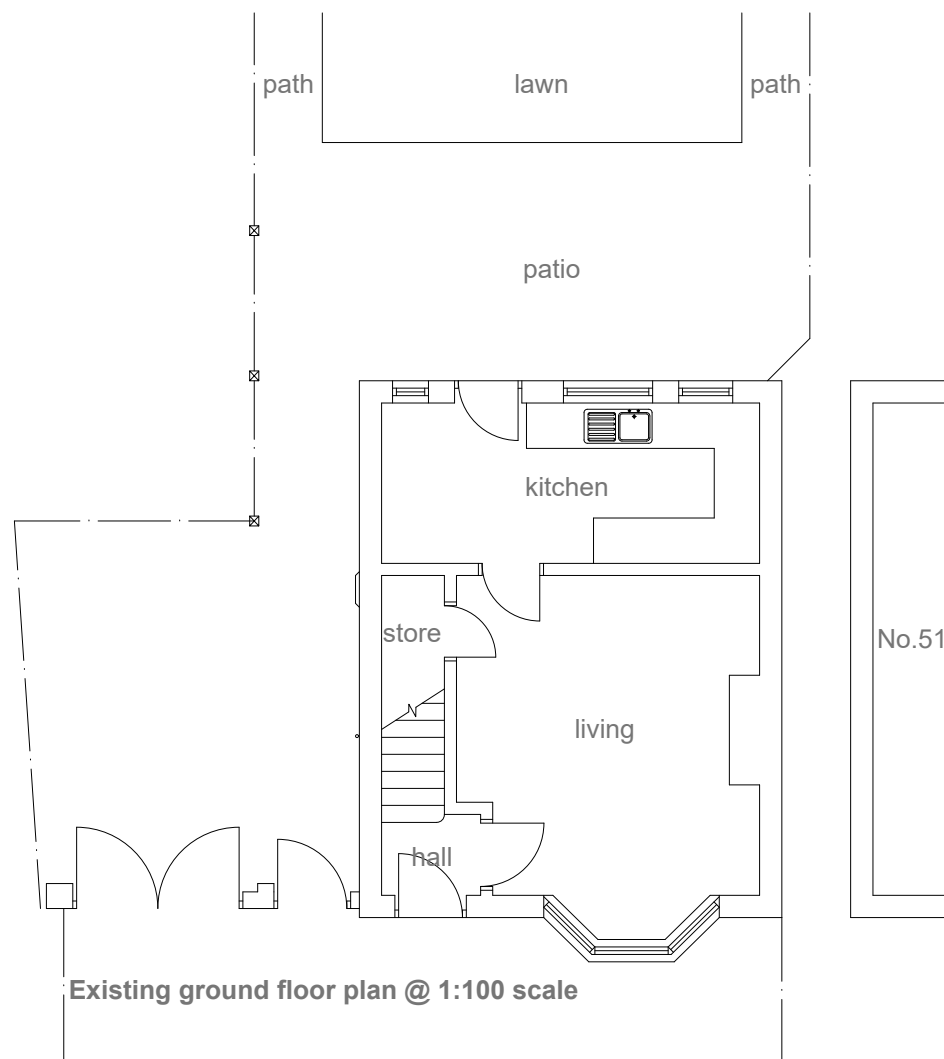

Project:

**PROPOSED SINGLE STOREY REAR
BEDROOM AND SHOWER ROOM
EXTENSION**

at:

**49 RADWAY ROAD
HUYTON, L36 8HD**

for:

MSTR. DARRIAN LEWIS

EXISTING LAYOUT & LOCATION PLAN

Scale: 1:100

Date: December 2022

Drawing Number:
511430-01

Revision: