


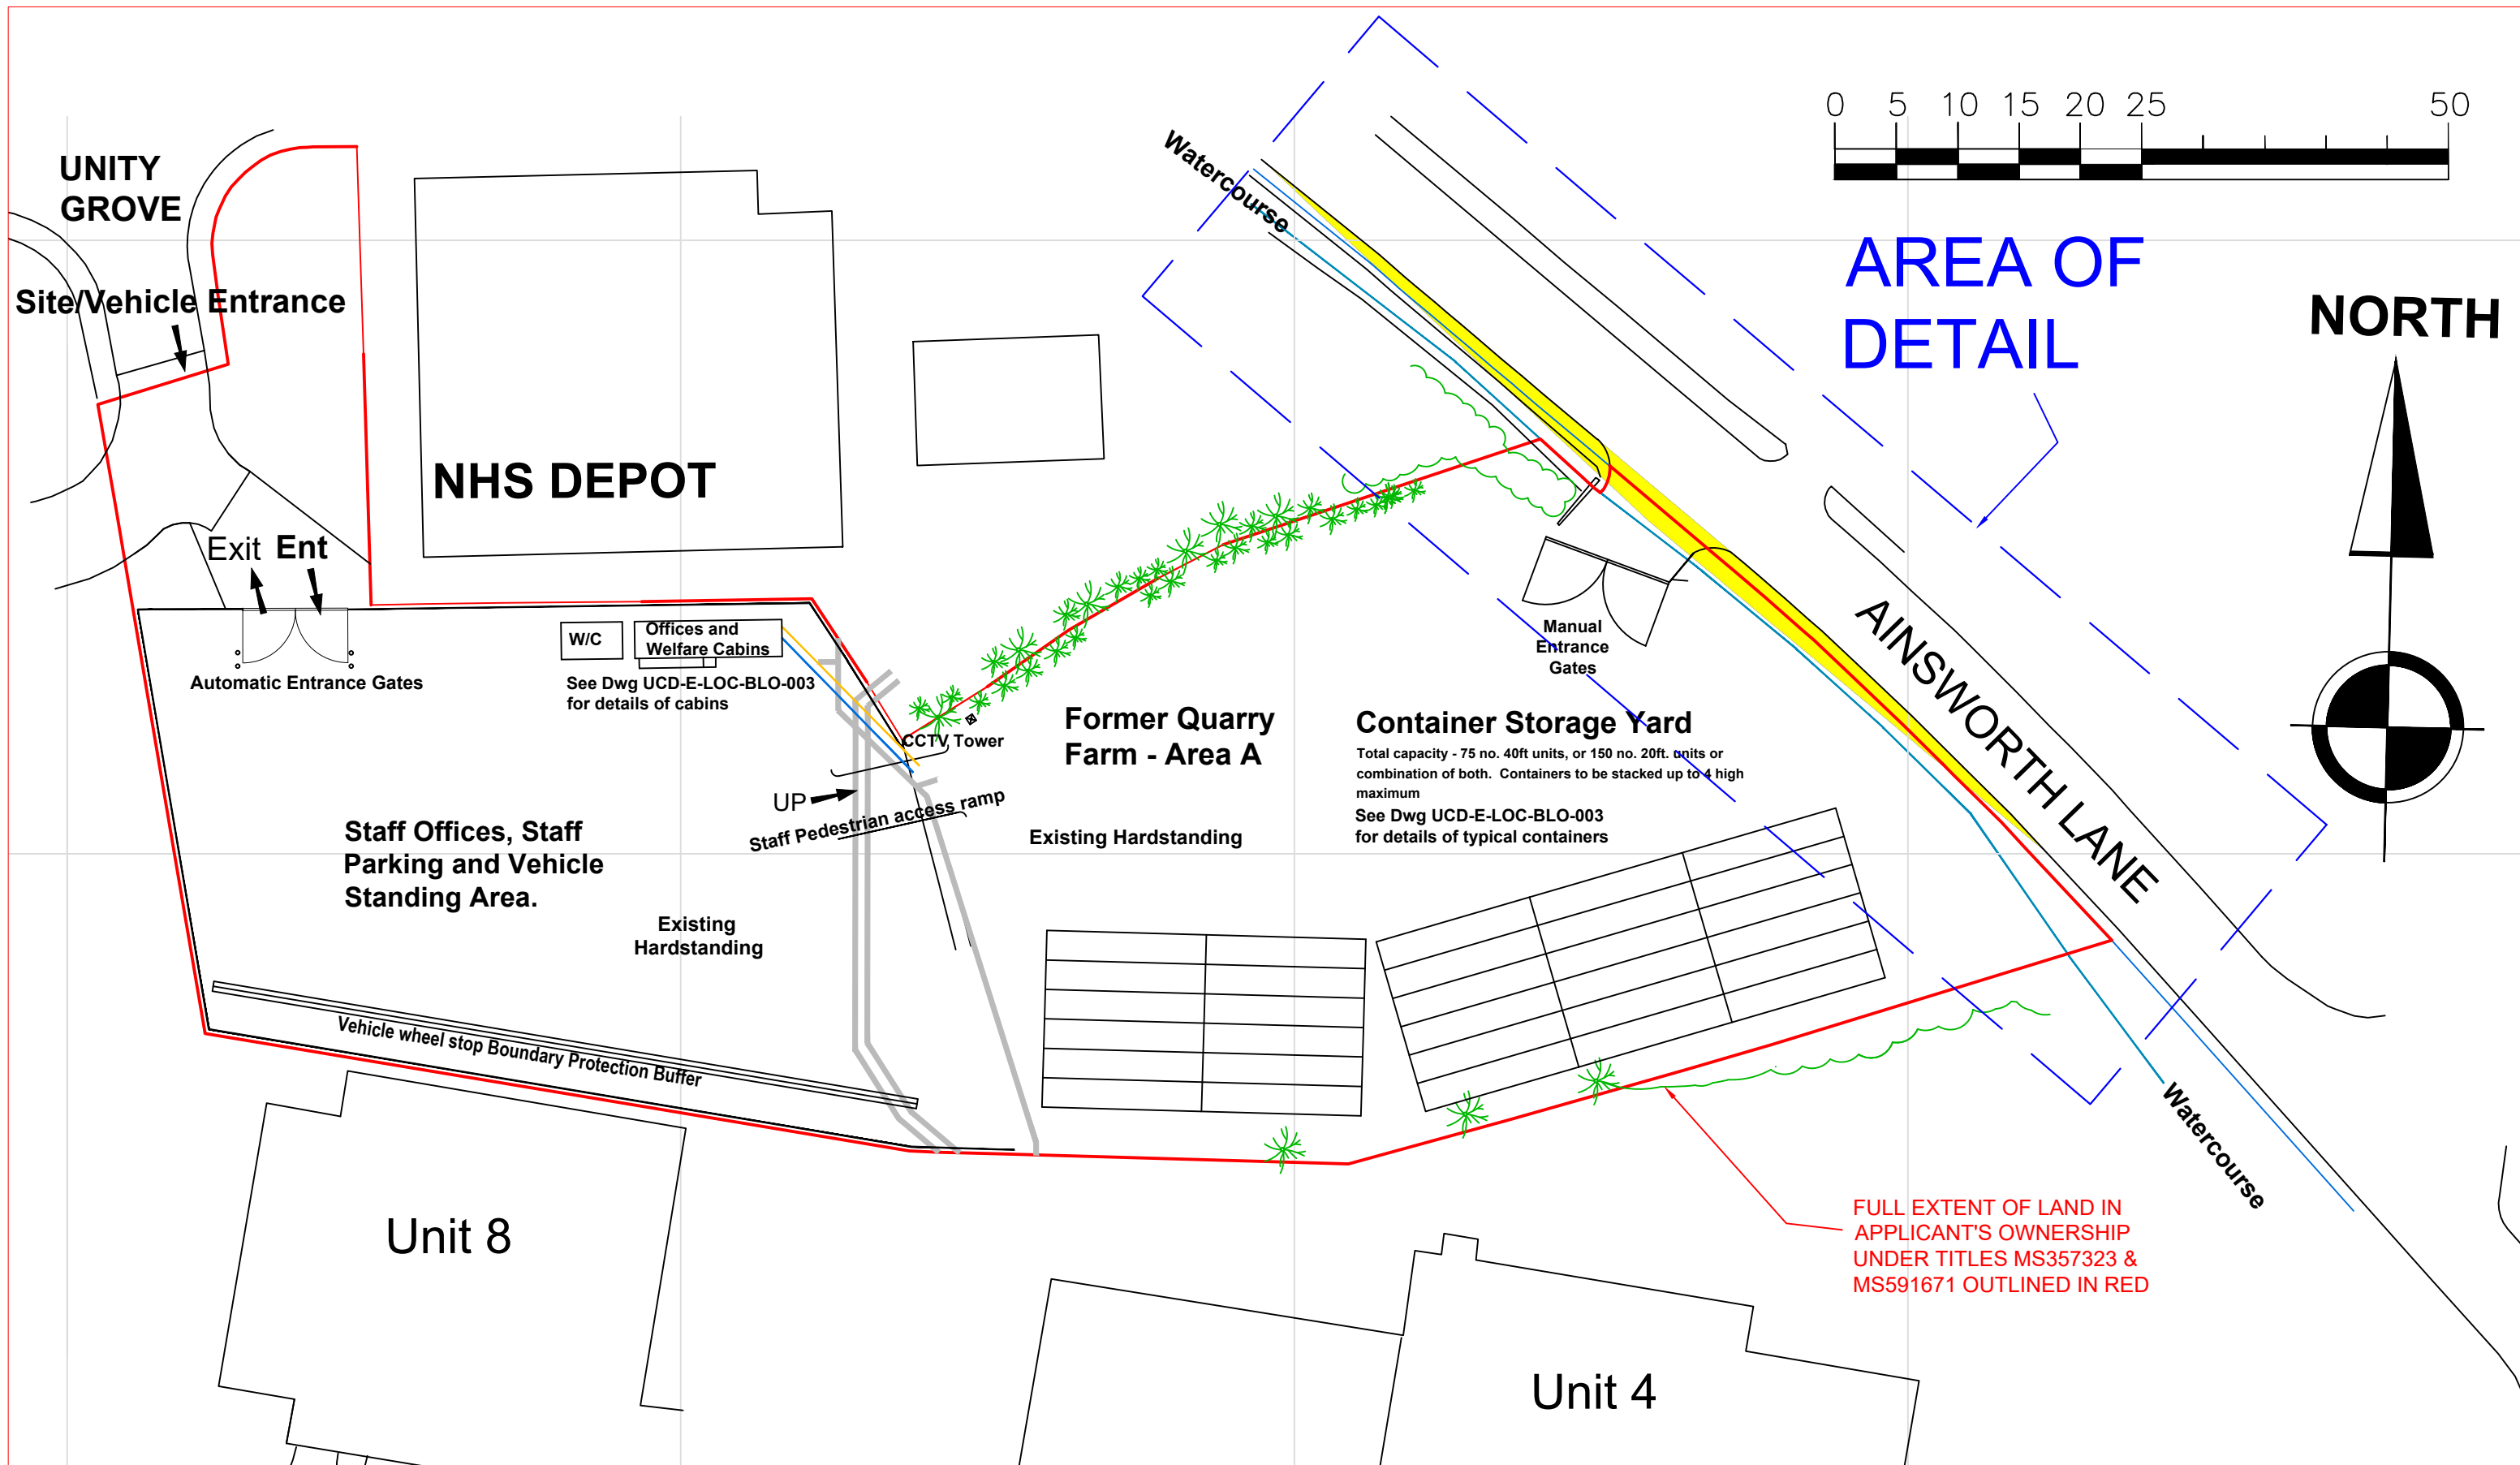

LOCATION: Quarry Farm Ainsworth Lane Knowsley Business Park L34 9EU			
Easting: 342694 Northing: 396451			
Ref Plans: Land Registry Plan MS357323			
PROJECT: 22/00559/FUL RETROSPECTIVE CHANGE OF USE OF LAND (USE CLASS E) TO FORM HEAVY GOODS CONTAINER STORAGE FACILITY (USE CLASS B8)		CLIENT: Mr.J. Groves Unity Commercial Developments Ltd Unit 4A, Heysham Point, Heysham Road, Liverpool L30 6UR	
DRAWN: AL	DATE: 25/03/2023	CHECKED:	
Drawing Title: Ainsworth Lane Visibility Splay	REV:	DRAWING No: UCD-E-LOC-BLO-004	SCALE: 1:500 at A2

